


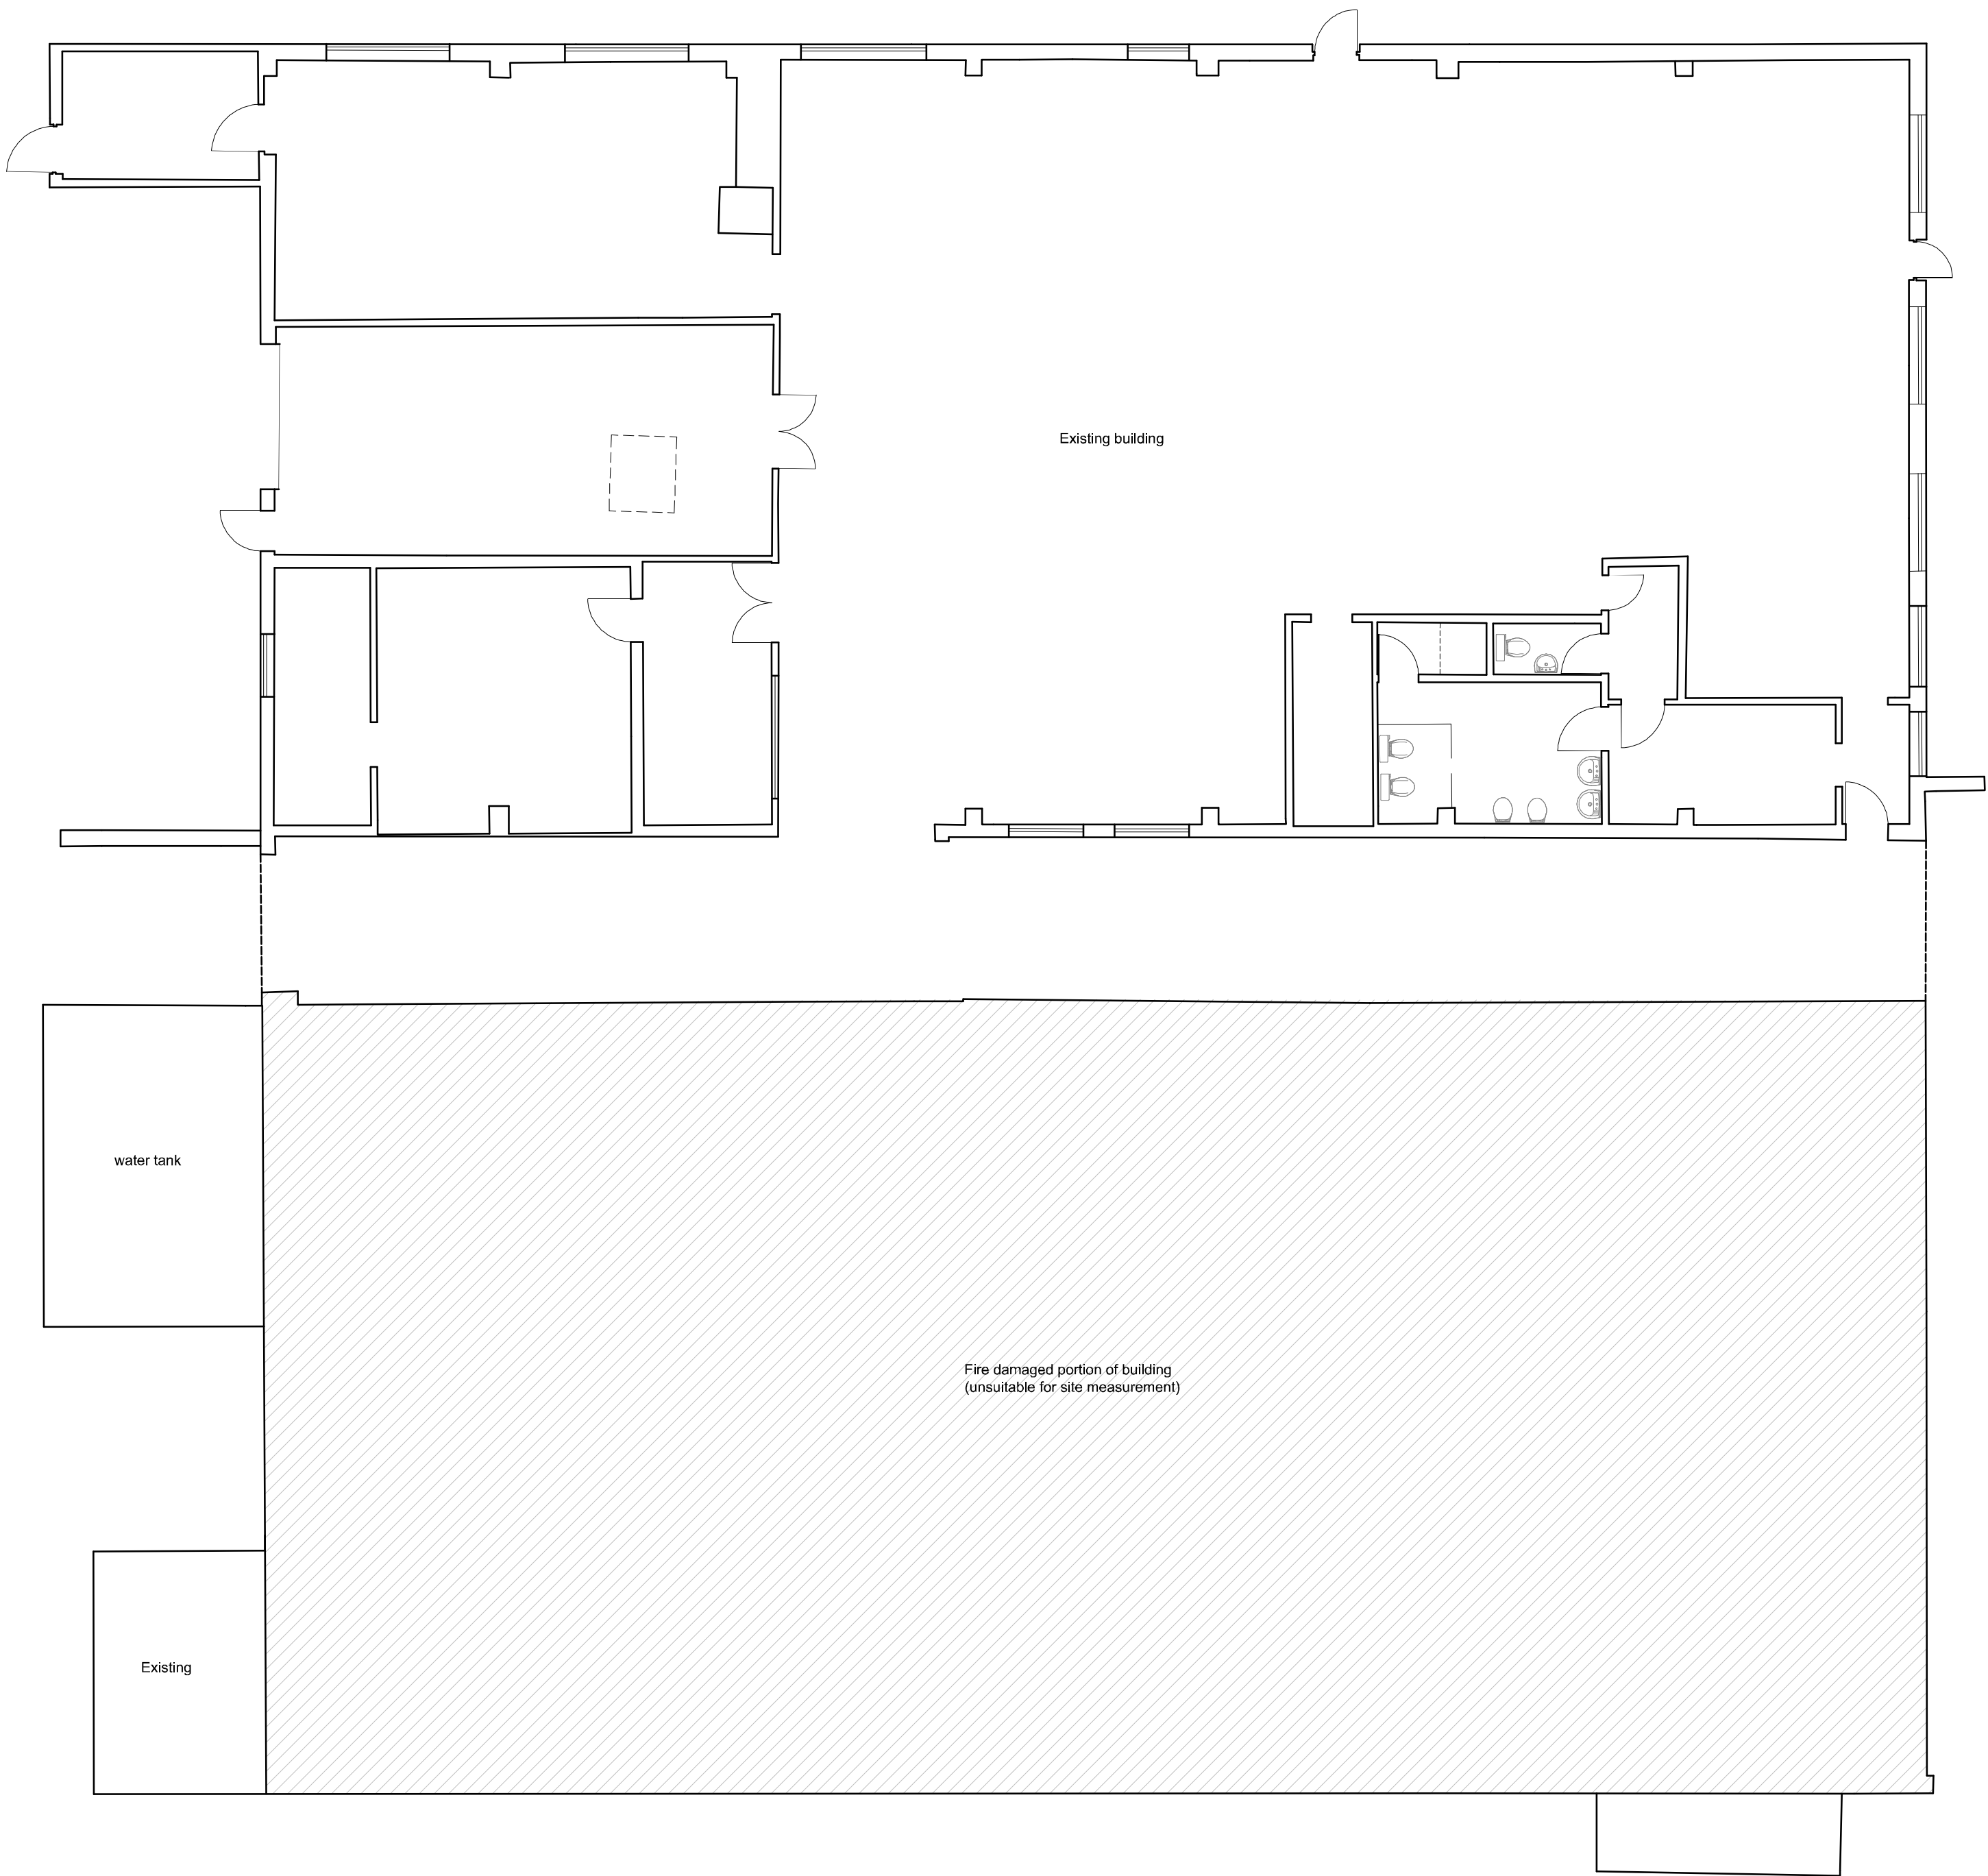

EXISTING GROUND FLOOR PLAN



This drawing is the copyright of PKA Architects Ltd.
Registered in England and Wales No 8605083.
Do not rely on Scaled Dimensions - work to figured dimensions only.
If in doubt - ASIC.
All dimensions to be checked on site by contractor.
Work to existing building features where appropriate.
Any OS copyright data on this drawing is reproduced under license

Date	No.	Revision Notes
------	-----	----------------

PKA

ARCHITECTS

PKA Architects Limited

RIBA Chartered Practice

Featherbrook, Whitesley Road, Potters, Doves, Wiltshire, SN10 5TD

tel: 01380 725688 | email: tom@pka-architects.com | www.pka-architects.com

Project Title:
Proposed extension

Address:
Qsil, Porte Marsh Industrial Estate, Calne

Client:
Qsil Metals UK Ltd

Sheet Title:
Existing Floor Plan

Scale: 1:100 @A1	Drawn By: mc	Date: 02-12-2025
---------------------	-----------------	---------------------

Project ID:	Stage:	Sheet No.	Revision:
2147 - EX 001			

Status: ISSUED FOR PLANNING APPLICATION	File Name: 2147-Planning 1.dwg	Stage Key: EX - Existing SI - Sketch PL - Planning WD - Working Drawings BR - Building Regulations TR - Tender CN - Construction AB - As Built
--	-----------------------------------	--