



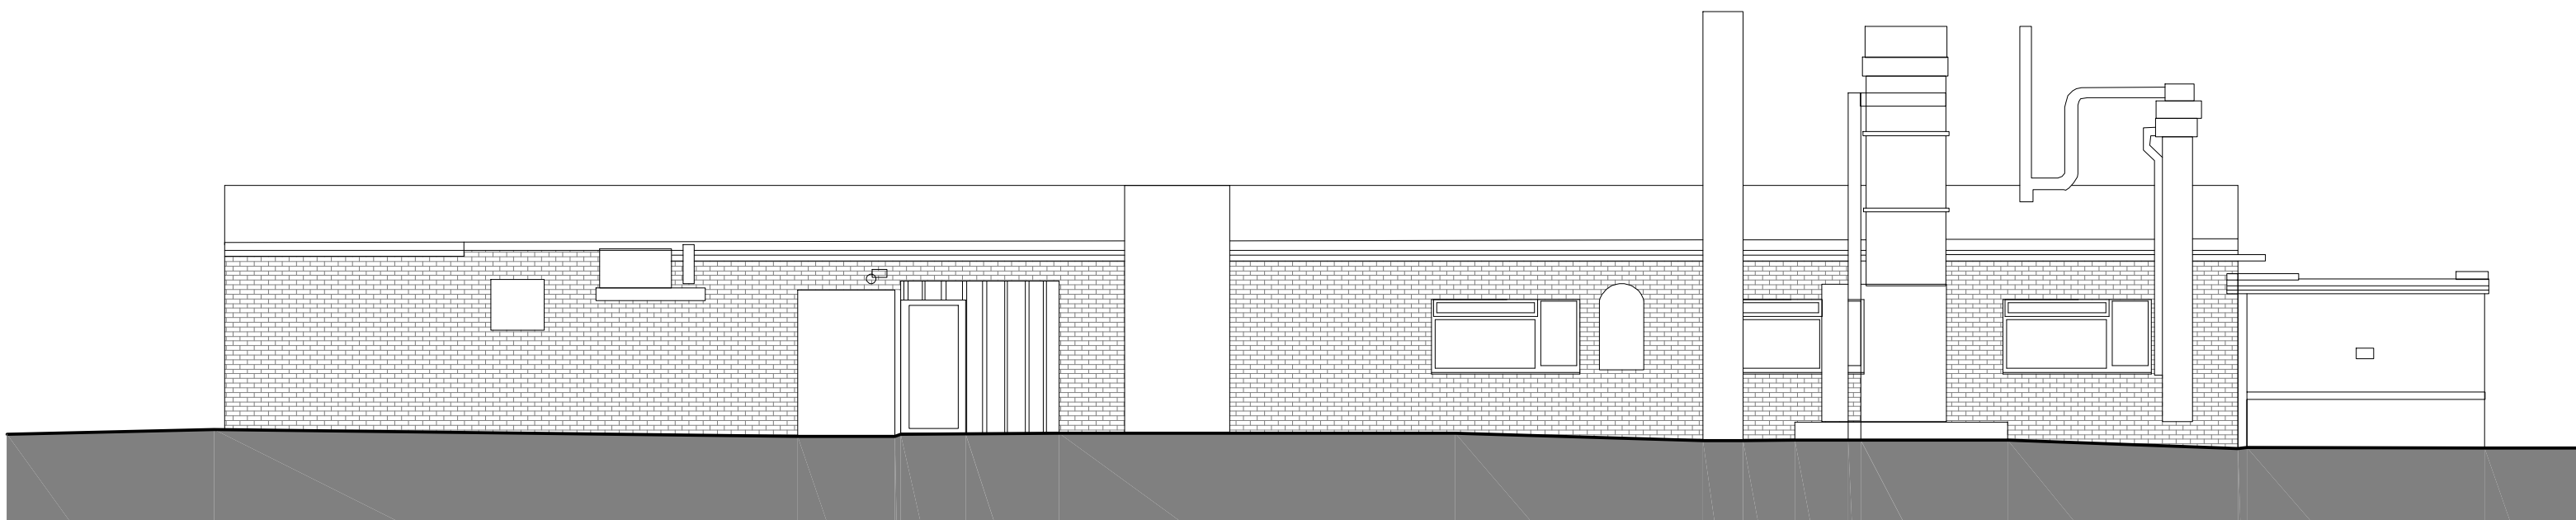


EXISTING EAST ELEVATION

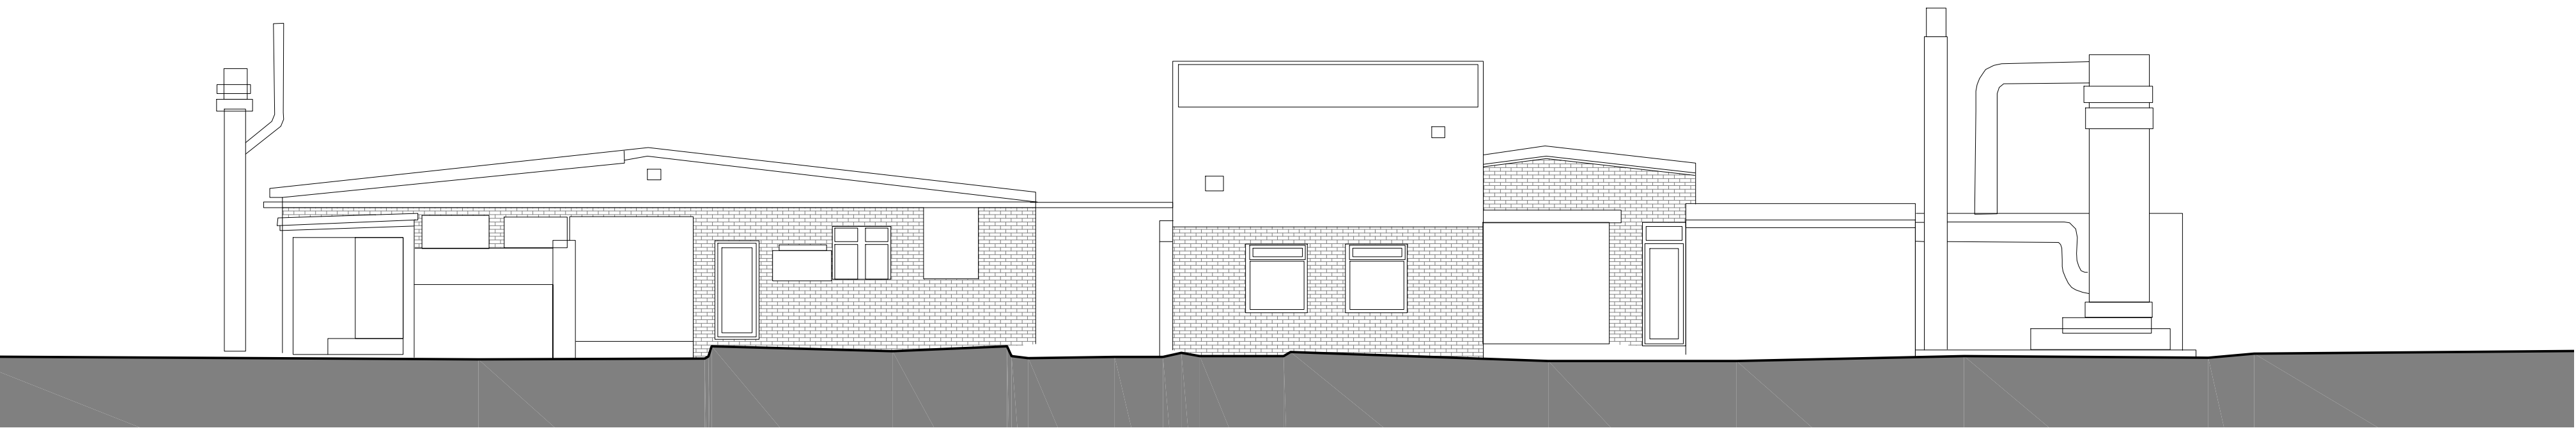

EXISTING NORTH ELEVATION



EXISTING WEST ELEVATION

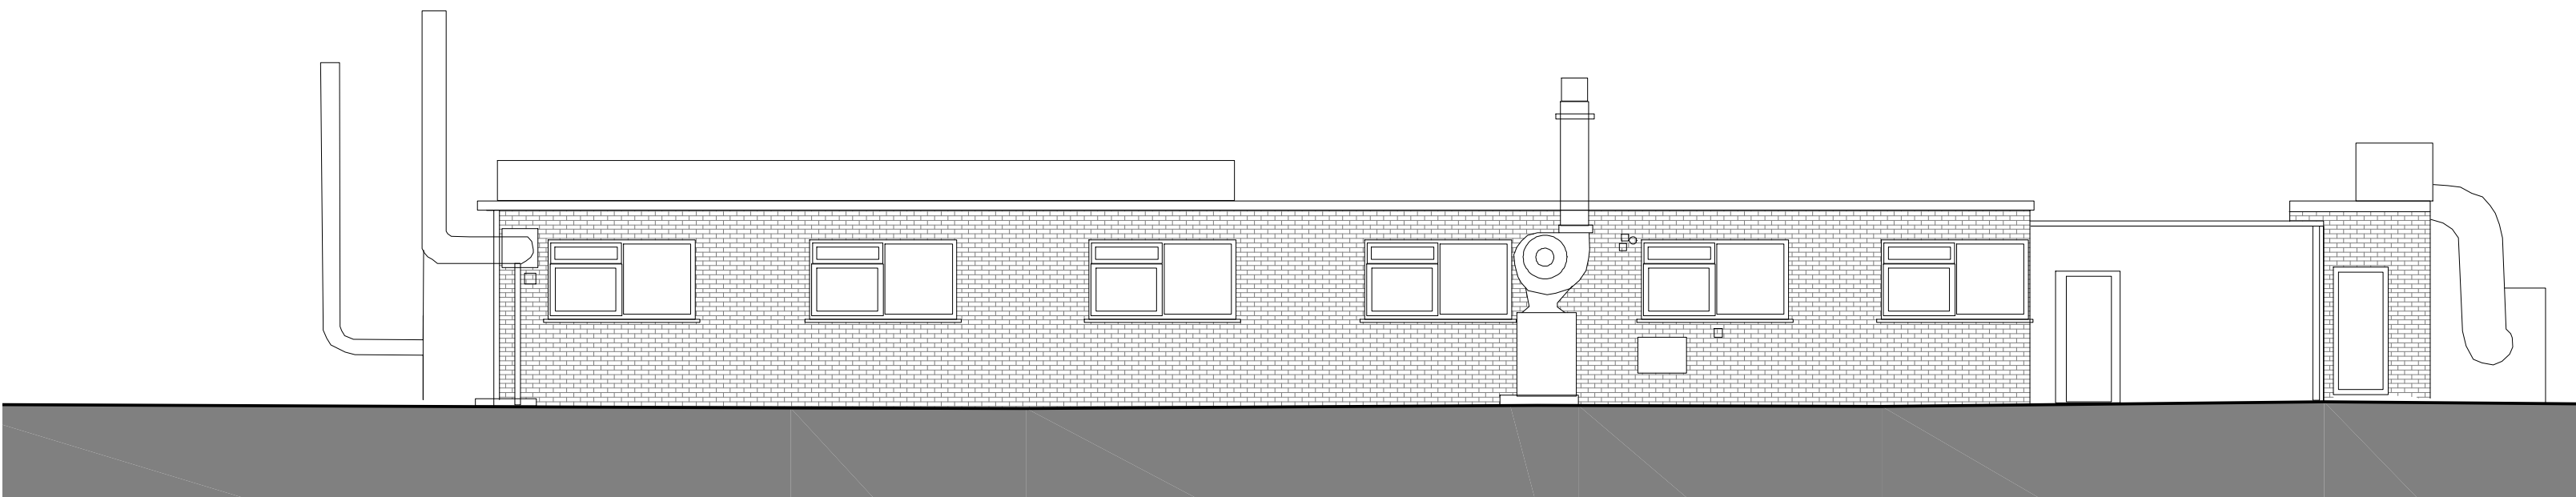

EXISTING SOUTH ELEVATION



This drawing is the copyright of PKA Architects Ltd.
Registered in England and Wales No 8605083.
Do not rely on Scaled Dimensions - work to figured dimensions only.
If in doubt - ASIC.
All dimensions to be checked on site by contractor.
Work to existing building features where appropriate.
Any OS copyright data on this drawing is reproduced under license

Date	No.	Revision Notes
------	-----	----------------

PKA

ARCHITECTS

PKA Architects Limited

RIBA Chartered Practice

Featherbrook, Whitesley Road, Potters, Doves, Wiltshire, SN30 5TD

tel: 01380 75688 | email: tom@pka-architects.com | www.pka-architects.com

Project Title

Proposed extension

Address

Qsil, Porte Marsh Industrial Estate,
Calne

Client

Qsil Metals UK Ltd

Sheet Title

Existing Elevations

Scale	Drawn By	Date
-------	----------	------

1:100 @A1	mc	02-12-2025
-----------	----	------------

Project ID	Stage	Sheet No.	Revision
------------	-------	-----------	----------

2147	-	EX 002	
------	---	--------	--

Status

ISSUED FOR PLANNING
APPLICATION

File Name

2147-Planning 1.dwg

Stage Key

EX - Existing
SI - Sketch
PL - Planning
WIP - Working Drawings
BR - Building Regulations
TR - Tender
CN - Construction
AB - As Built