





FRONT ELEVATION

SIDE ELEVATION

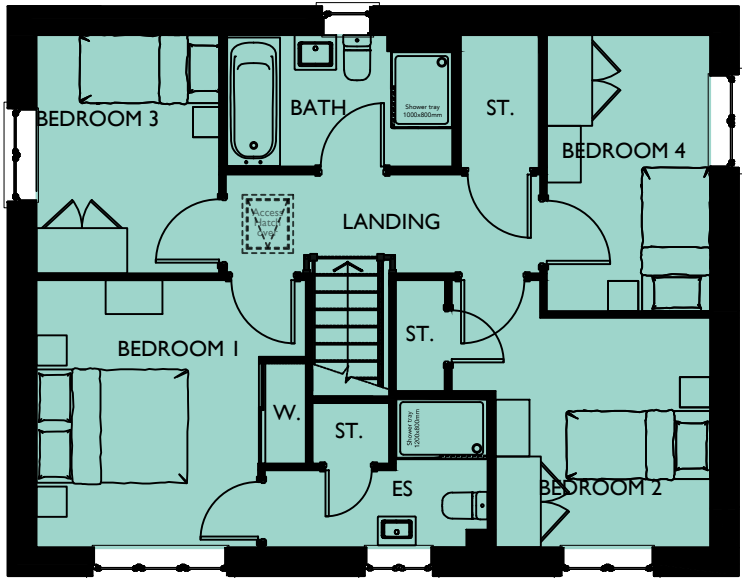


FIRST FLOOR PLAN

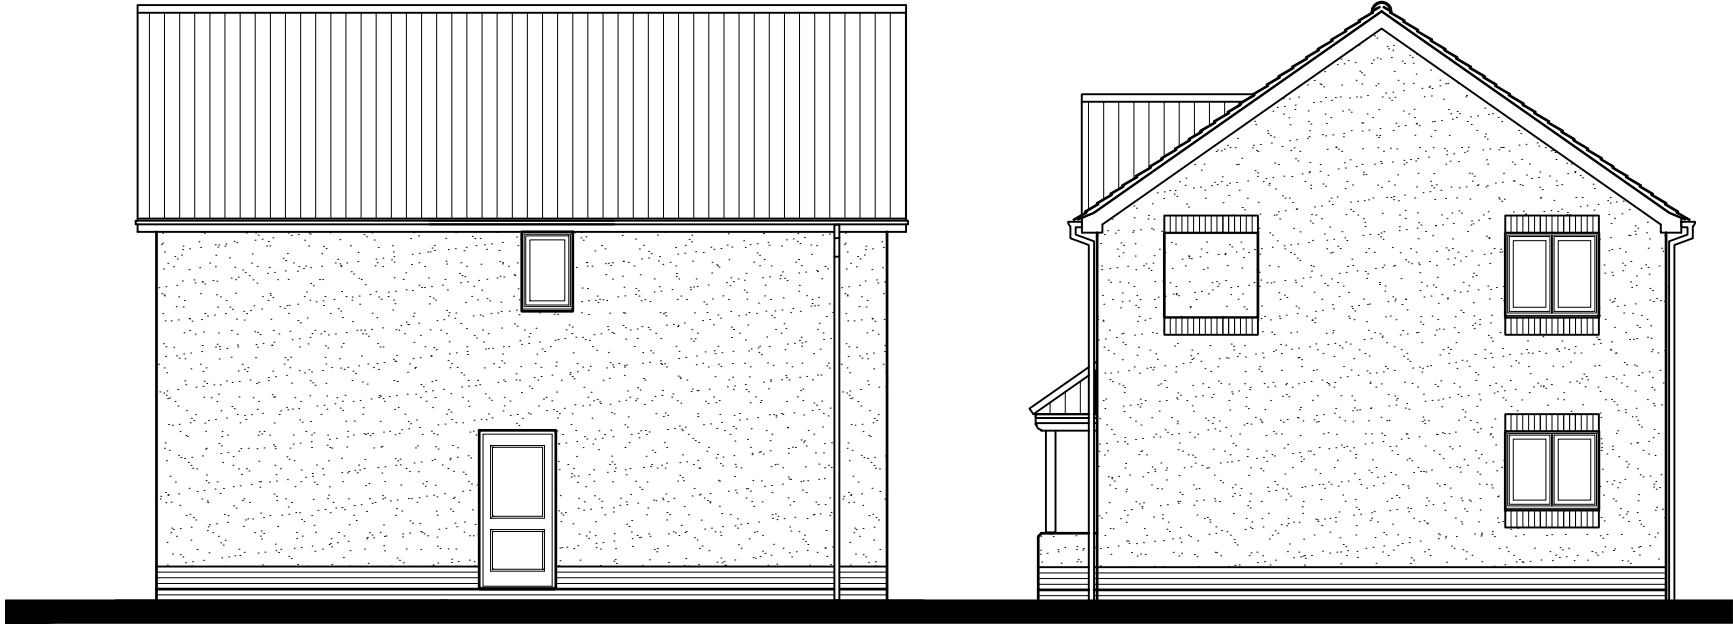

REAR ELEVATION

SIDE ELEVATION

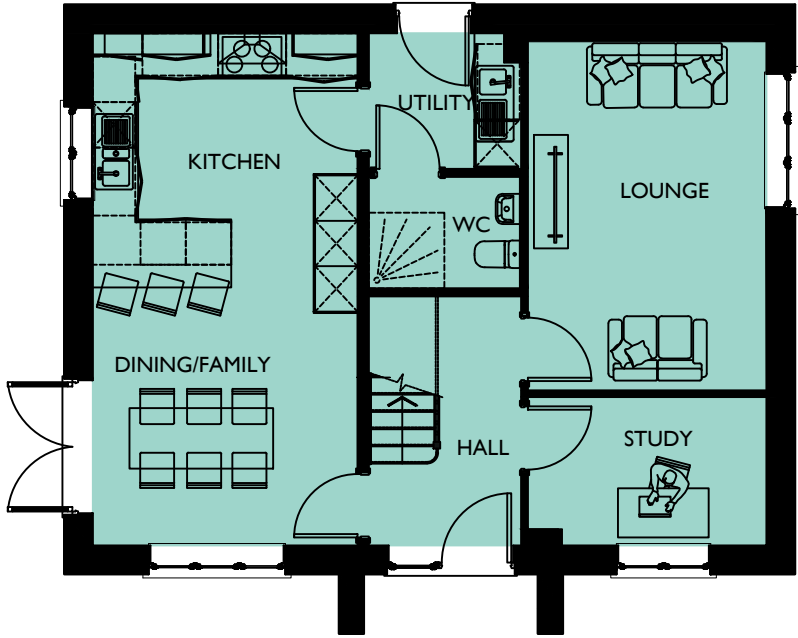

GROUND FLOOR PLAN

PARKLAND
EDGE
NEIGHBOURHOOD
CORE

SOUTHWICK COURT FARM, TROWBRIDGE

DRAWING NO: 0844-618
HOUSE TYPE REF: BEECHCROFT
TENURE: OPEN MARKET

PLOT NO/S :
119, 150, 153 & 171

STOREY HEIGHT : 2
NO OF BED/S : 4
SQFT : 1310
SQM : 121.70

DRAWING TITLE : PLANS & ELEVATIONS
DRAWING NO : 0844-618
DRAWN : JLJ

DATE : OCTOBER 2025
SCALE : 1:100 @ A3
0 1 2[m]

The Distillery, The Old Brewery Office Park,
7 - 11 Lodway, Pill, Bristol BS20 0DH
T. 01275 813380 Eadmin@focusdp.com
www.focusdp.com

