





FRONT ELEVATION

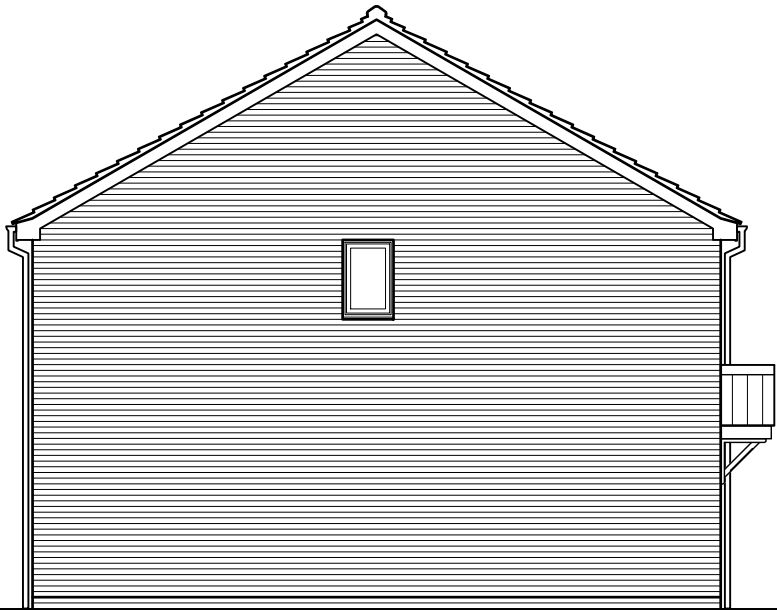


SIDE ELEVATION
SIDE WINDOW TO PLOTS 48, 49,
53, 54, 60, 61 & 79 ONLY.


SIDE WINDOW TO
PLOTS 48, 49, 53, 54,
60, 61 & 79 ONLY.

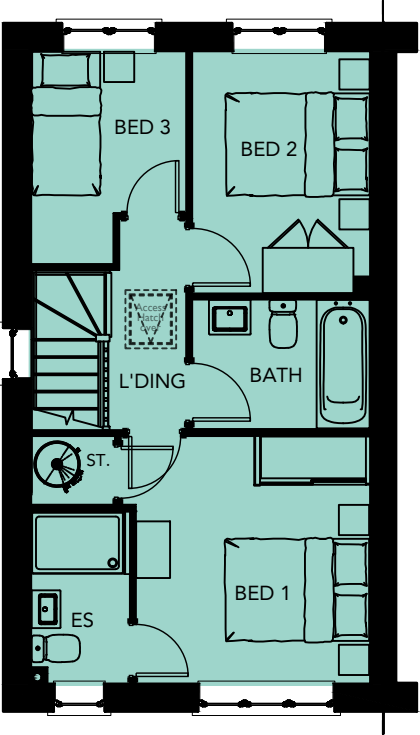

FIRST FLOOR PLAN

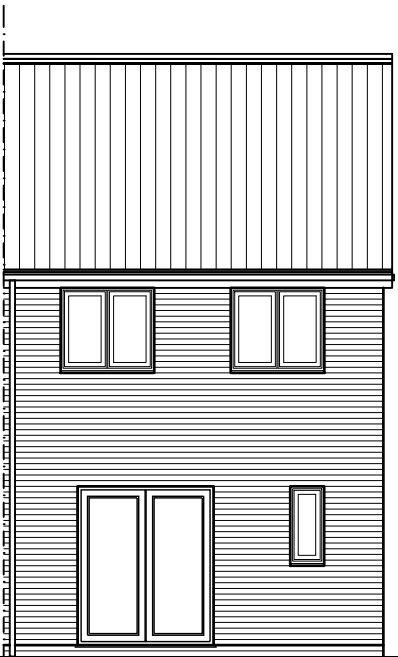


REAR ELEVATION

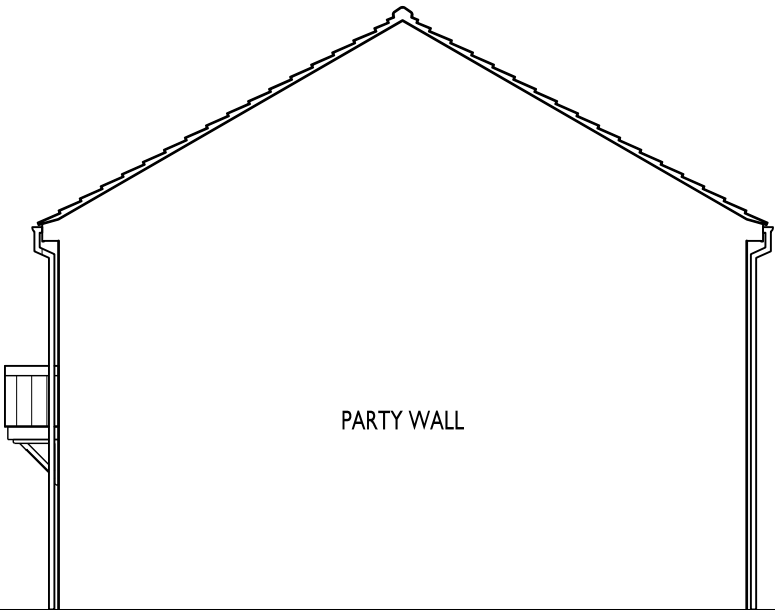

SIDE ELEVATION

PARTY WALL

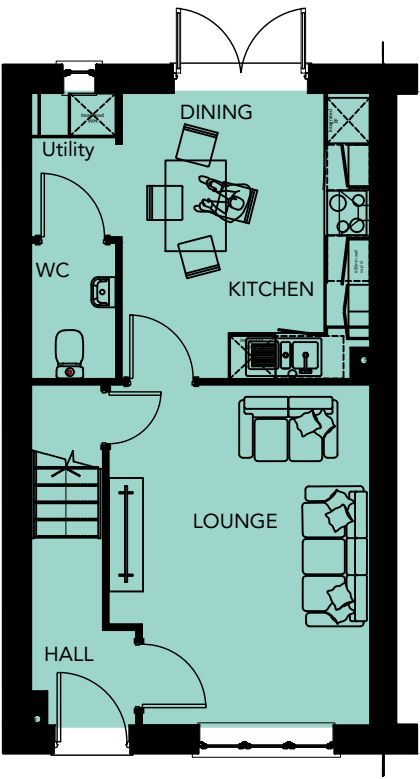

GROUND FLOOR PLAN

SOUTHWICK COURT FARM, TROWBRIDGE

DRAWING NO: 0844-602
HOUSE TYPE REF: BRIARLEA
TENURE: OPEN MARKET

PLOT NO/S :
48, 49, 53, 54, 60, 61, 78 & 79

STOREY HEIGHT : 2
NO OF BED/S : 3
SQFT : 823
SQM : 76.46

DRAWING TITLE : PLANS & ELEVATIONS
DRAWING NO : 0844-602
DRAWN : JIJ

DATE : OCTOBER 2025
SCALE : 1:100 @ A3



The Distillery, The Old Brewery Office Park,
7 - 11 Lodway, Pill, Bristol BS20 0DH
T. 01275 813380 Eadmin@focusdp.com
www.focusdp.com

NEIGHBOURHOOD
CORE



FOCUS
ON DESIGN