





FRONT ELEVATION


SIDE ELEVATION

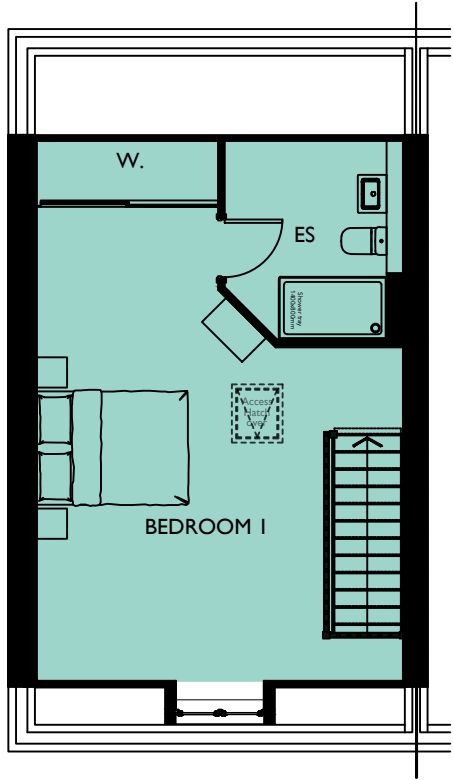

SECOND FLOOR PLAN

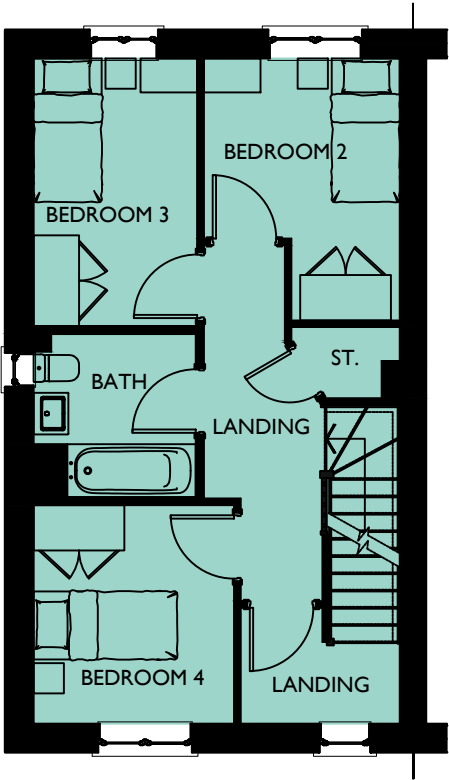


FIRST FLOOR PLAN

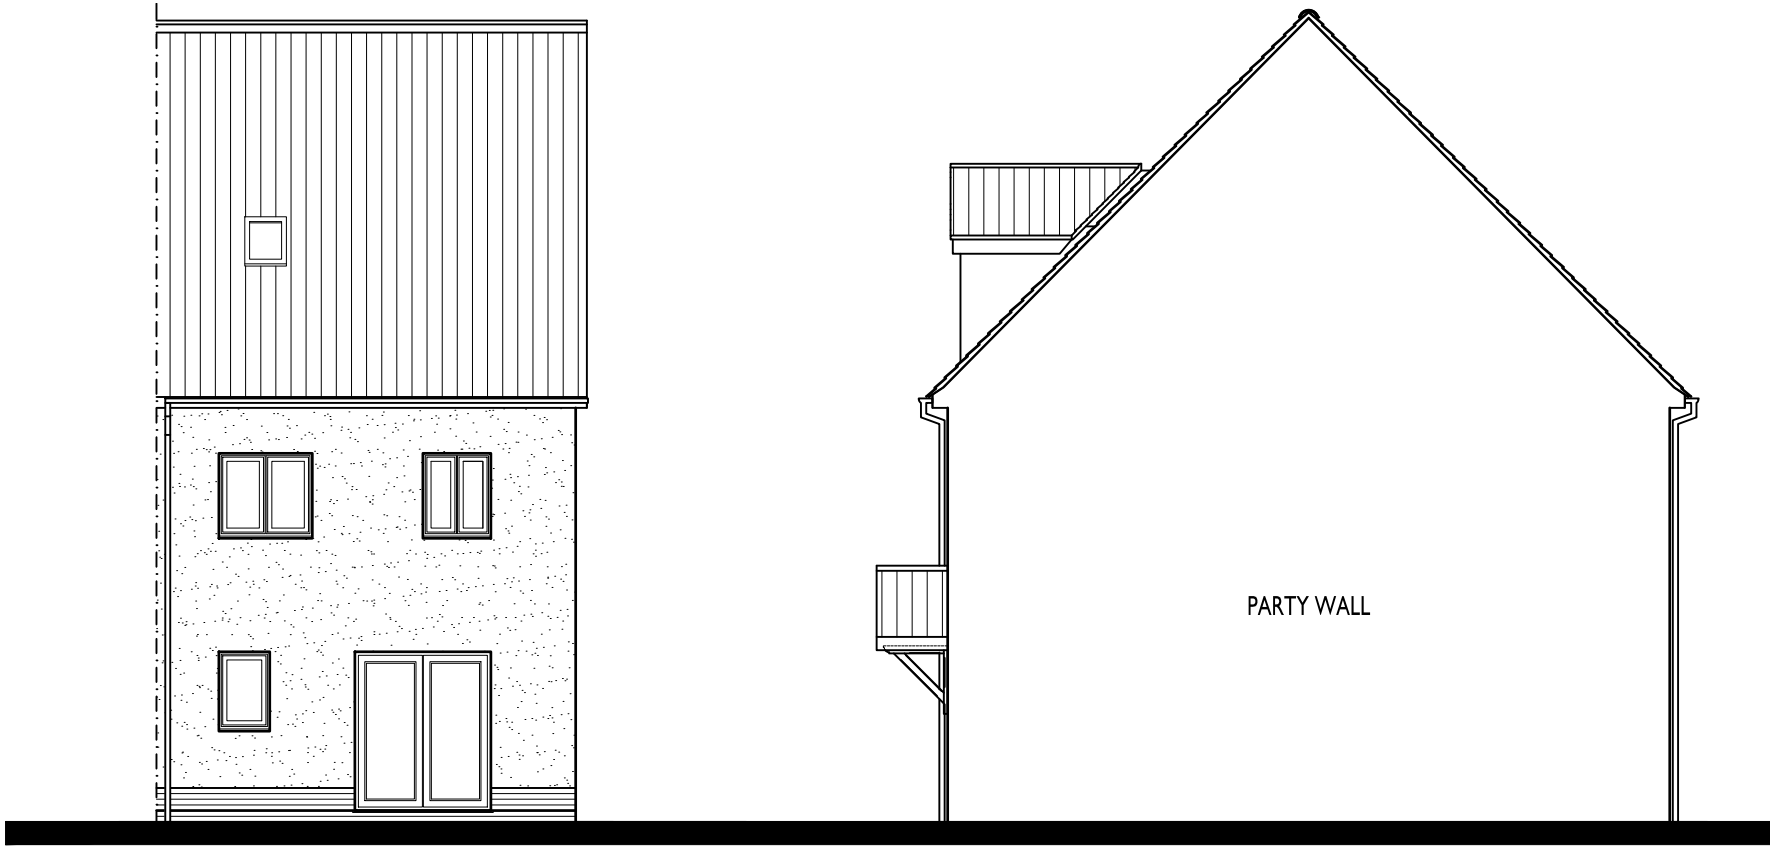

REAR ELEVATION

SIDE ELEVATION

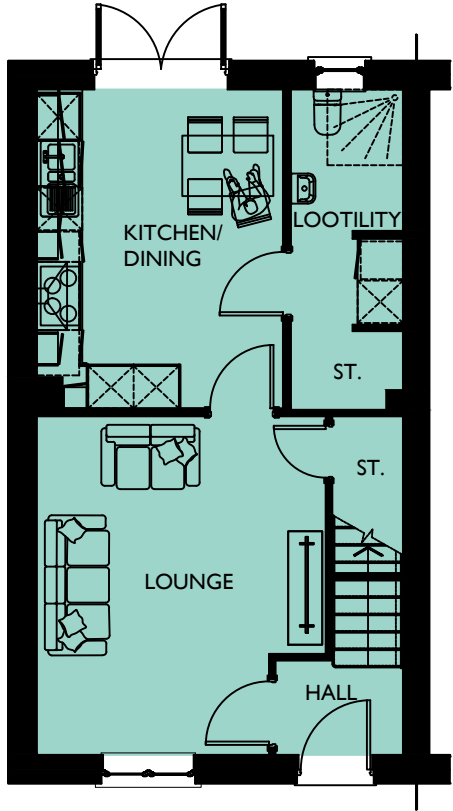

GROUND FLOOR PLAN

NEIGHBOURHOOD
CORE

SOUTHWICK COURT FARM, TROWBRIDGE

DRAWING NO: 0844-615
HOUSE TYPE REF: OAKRISE
TENURE: OPEN MARKET

PLOT NO/S : 84-87
STOREY HEIGHT : 2.5
NO OF BED/S : 4
SQFT : 1291
SQM : 119.94

DRAWING TITLE : PLANS & ELEVATIONS
DRAWING NO : 0844-615
DRAWN : :JLJ
DATE : OCTOBER 2025
SCALE : 1:100 @ A3

The Distillery, The Old Brewery Office Park,
7 - 11 Lodway, Pill, Bristol BS20 0DH
T. 01275 813380 Eadmin@focusdp.com
www.focusdp.com



FOCUS
ON DESIGN