





FRONT ELEVATION

SIDE ELEVATION

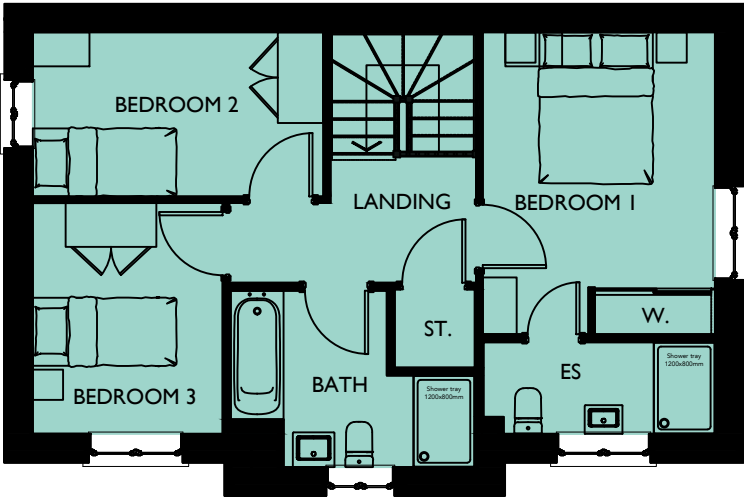


FIRST FLOOR PLAN

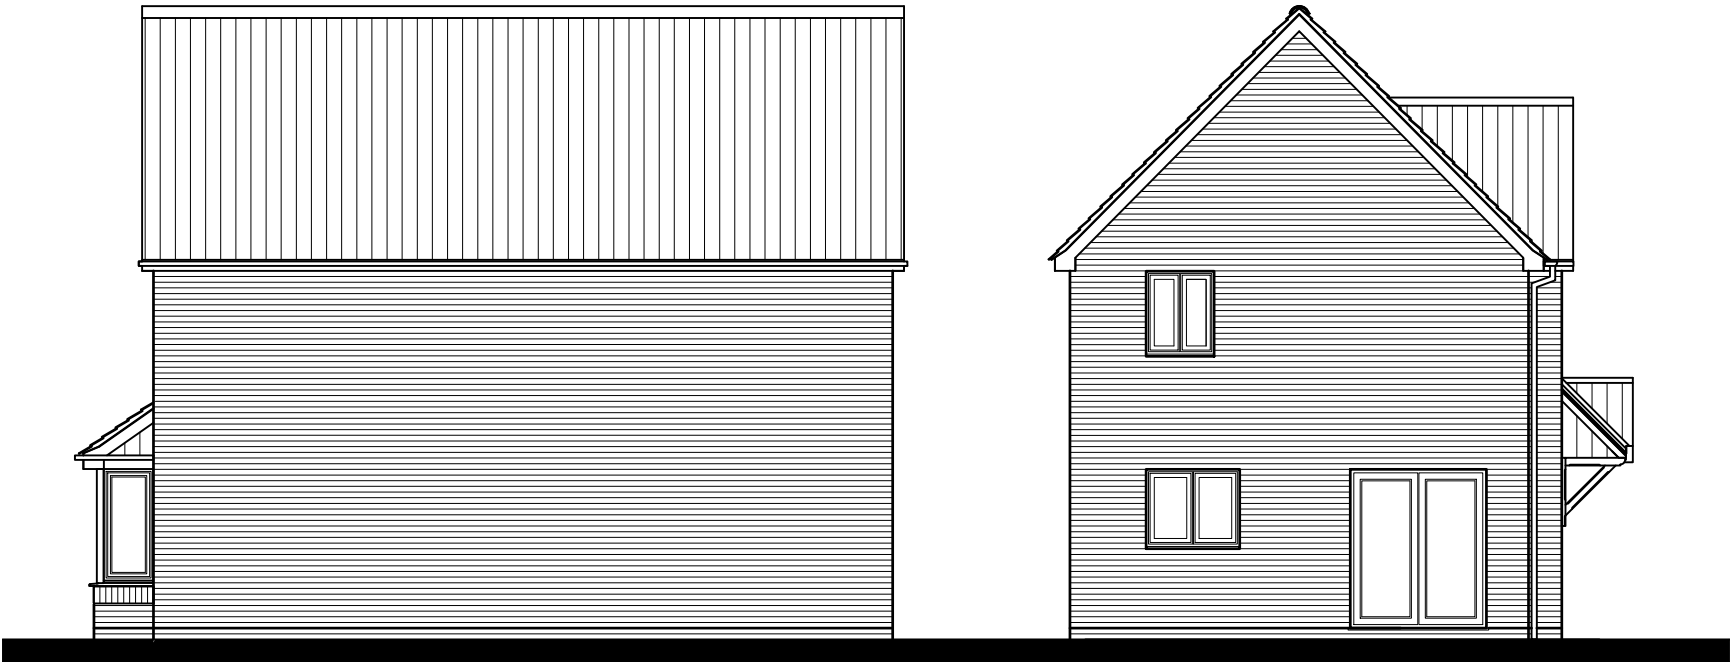

REAR ELEVATION

SIDE ELEVATION

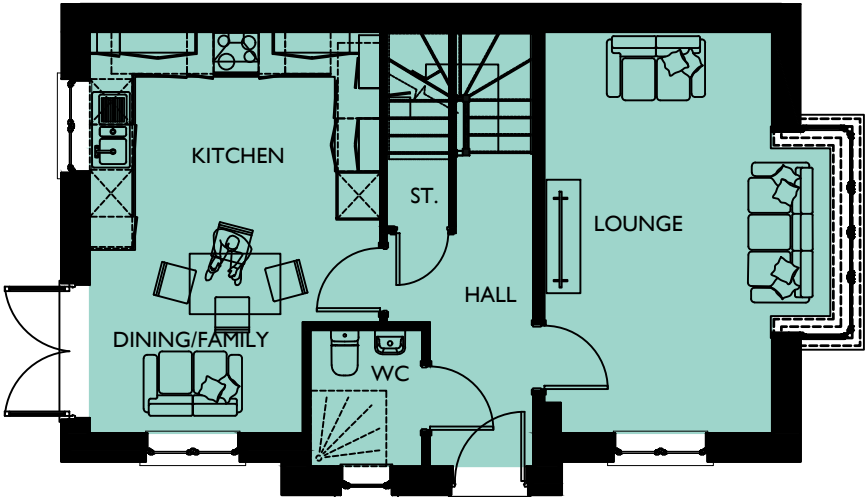

GROUND FLOOR PLAN

NEIGHBOURHOOD
CORE

SOUTHWICK COURT FARM, TROWBRIDGE

PLOT NO/S :
55 & 59

STOREY HEIGHT : 2 SQFT : 1094
NO OF BED/S : 3 SQM : 101.64

DRAWING TITLE : PLANS & ELEVATIONS
DRAWING NO : 0844-606
DRAWN : JIJ

DATE : OCTOBER 2025
SCALE : 1:100 @ A3

The Distillery, The Old Brewery Office Park,
7 - 11 Lodway, Pill, Bristol BS20 0DH
T. 01275 813380 Eadmin@focusdp.com
www.focusdp.com

