





FRONT ELEVATION

SIDE ELEVATION

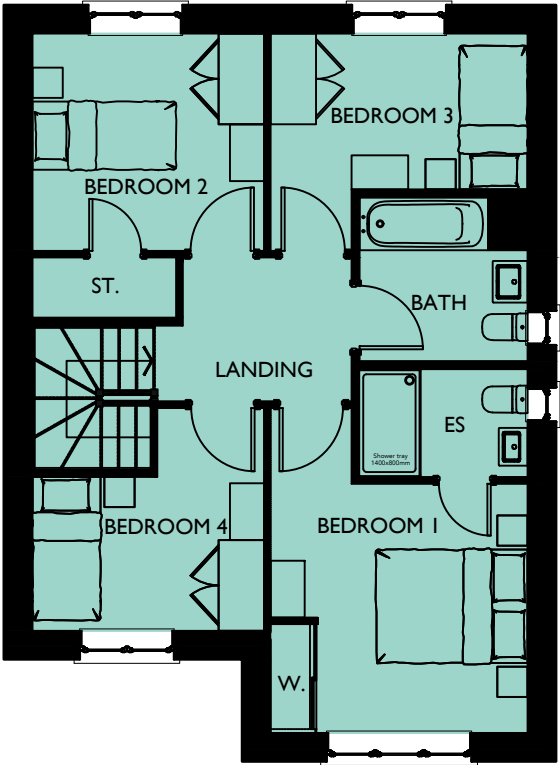


FIRST FLOOR PLAN

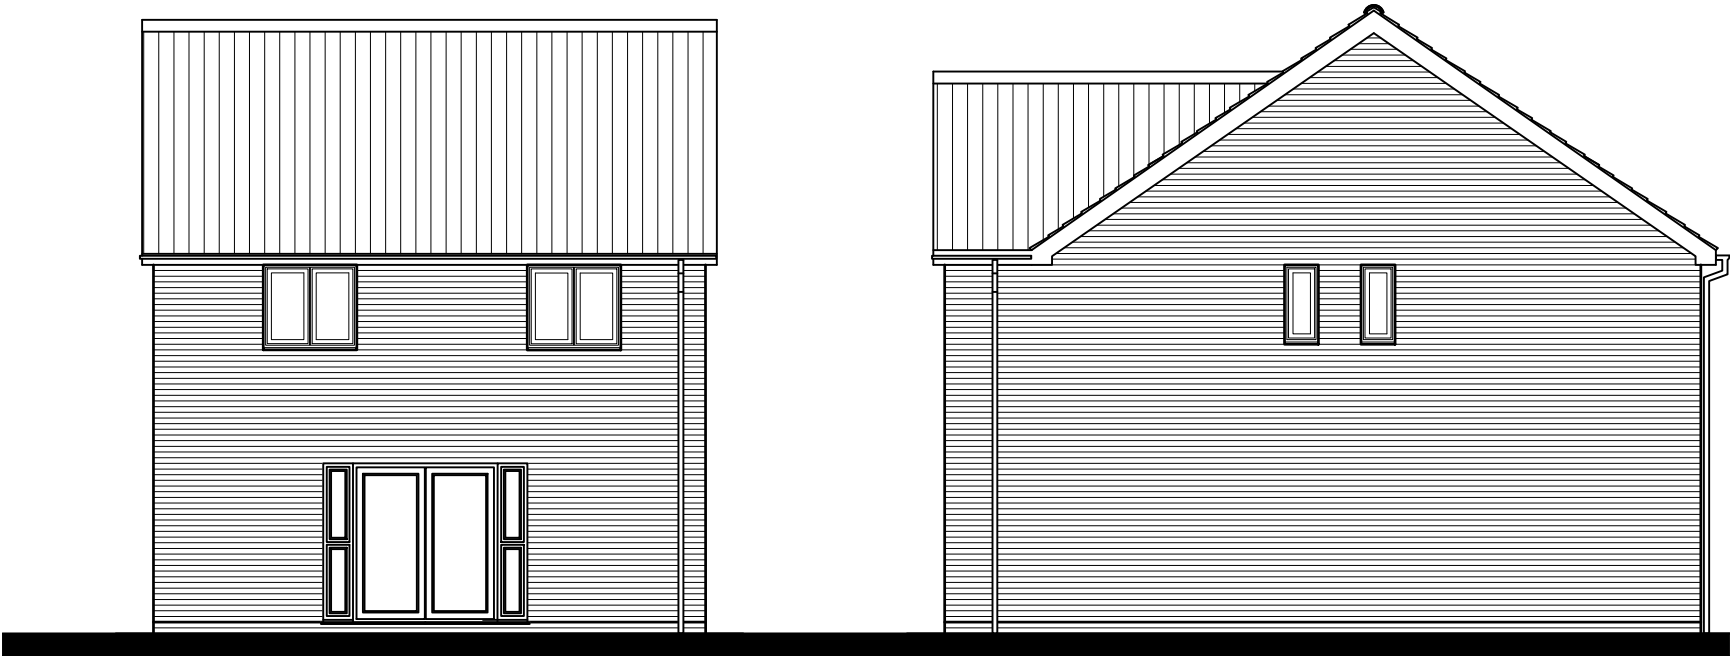

REAR ELEVATION

SIDE ELEVATION

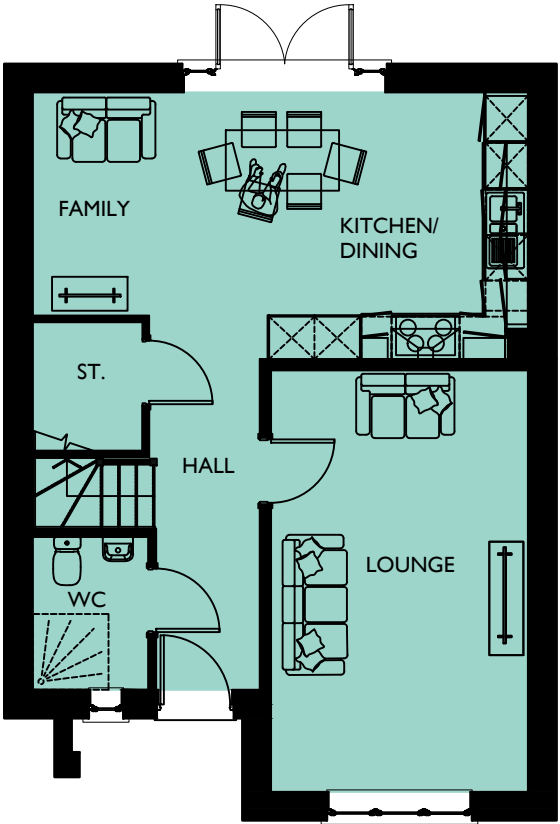

GROUND FLOOR PLAN

NEIGHBOURHOOD
CORE

SOUTHWICK COURT FARM, TROWBRIDGE

DRAWING NO: 0844-611
HOUSE TYPE REF: ALDERWOOD
TENURE: OPEN MARKET

PLOT NO/S :
20, 94, 111, 112, 124, 146 & 174

STOREY HEIGHT : 2
NO OF BED/S : 4
SQFT : 1228
SQM : 114.08

DRAWING TITLE : PLANS & ELEVATIONS
DRAWING NO : 0844-611
DRAWN : JIJ

DATE : OCTOBER 2025
SCALE : 1:100 @ A3

The Distillery, The Old Brewery Office Park,
7 - 11 Lodway, Pill, Bristol BS20 0DH
T. 01275 813380 E: admin@focusdp.com
www.focusdp.com

