




FRONT ELEVATION

SIDE ELEVATION

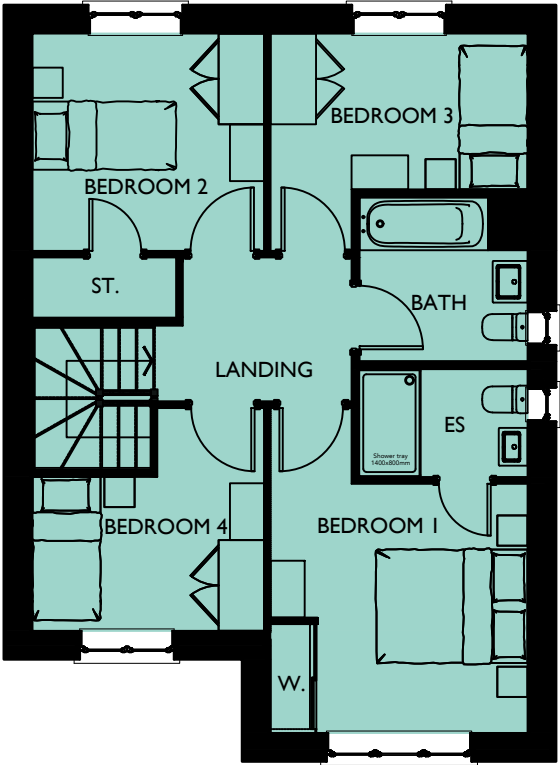


FIRST FLOOR PLAN



REAR ELEVATION

SIDE ELEVATION

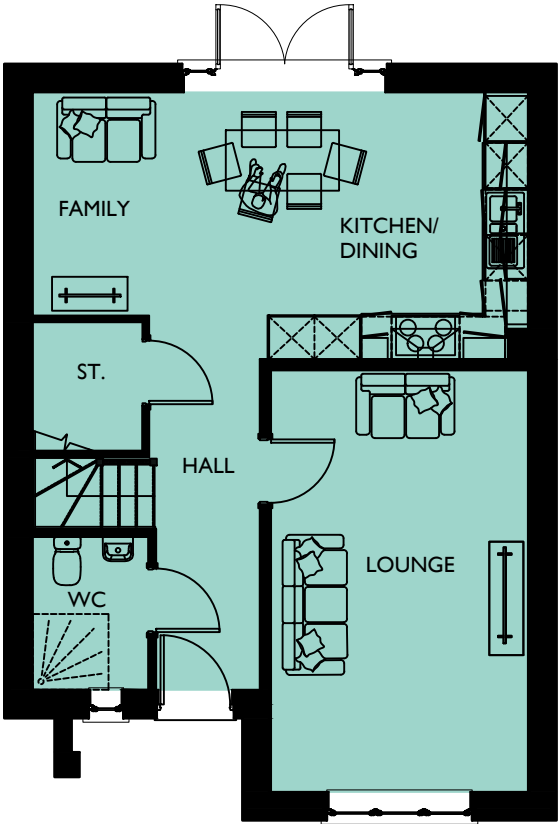

GROUND FLOOR PLAN

PARKLAND
EDGE

SOUTHWICK COURT FARM, TROWBRIDGE

DRAWING NO: 0844-613
HOUSE TYPE REF: ALDERWOOD
TENURE: OPEN MARKET

PLOT NO/S :
25

STOREY HEIGHT : 2
NO OF BED/S : 4
SQFT : 1228
SQM : 114.08

DRAWING TITLE : PLANS & ELEVATIONS
DRAWING NO : 0844-613
DRAWN : JLJ

DATE : OCTOBER 2025
SCALE : 1:100 @ A3



The Distillery, The Old Brewery Office Park,
7 - 11 Lodway, Pill, Bristol BS20 0DH
T. 01275 813380 Eadmin@focusdp.com
www.focusdp.com



FOCUS
ON DESIGN