






FRONT ELEVATION

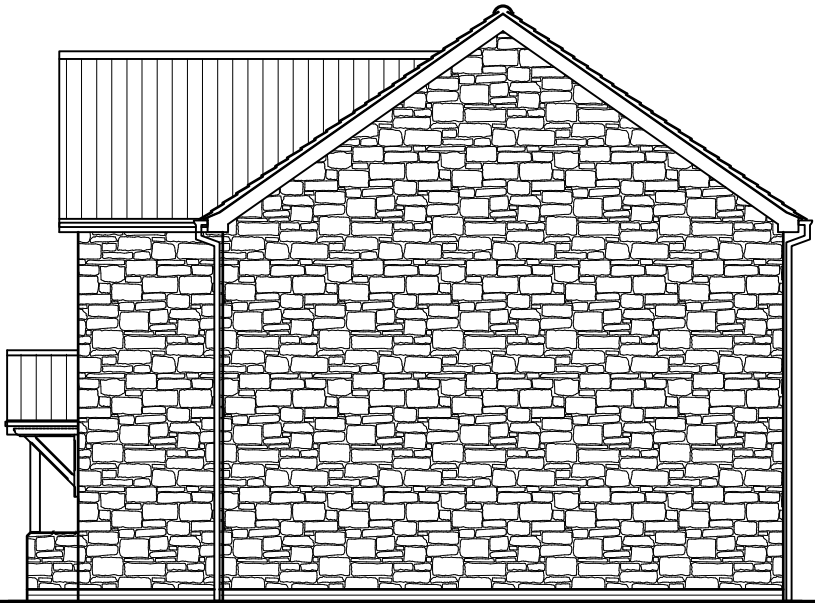


SIDE ELEVATION

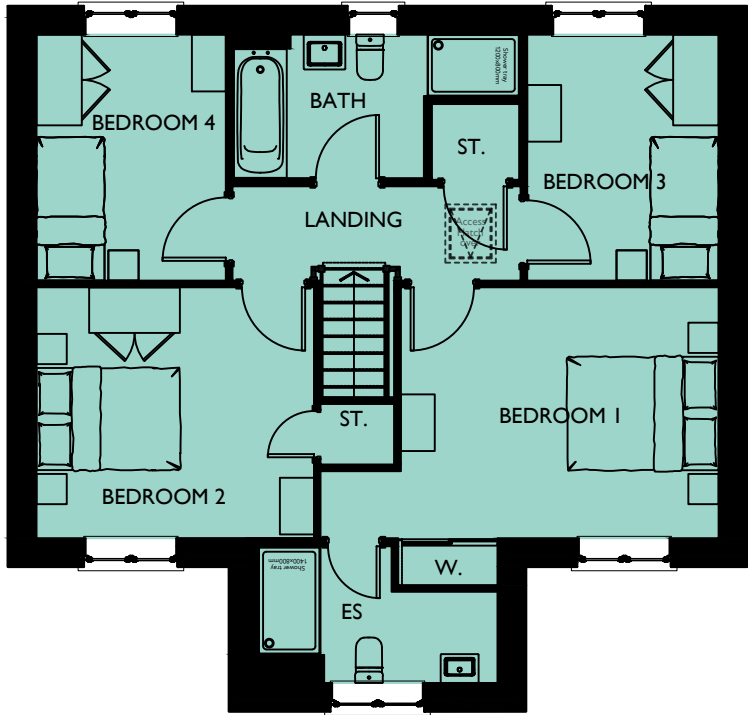


FIRST FLOOR PLAN

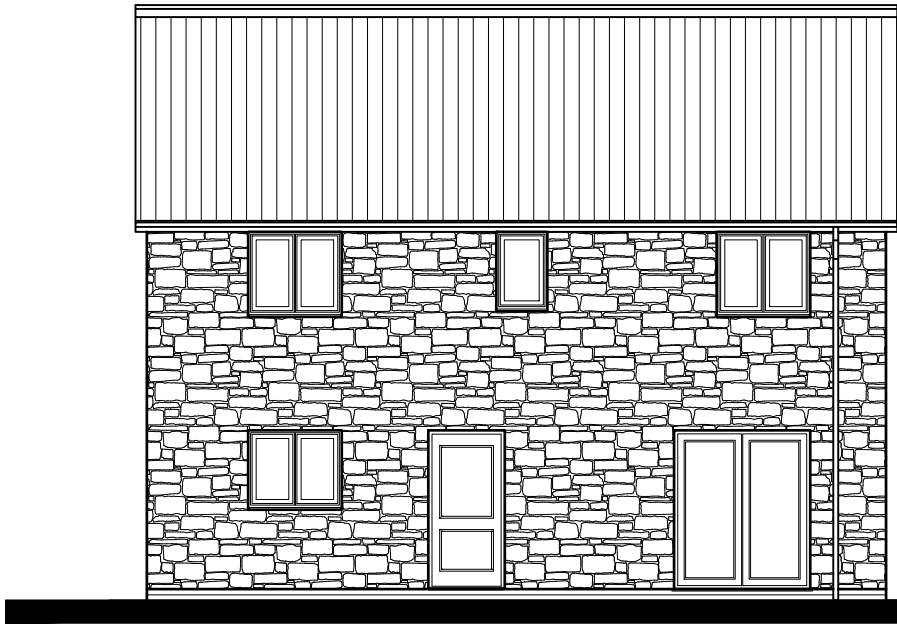

REAR ELEVATION

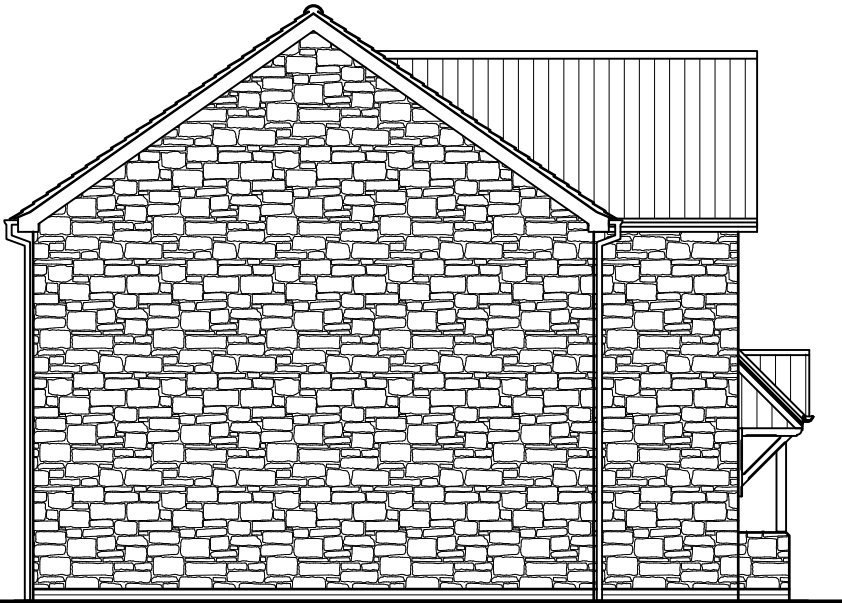

SIDE ELEVATION

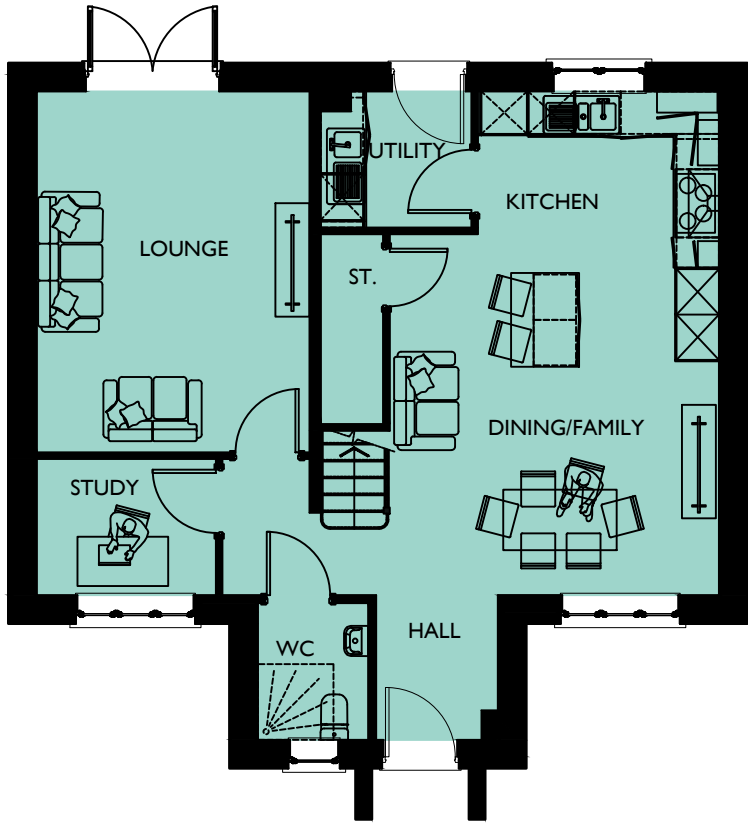

GROUND FLOOR PLAN



SOUTHWICK COURT FARM, TROWBRIDGE

DRAWING NO: 0844-621
HOUSE TYPE REF: ELMHURST
TENURE: OPEN MARKET

PLOT NO/S :
4, 27, 56, 135 & 147

STOREY HEIGHT : 2
NO OF BED/S : 4
SQFT : 1443
SQM : 134.06

DRAWING TITLE : PLANS & ELEVATIONS
DRAWING NO : 0844-621
DRAWN : JLJ

DATE : OCTOBER 2025
SCALE : 1:100 @ A3



The Distillery, The Old Brewery Office Park,
7 - 11 Lodway, Pill, Bristol BS20 0DH
T. 01275 813380 Eadmin@focusdp.com
www.focusdp.com