




FRONT ELEVATION

SIDE ELEVATION

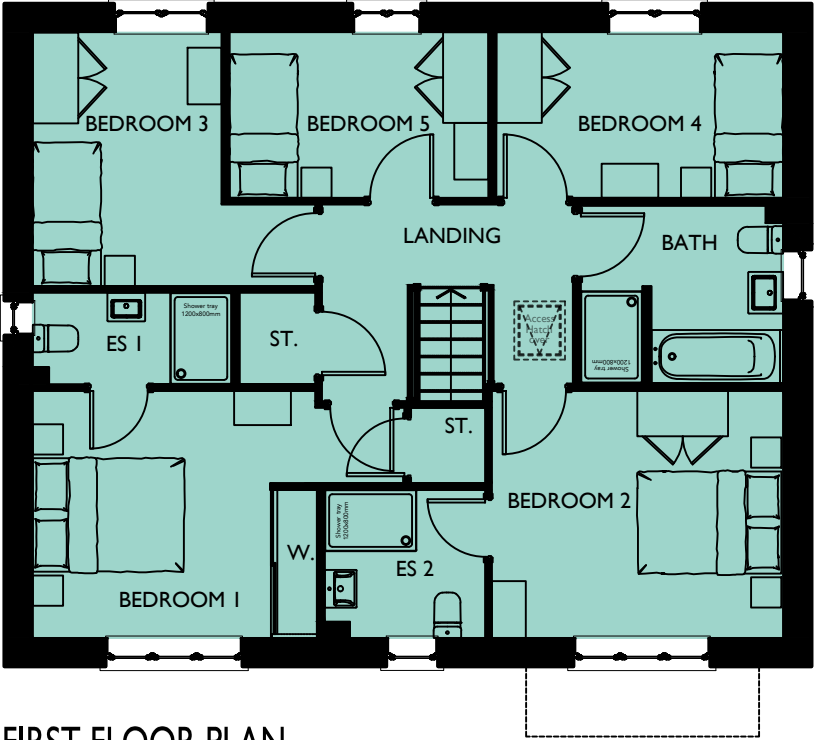


FIRST FLOOR PLAN



REAR ELEVATION

SIDE ELEVATION

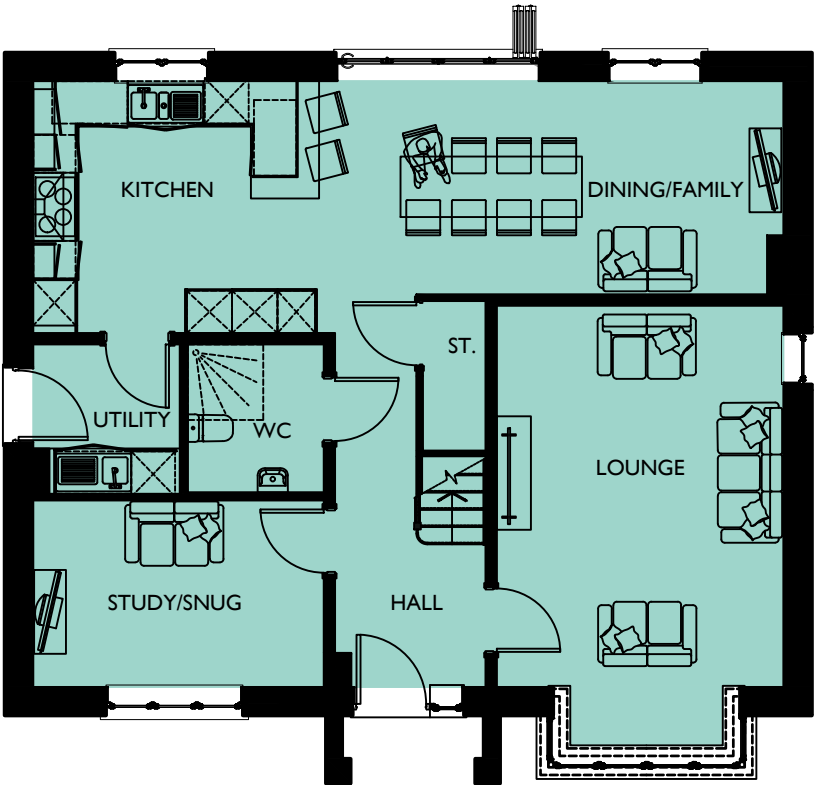

GROUND FLOOR PLAN

PARKLAND
EDGE

SOUTHWICK COURT FARM, TROWBRIDGE

PLOT NO/S :
22, 23 & 172

STOREY HEIGHT : 2 **SQFT : 1748**
NO OF BED/S : 5 **SQM : 162.39**

DRAWING TITLE : PLANS & ELEVATIONS
DRAWING NO : 0844-629
DRAWN : JIJ

DATE : OCTOBER 2025
SCALE : 1:100 @ A3
0 1 2[m]

The Distillery, The Old Brewery Office Park,
7 - 11 Lodway, Pill, Bristol BS20 0DH
T. 01275 813380 Eadmin@focusdp.com
www.focusdp.com