




PROPOSED GROUND FLOOR PLAN

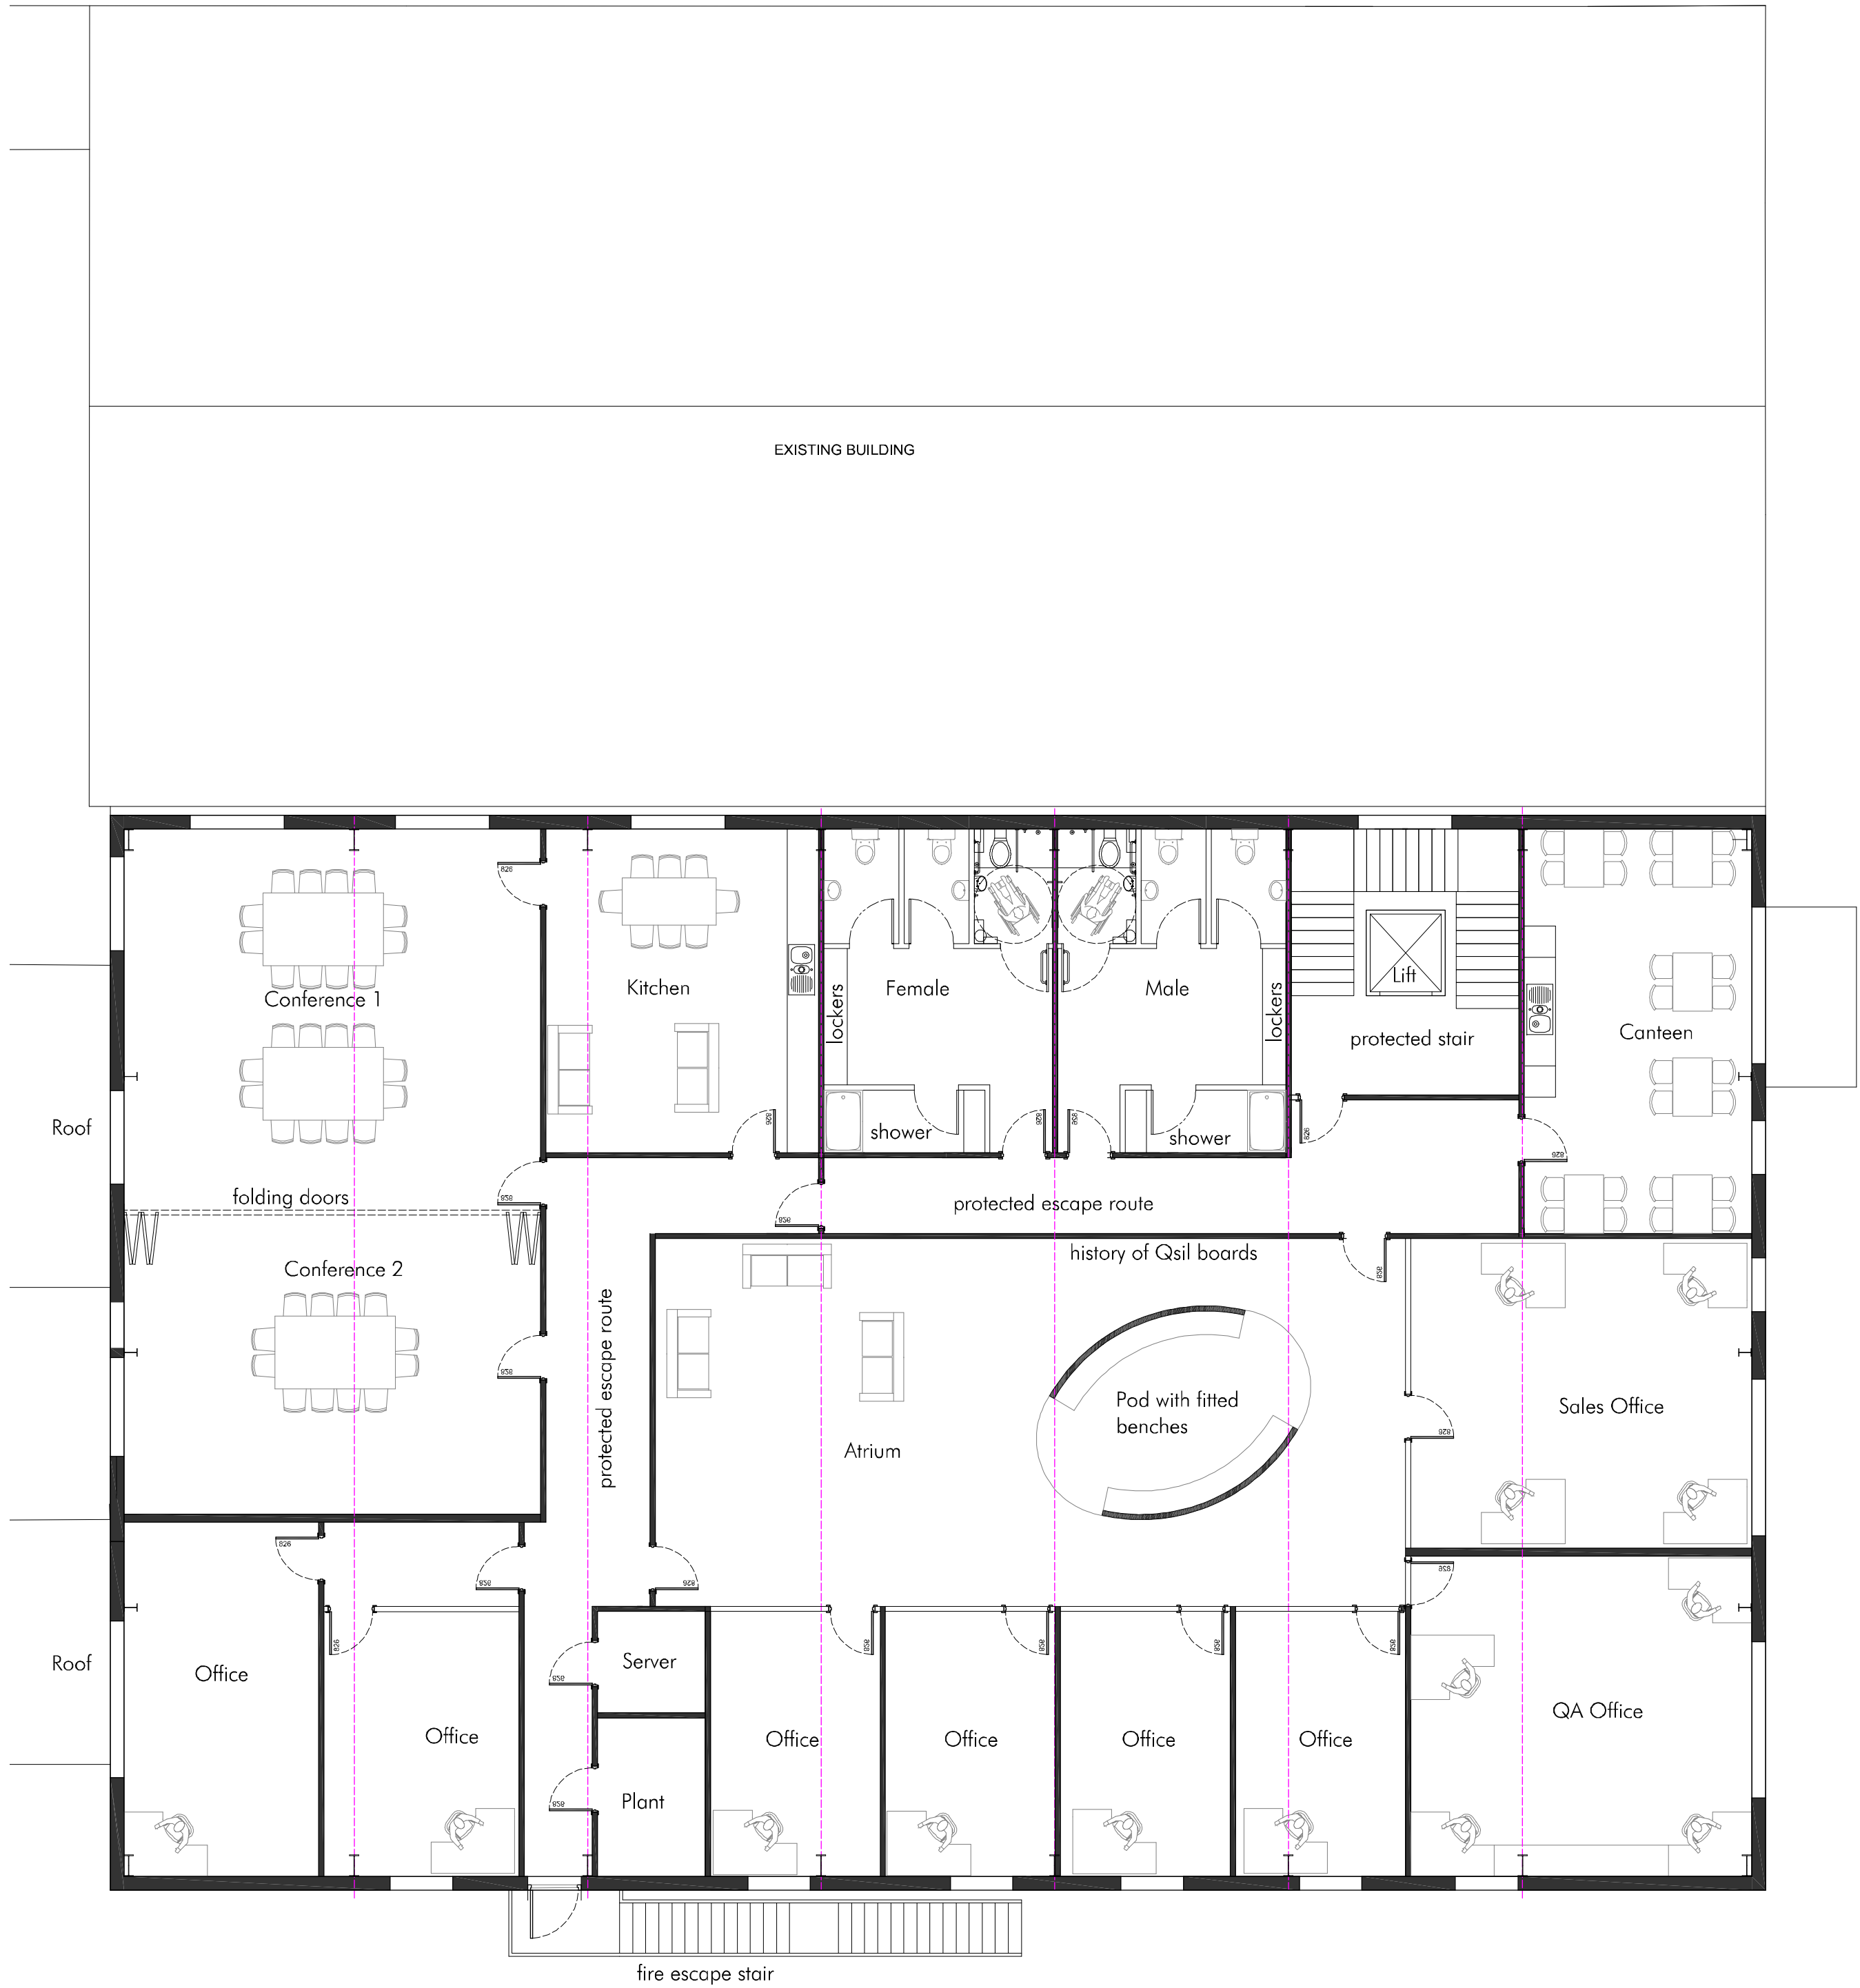

PROPOSED FIRST FLOOR PLAN

Date: No. Revision Notes.



PKA Architects Limited
Featherbrook, Winstley Road, Potterne, Devizes, Wiltshire SN10 5TD
tel: 01380 755688 | email: tom@pka-architects.com | www.pka-architects.com

Project Title:
Proposed extension

Address:
Qsil, Porte Marsh Industrial Estate,
Caine

Client:
Qsil Metals UK Ltd

Sheet Title
Proposed Floor Plans

Scale:
1:100 @A1

Drawn By:
mc

Date:
02-12-2025

Project ID: Stage: Sheet No. Revision:
2147 - PL 001

Status:
ISSUED FOR PLANNING
APPLICATION

Stage Key:
EX - Existing
SI - Search
PL - Planning
WD - Working Drawings
BA - Building Regulations
TR - Tender
CN - Construction
AB - As Built

File Name:
2147-Planning 1.dwg