





FRONT ELEVATION



SIDE ELEVATION

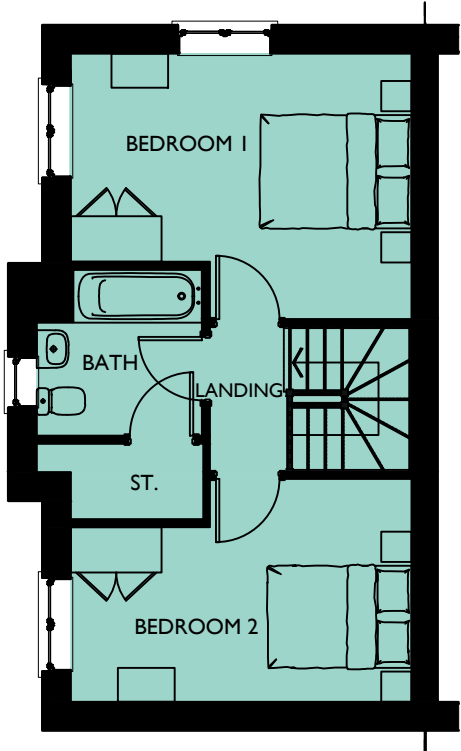


FIRST FLOOR PLAN

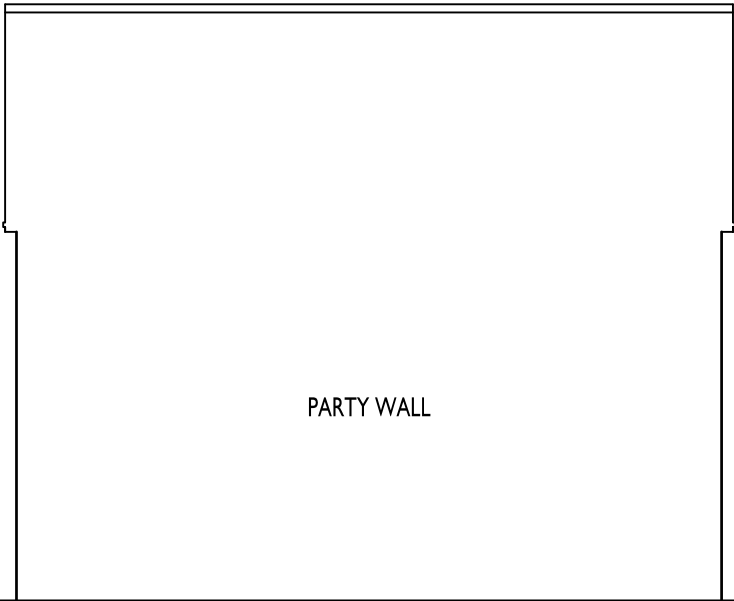

REAR ELEVATION



SIDE ELEVATION

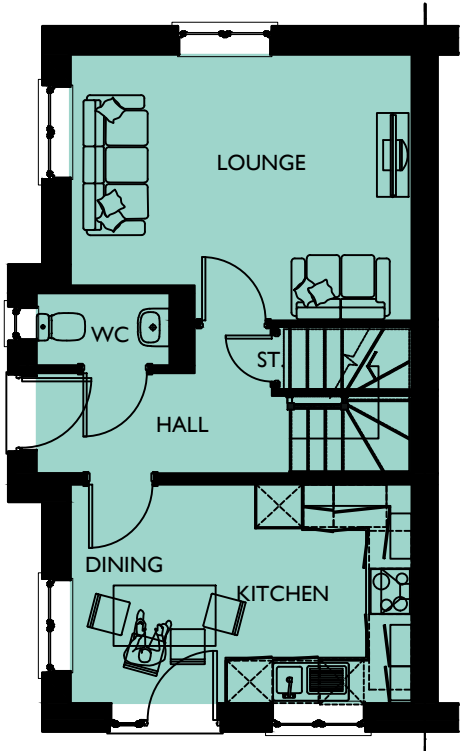

GROUND FLOOR PLAN

NEIGHBOURHOOD
CORE

SOUTHWICK COURT FARM, TROWBRIDGE

PLOT NO/S :
166

STOREY HEIGHT : 2 **SQFT : 870**
NO OF BED/S : 2 **SQM : 80.83**

DRAWING TITLE : PLANS & ELEVATIONS
DRAWING NO : 0844-639
DRAWN : JLJ

DATE : OCTOBER 2025
SCALE : 1:100 @ A3



The Distillery, The Old Brewery Office Park,
7 - 11 Lodway, Pill, Bristol BS20 0DH
T. 01275 813380 E: admin@focusdp.com
www.focusdp.com

