






FRONT ELEVATION

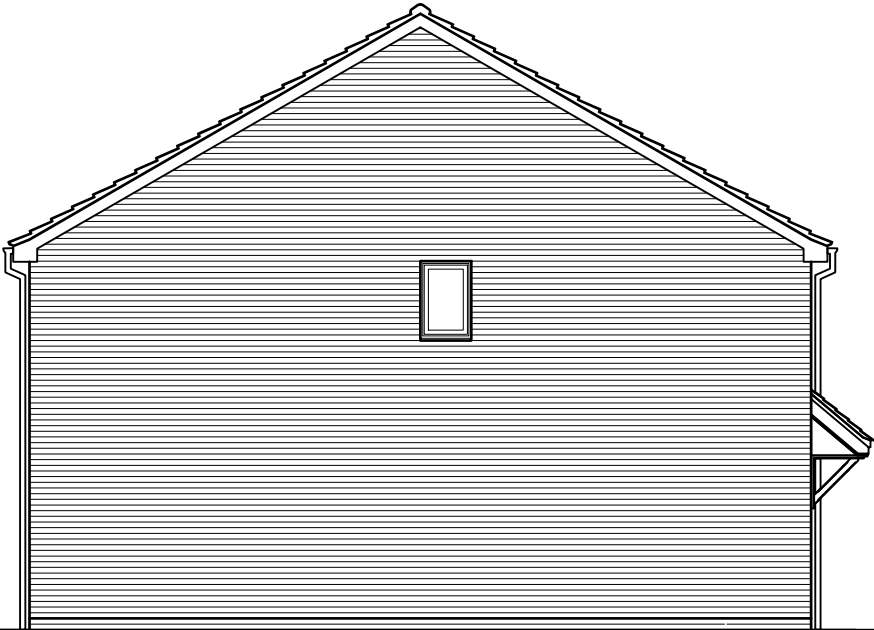


SIDE ELEVATION

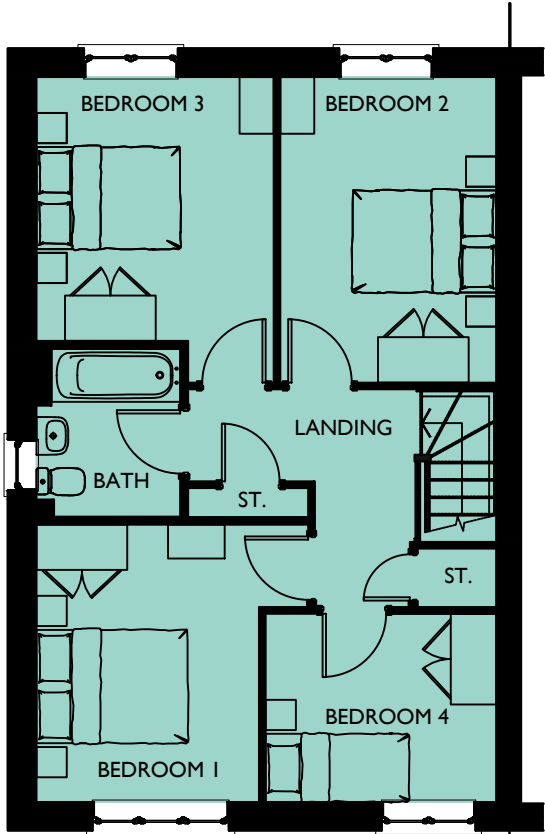


FIRST FLOOR PLAN

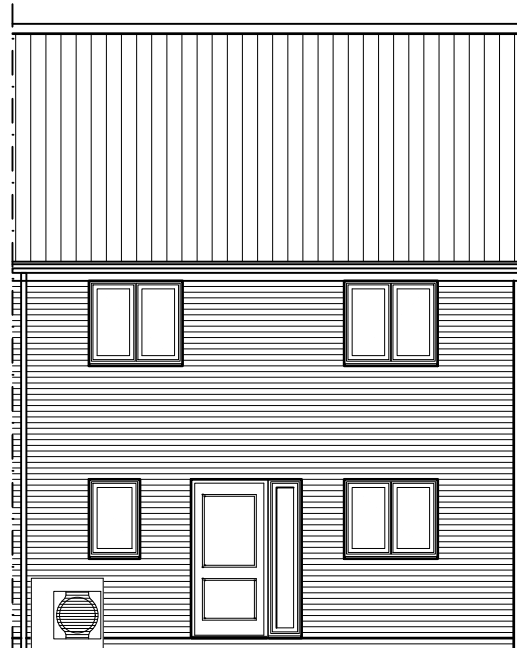

REAR ELEVATION

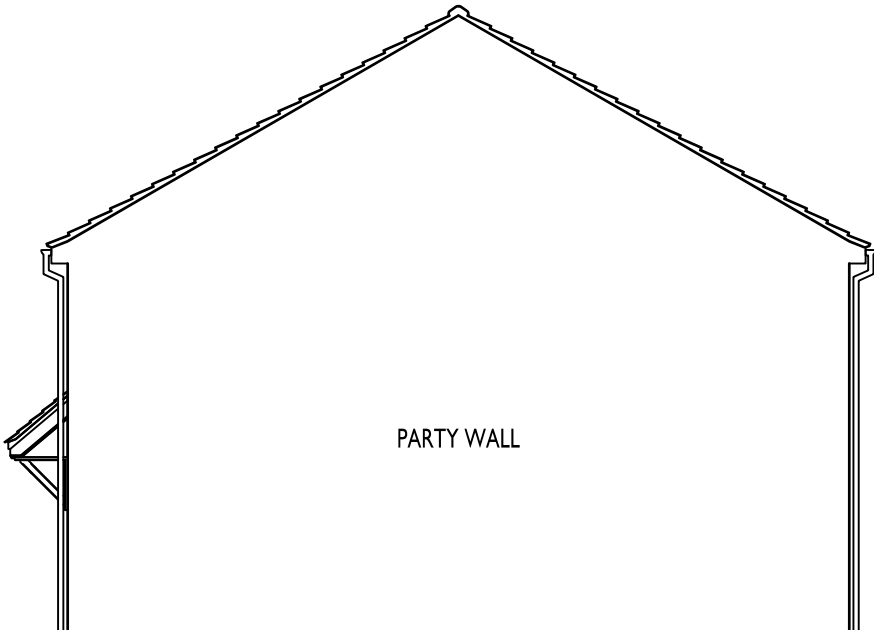

SIDE ELEVATION

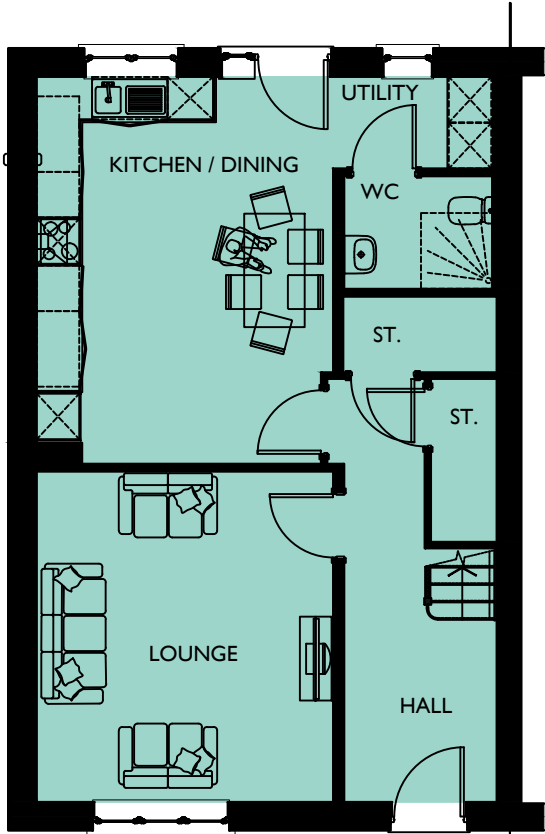

GROUND FLOOR PLAN

NEIGHBOURHOOD
CORE

SOUTHWICK COURT FARM, TROWBRIDGE


DRAWING NO: 0844-645
HOUSE TYPE REF: HOLLYVIEW
TENURE: AFFORDABLE

PLOT NO/S :
32 & 38

STOREY HEIGHT : 2
NO OF BED/S : 4
SQFT : 1270
SQM : 117.99

DRAWING TITLE : PLANS & ELEVATIONS
DRAWING NO : 0844-645
DRAWN : JLJ

DATE : OCTOBER 2025
SCALE : 1:100 @ A3

 

The Distillery, The Old Brewery Office Park,
7 - 11 Lodway, Pill, Bristol BS20 0DH
T. 01275 813380 Eadmin@focusdp.com
www.focusdp.com



FOCUS
ON DESIGN