


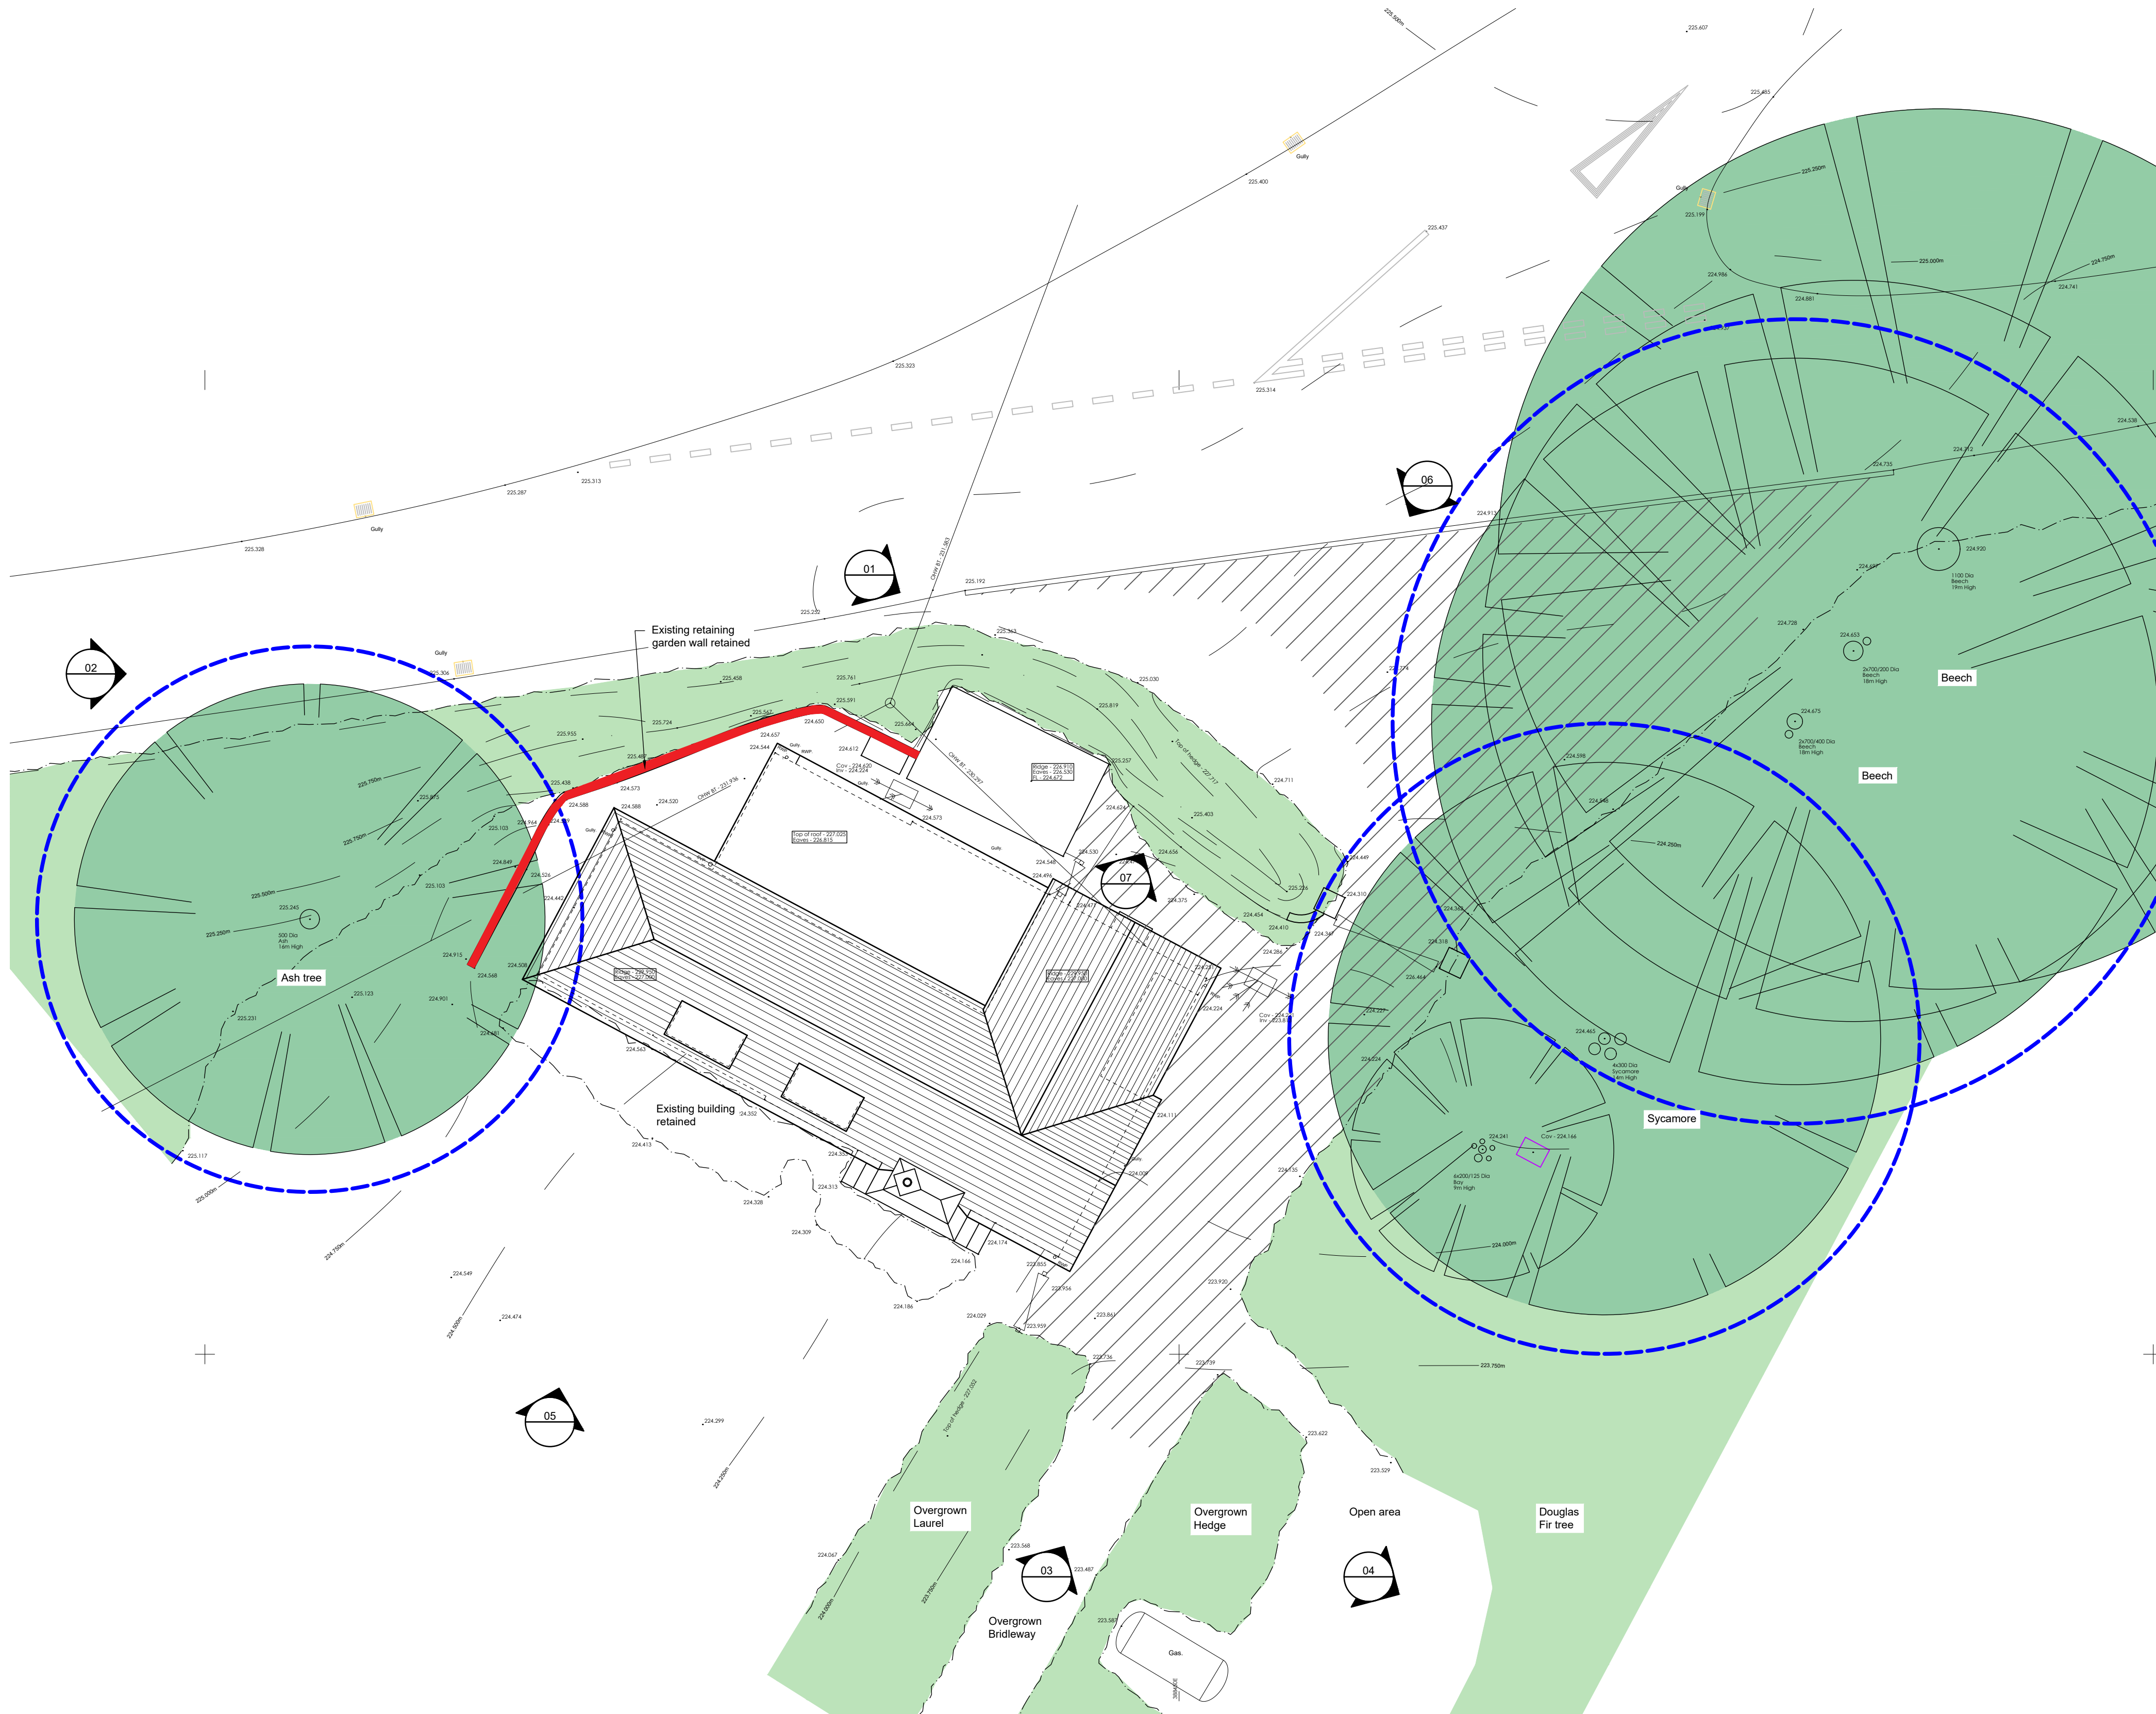

© THIS DRAWING IS THE COPYRIGHT OF
MICHAEL LYONS ARCHITECTURE AND
MUST NOT BE COPIED, USED OR
DISCLOSED WITHOUT PRIOR PERMISSION.



Key

- Root protection area
- Existing gravel drive and access
- Refer to photo number xx

Planning issue 11-12-25

Revisions

Michael Lyons Architecture

1 Manor Farm Barns
Burcombe Lane, Burcombe
Salisbury, SP2 0EJ
Tel: 01722 743186
info@mlarchitecture.co.uk

Project:
Wincombe Lodge
Donhead St Mary

Drawing:
Existing Location & Site Plans
Tree Survey Report

Drawing No: **643/P.07**

Scale:
1:100 @ A1
1:200 @ A3

Origination Date: October 2025

Drawn by: MLx
Issued by: MLx
Approved by: ML

- | | |
|--|--------------------------------------|
| ☒ For Approval | ☐ For Comment |
| ☐ For Information | ☐ Tender |
| ☐ Construction | ☐ As Built |

SCALE IN METRES [1:100 @ A1 & 1:200 @ A3]
0 5 10

Existing Site Plan
Tree Survey Report