
 
 


Proposed site plan

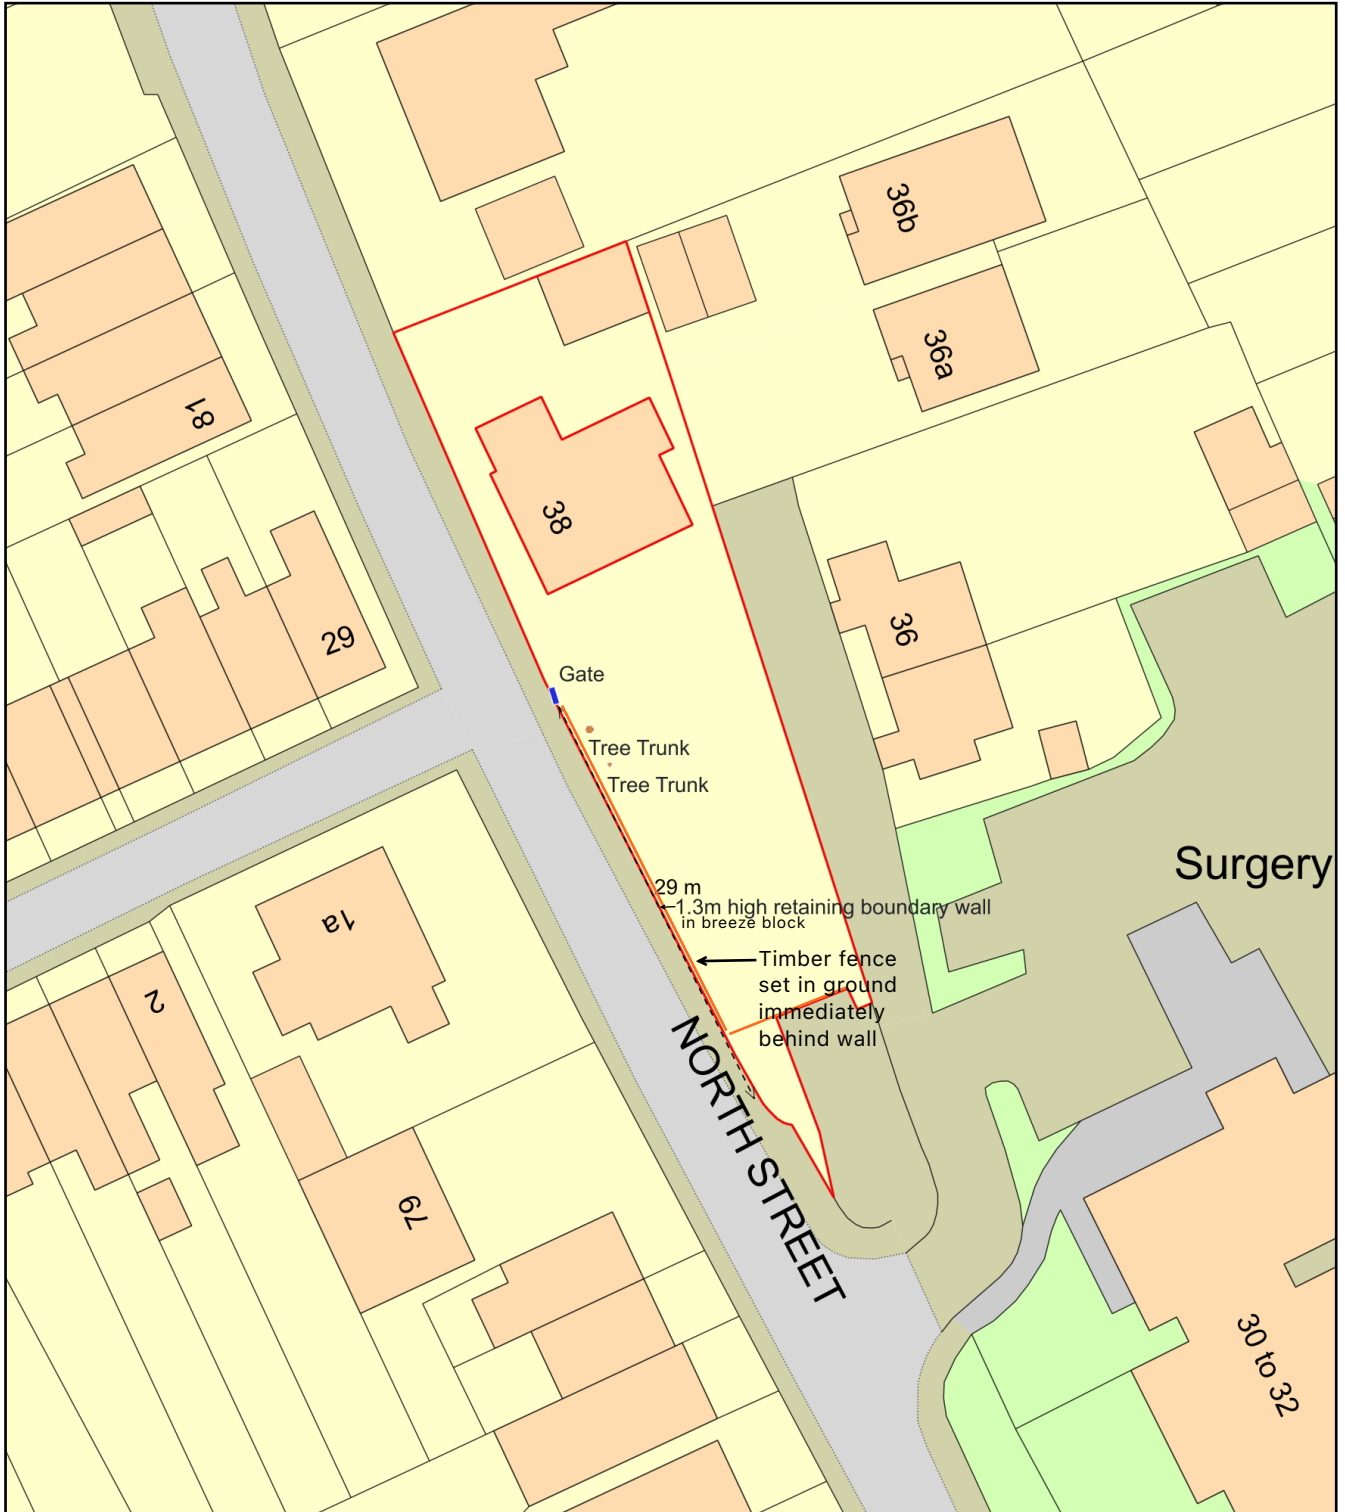

Plan Produced for: Amy Britton

Date Produced: 20 Nov 2025

Plan Reference Number: TQRQM25324211158644

Scale: 1:500 @ A4