



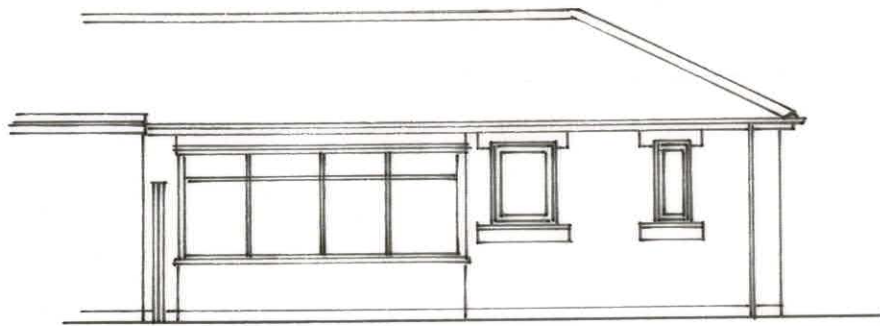

Rear-South West
Elevations 1:100

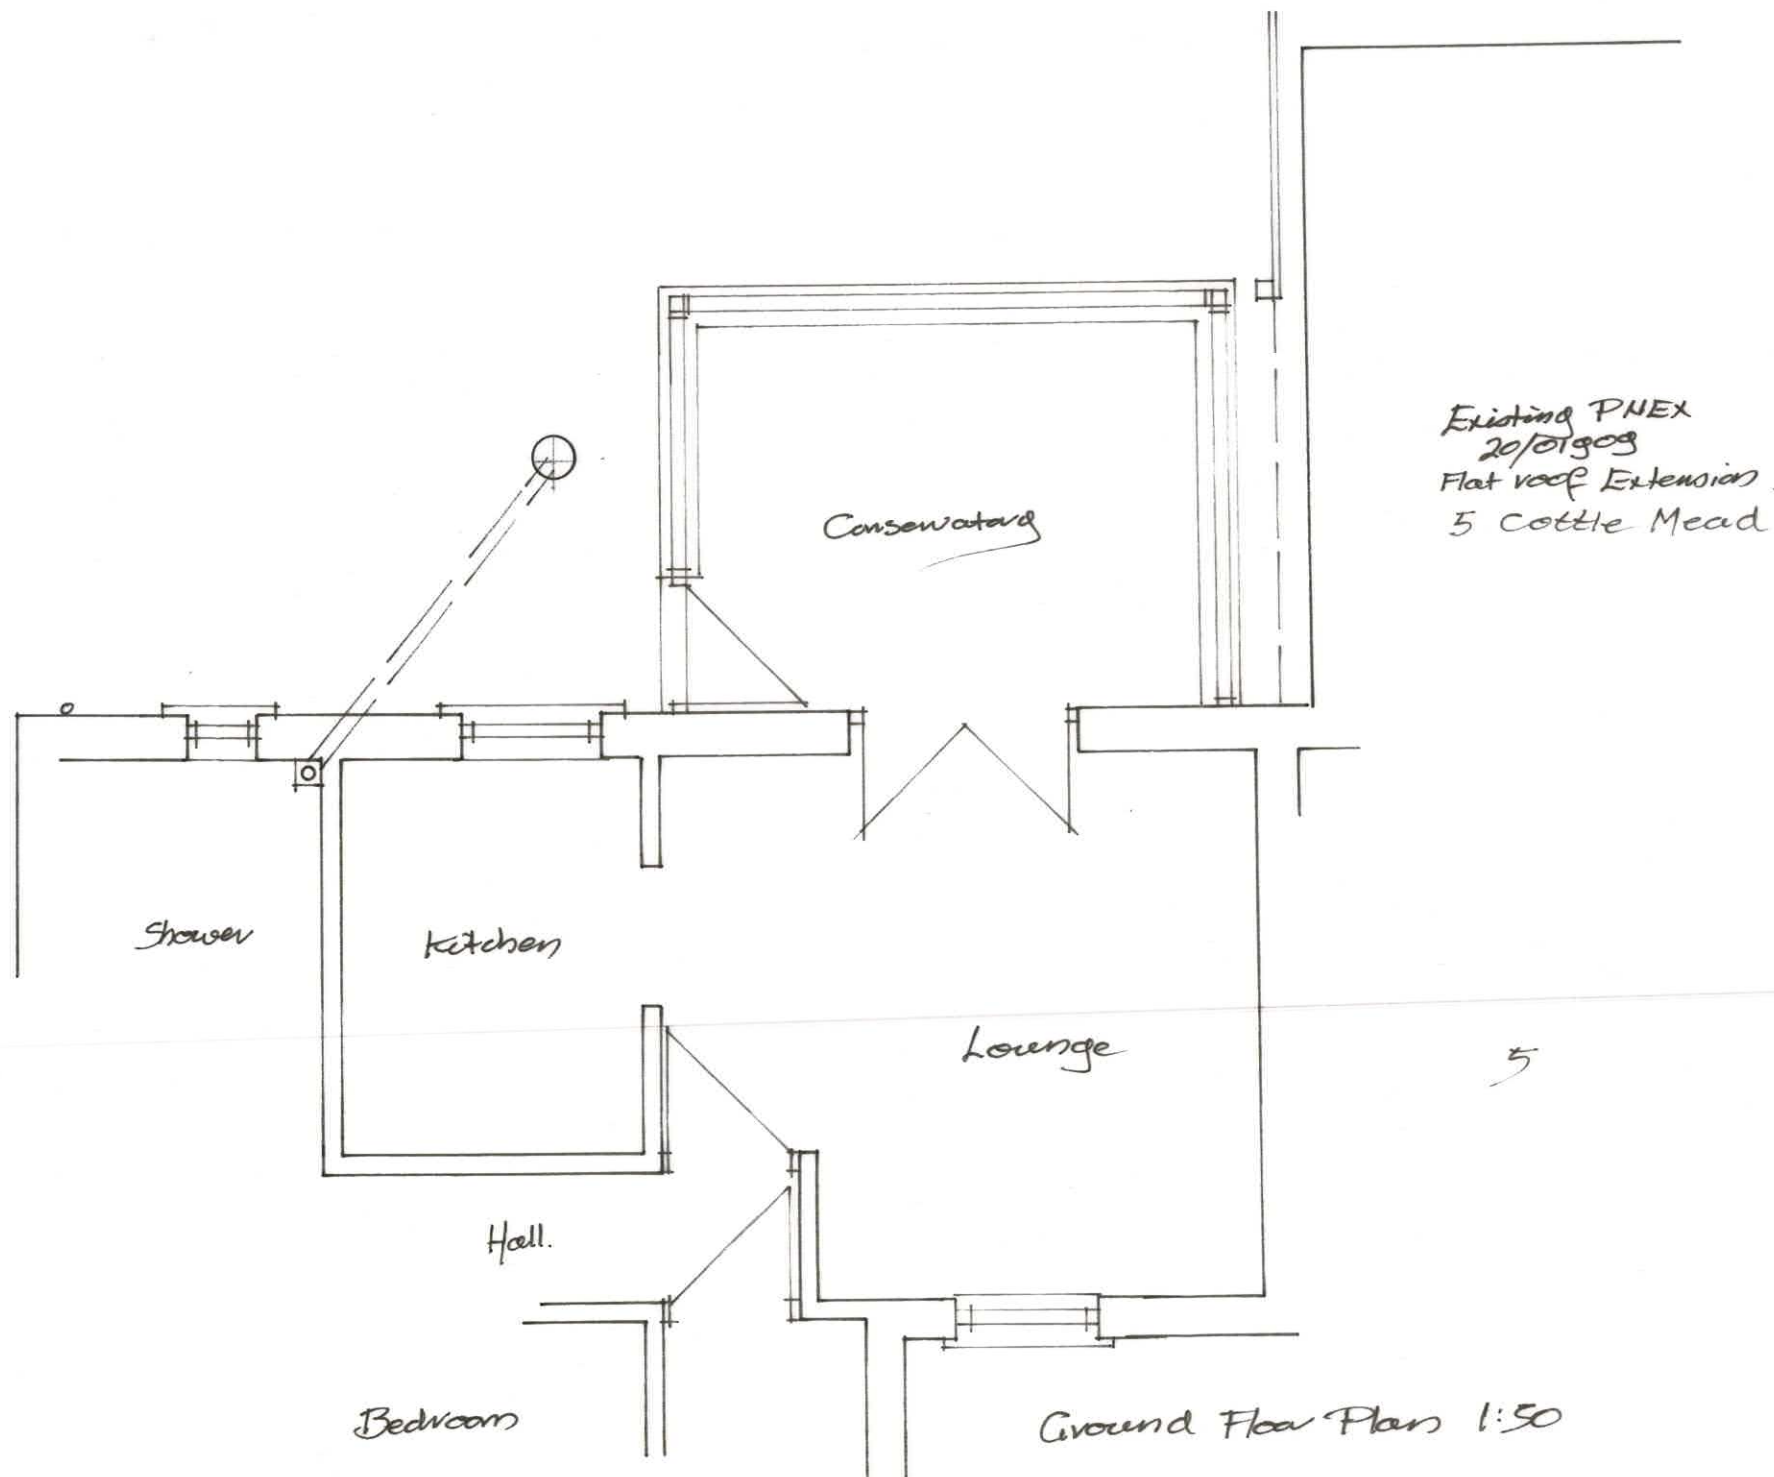

Ground Floor Plan 1:50

 3 Potley Lane Corsham, Wilts SN13 9RY 01225811057	
Project 4 Cottle Mead Corsham SN13 9UP	
Drawing Plan & Elevations Existing	
Scale 1:50 1:100	Drawing No 2660/11
Date Nov 2025	Drawn Chris Hyde