



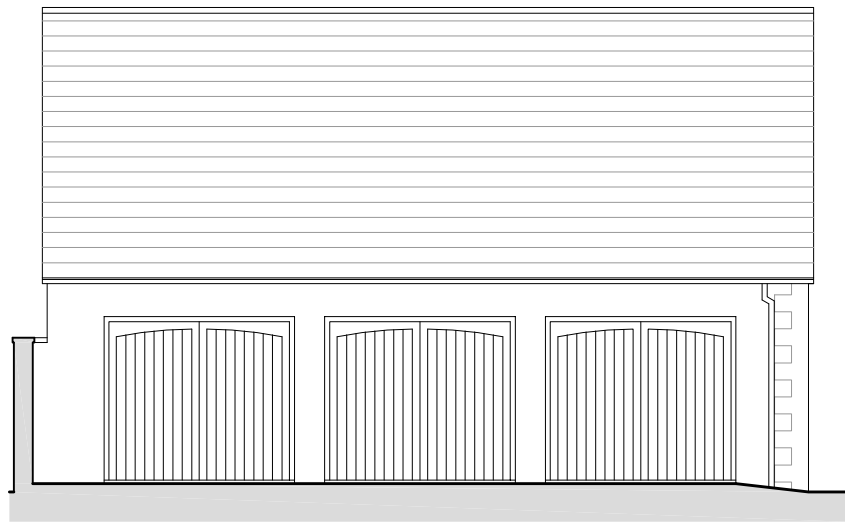


3 Proposed South Elevation
1:100




4 Proposed East Elevation
1:100

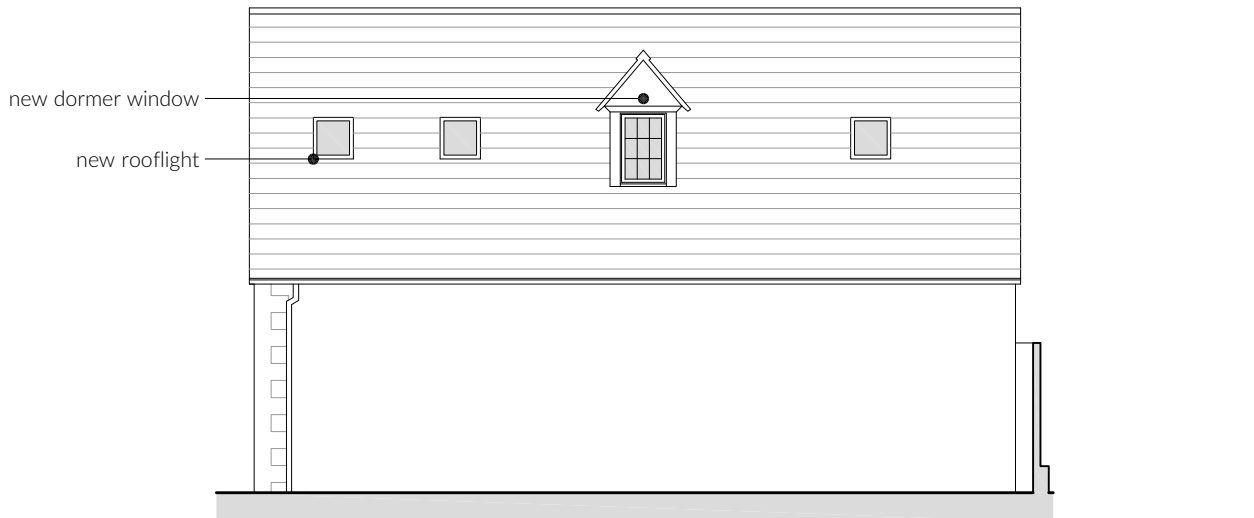


5 Proposed North Elevation
1:100

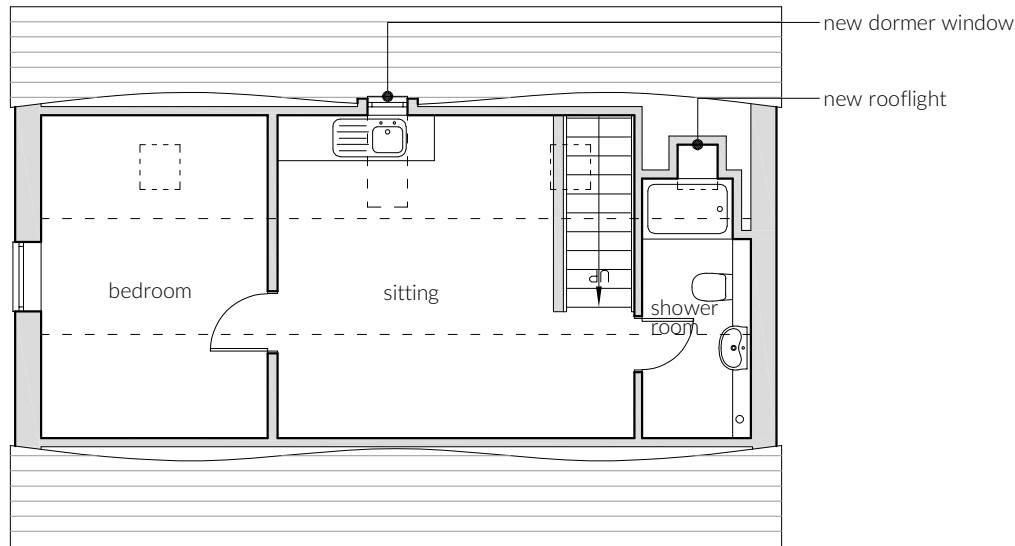

2 Proposed First Floor Plan
1:100

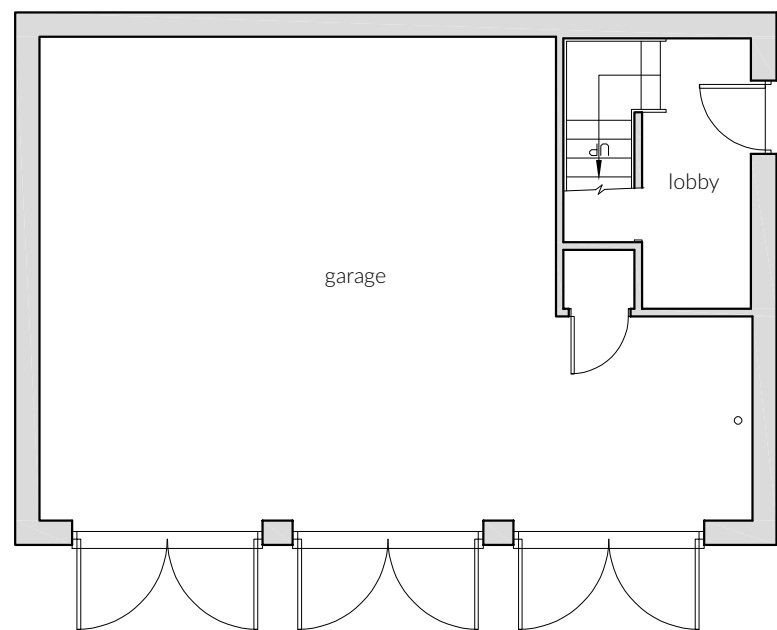

1 Proposed Ground Floor Plan
1:100

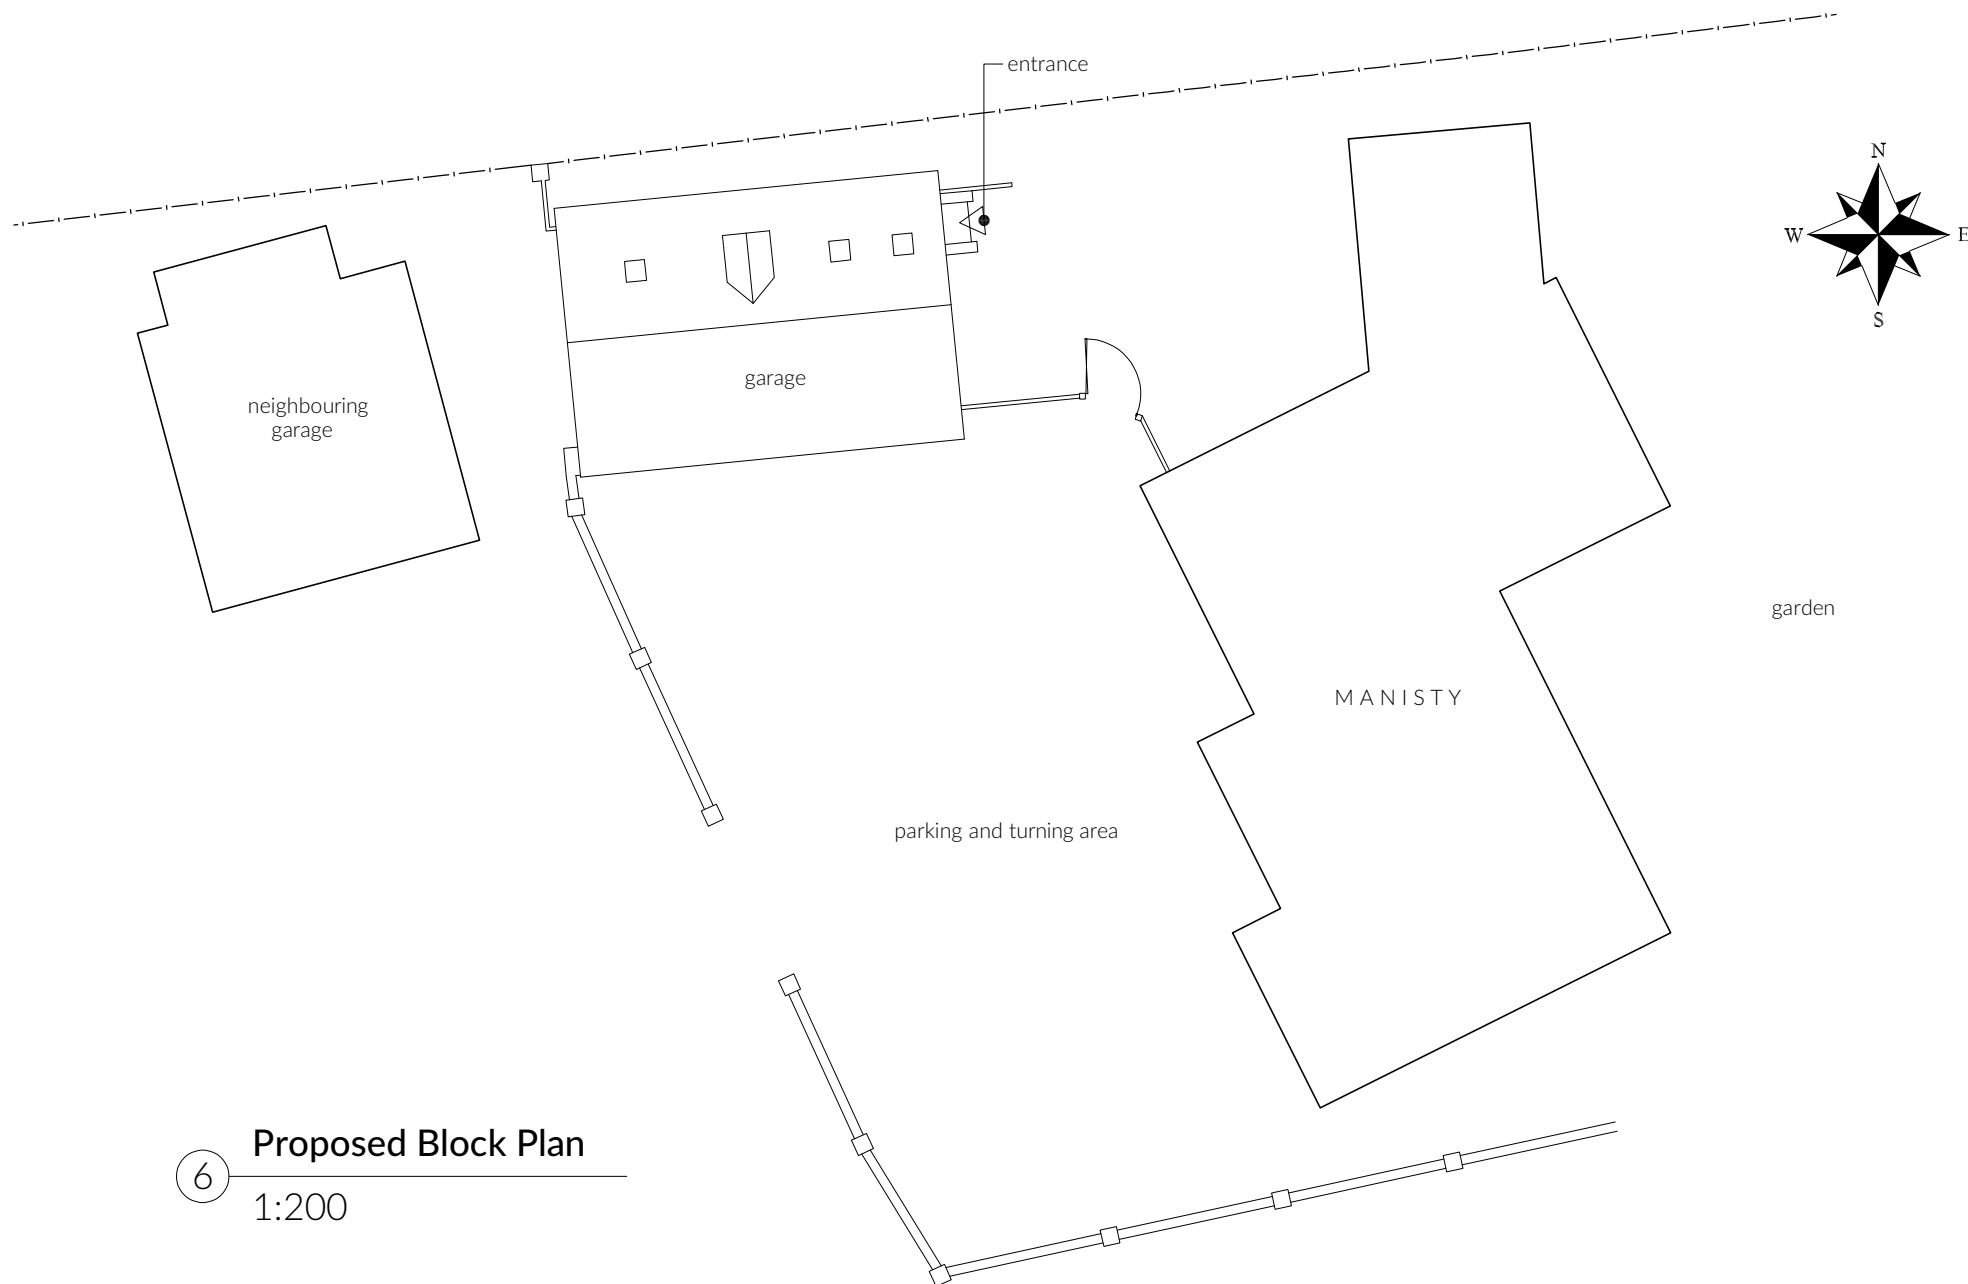

6 Proposed Block Plan
1:200

scale check @ 1:100
0m 1m 2m 3m 4m 5m 6m 7m 8m

scale check @ 1:200
0m 2m 4m 6m 8m 10m 12m 14m 16m

NOTES:
1) This drawing remains the copyright of Goldings and may not be reproduced or copied without prior written consent.
2) For planning application purposes all dimensions can be scaled from this drawing.
3) All dimensions for building work and built in items to be checked on site and not scaled from this drawing.

Rev	Date	By	Revisions
-----	------	----	-----------

© copyright

GOLDINGS

Chartered Building Surveyors
And Architectural Consultants

High Gables
Daglingworth
Cirencester
Gloucestershire
GL7 7AE

t 01285 654975
e enquiries@goldings.com
w www.goldings.com

Client
Mr & Mrs J Woodhouse

Address
Manisty
Oaksey
Malmesbury
Wiltshire
SN16 9TF

Project Title
Alterations to Garage to Form
Ancilliary Accommodation

Drawing Title
Proposals - Floor Plans,
Elevations & Block Plan

Scale
1:100 / 1:200 @ A2

Date
November 2025

Drawn By
IJG

Drawing Number
1074 / 23 / 02

Rev.