




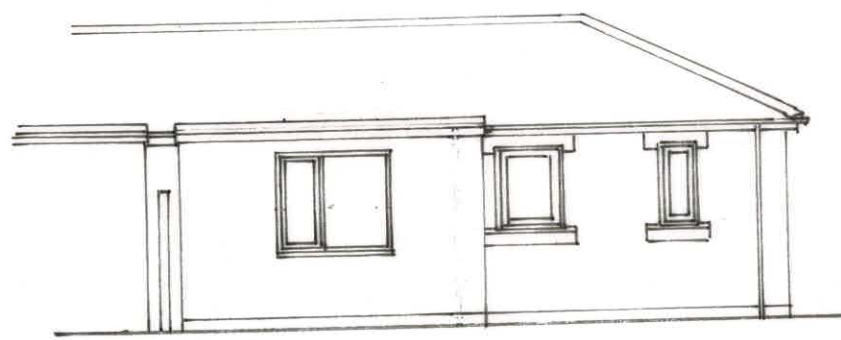


Rear - South West
Elevations 1:100

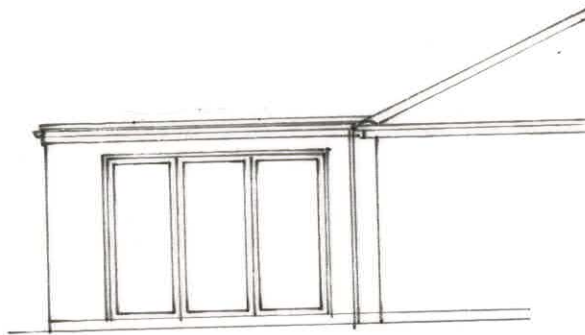


Side - South East

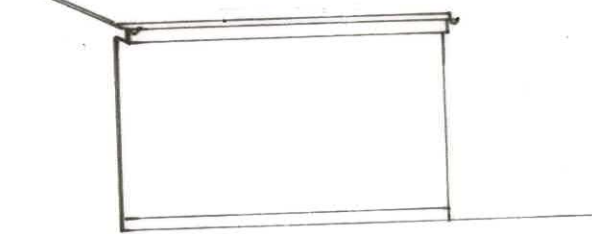


Side - North West.

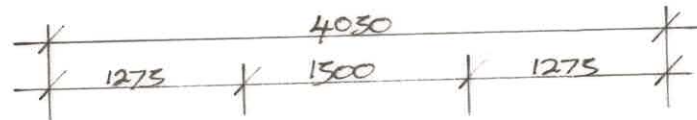

New Patio Slabs on motor (client choice of slabs)
bed on 100 concrete
4.2 x 3.6 m

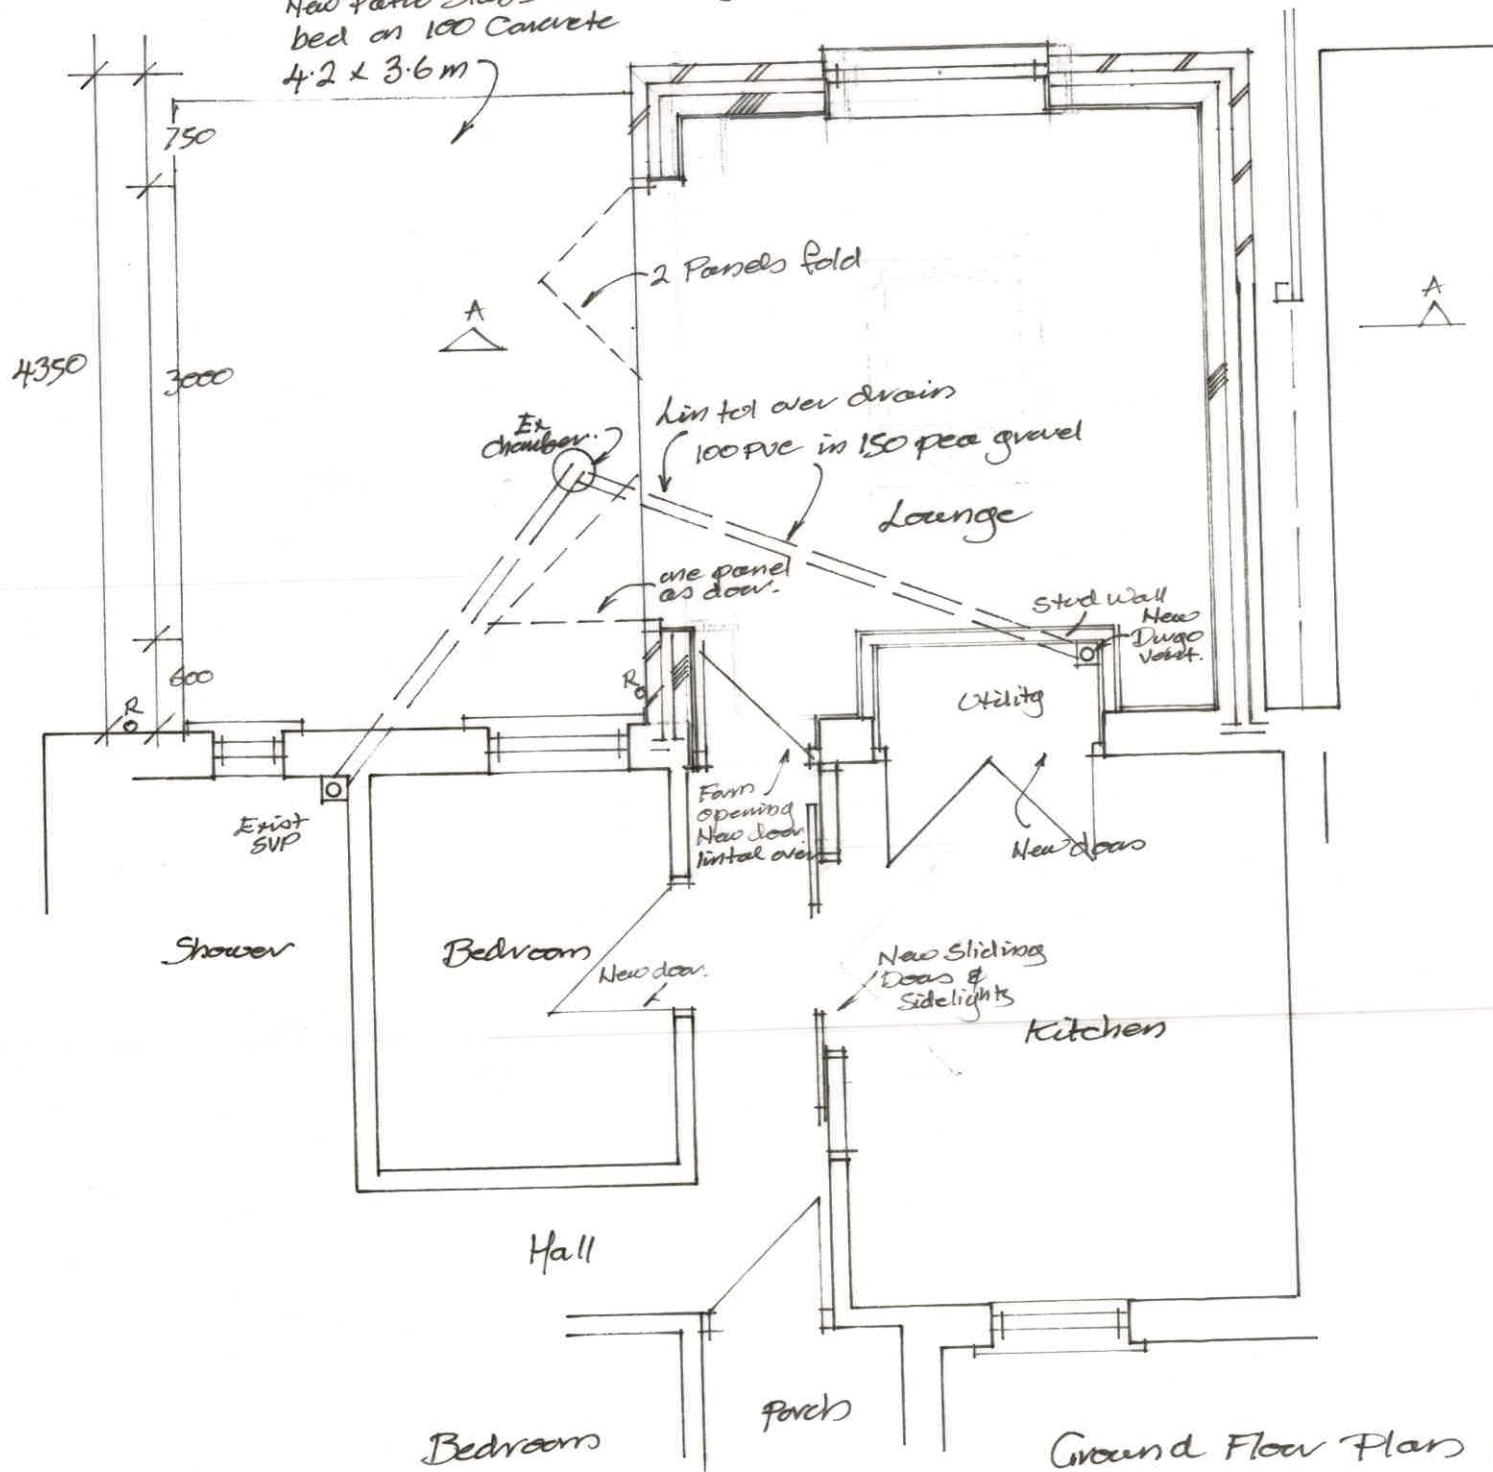

Ground Floor Plans 1:50

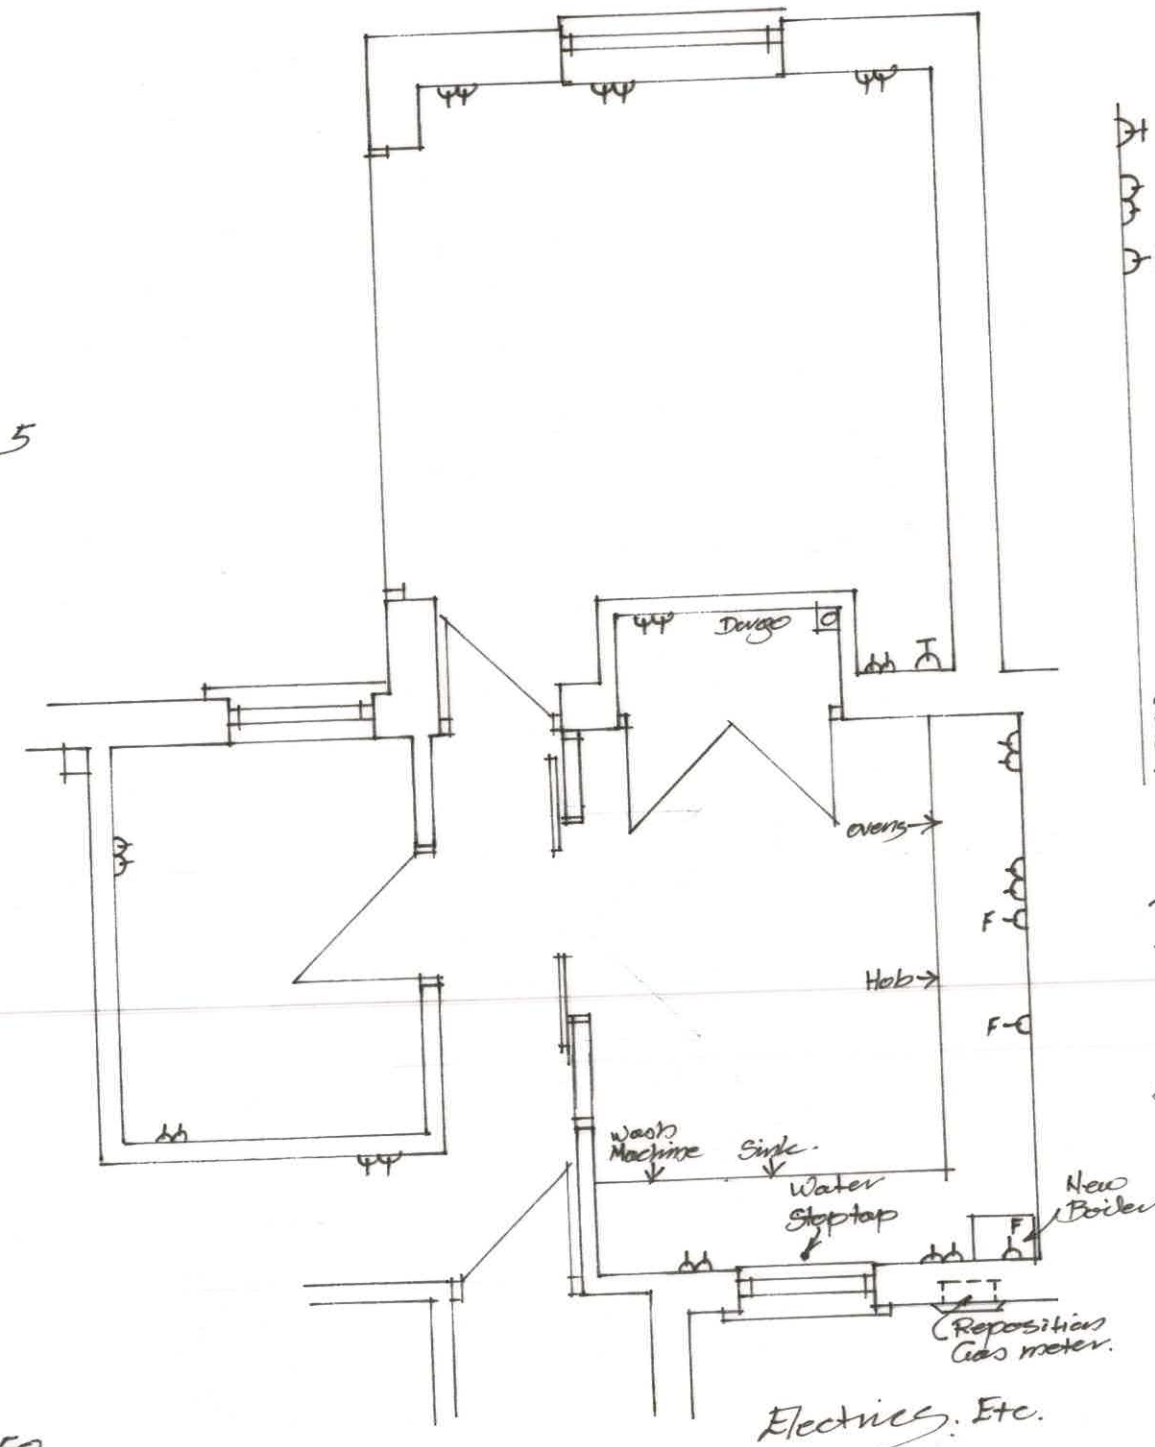

- ⌈ Telephone
- ⌈ Double Socket
- ⌈ F Fused spur with Indicator light.

Extractor Fan in kitchen 60l/sec with oven on timer wired to light

Run waste pipe 50mm from sink & washing machine & Dishwasher to New Duvoo.
Refer to kitchen Design for appliance positions.

		3 Pottery Lane Corsham, Wilts SN13 9RY 01225811057
Project Extension to 4 Cottle Mead Corsham SN13 9UP		
Drawing Plan & Elevations Proposed		
Scale 1:50 1:100	Drawing No 2660/2	
Date Nov 2023	Design Chris Hyde	