

 
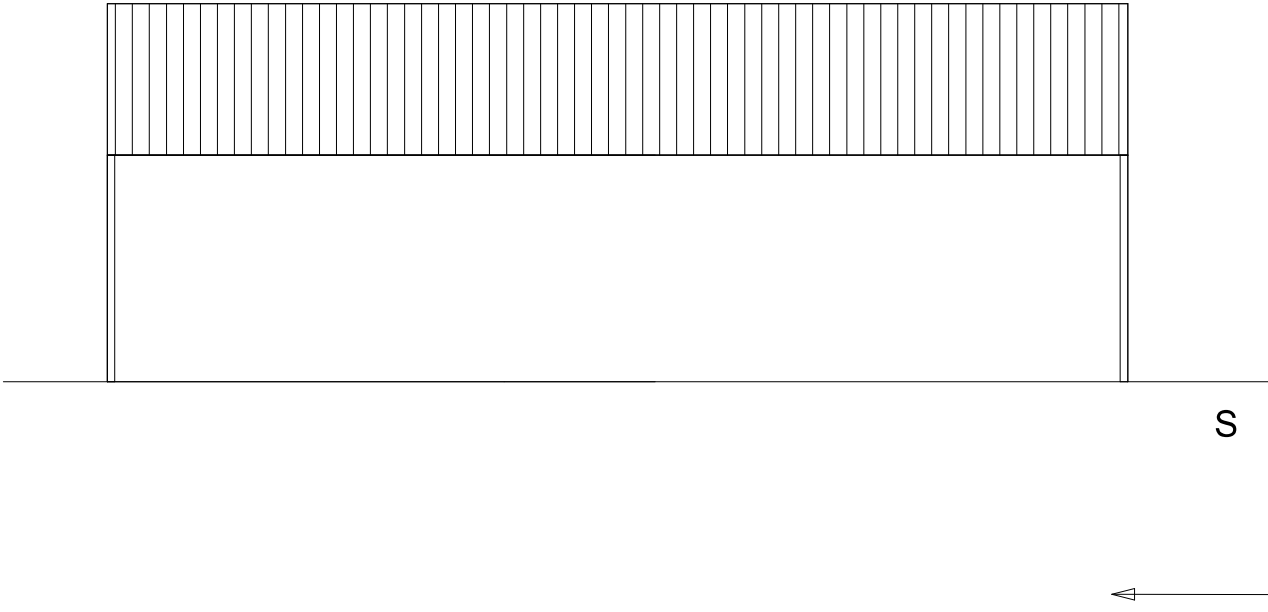
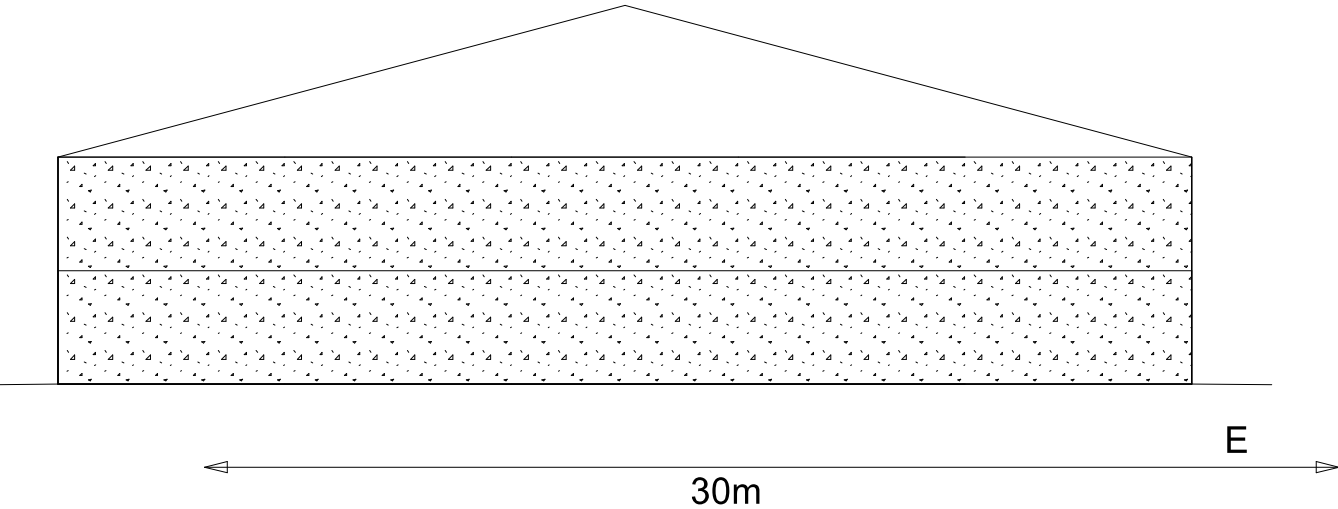


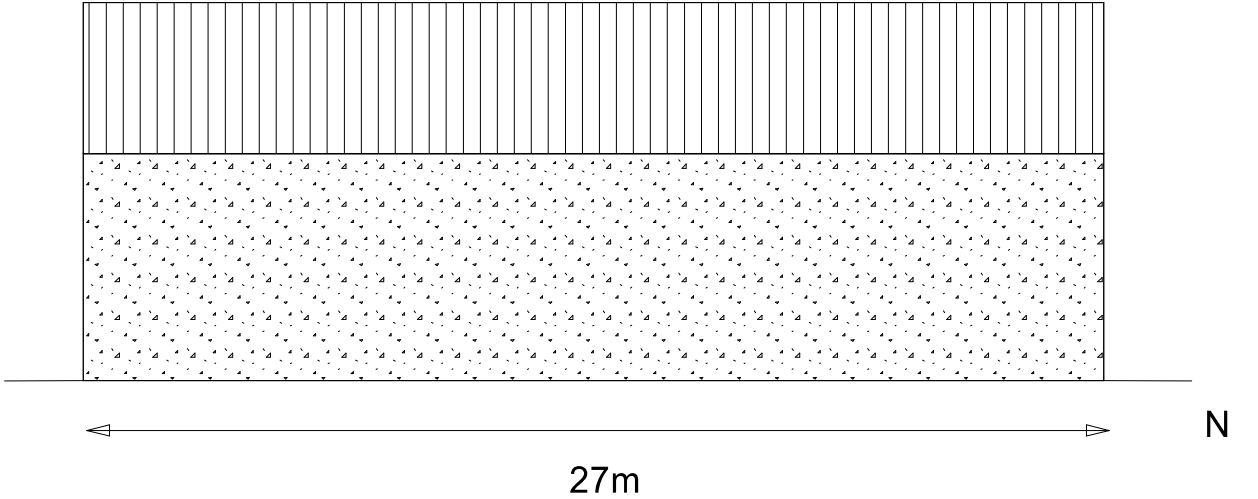

Drawing: Proposed Elevations and Floor Plan
Site: Hayes Oak Farm
Produced by: LK
Scale: 1:200 at A3

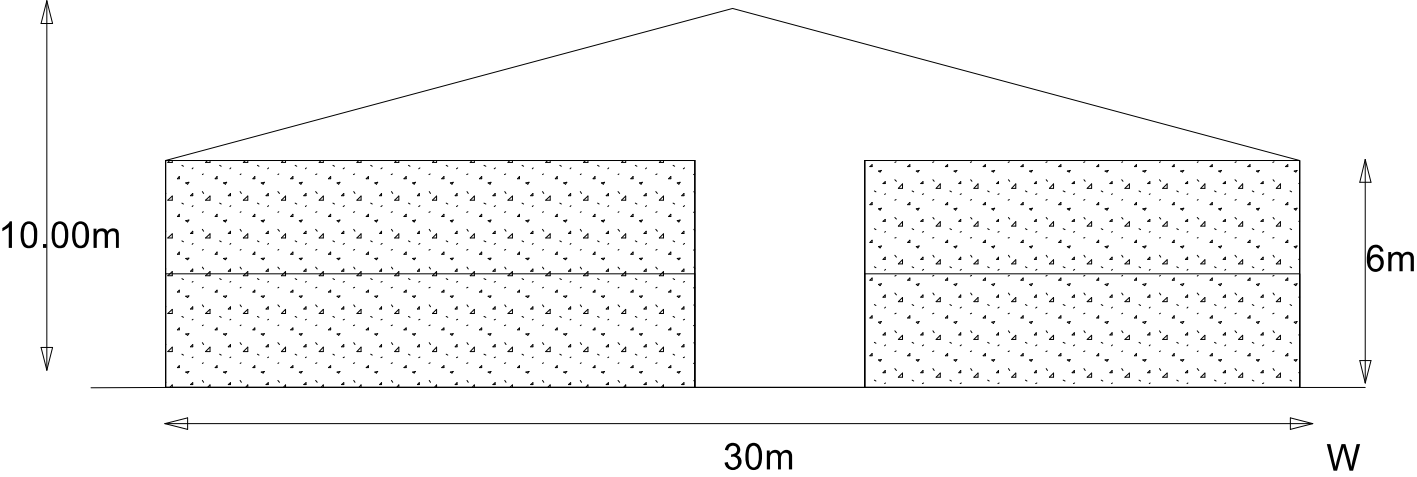