



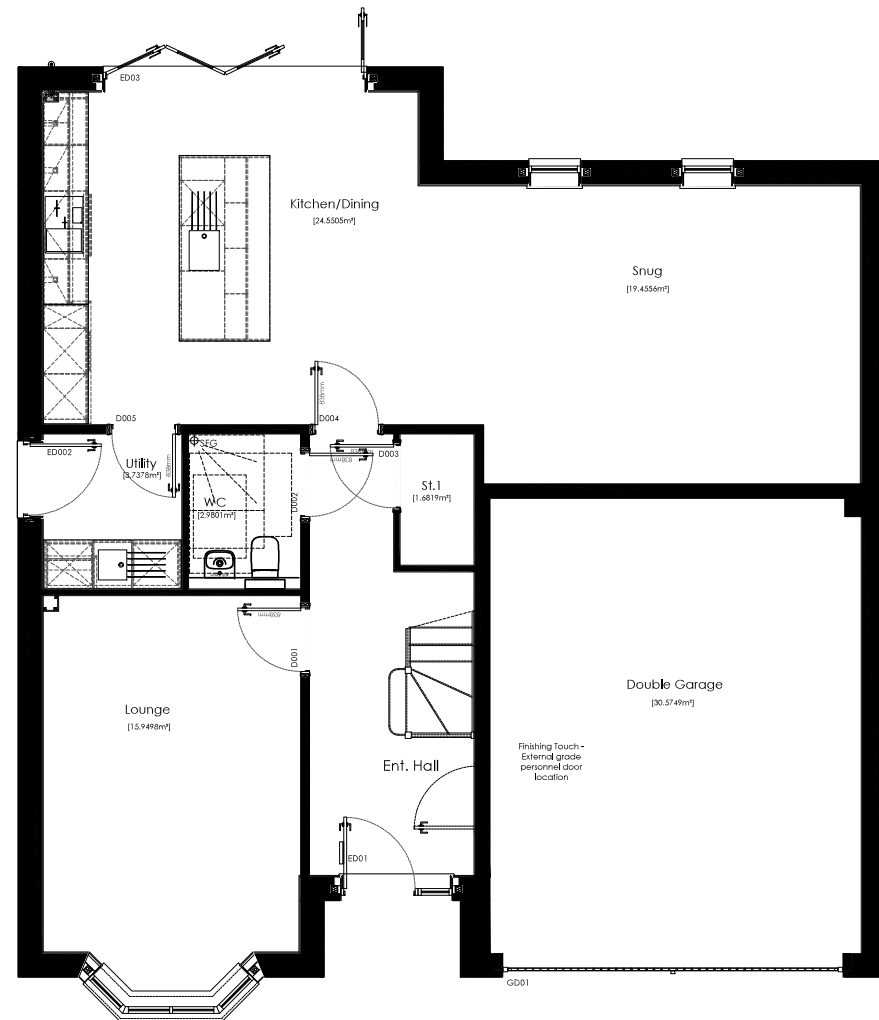


GROUND FLOOR PLAN

PLOTS OP: 58, 59

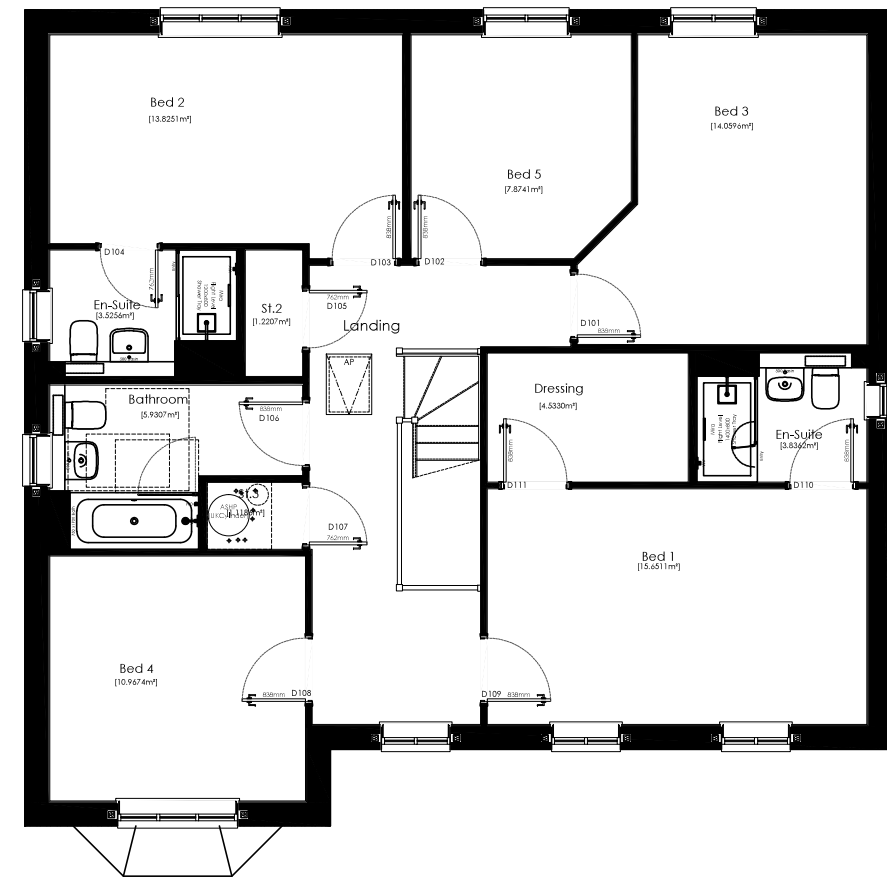

FIRST FLOOR PLAN

 

DRAWING TITLE HOUSE TYPE : BROADHAVEN FLOOR PLANS	DWG NO. 550.004-1		REV. -	
	CREATED AGTG	CHECKED TB	DATE NOV 2025	SCALE 1:100@A3L

REFER TO MATERIALS KEY PLAN FOR SPECIFIC
PLOT FACADE FINISH

THIS DRAWING IS THE COPYRIGHT OF PERSIMMON HOMES DEVELOPMENTS LTD. AND IS FOR PLANNING PURPOSES ONLY.
SUCH DRAWINGS CAN BE SCALED BUT ARE NOT BE USED FOR CONSTRUCTION OR SALES DOCUMENTS.

