




FRONT ELEVATION



SIDE ELEVATION

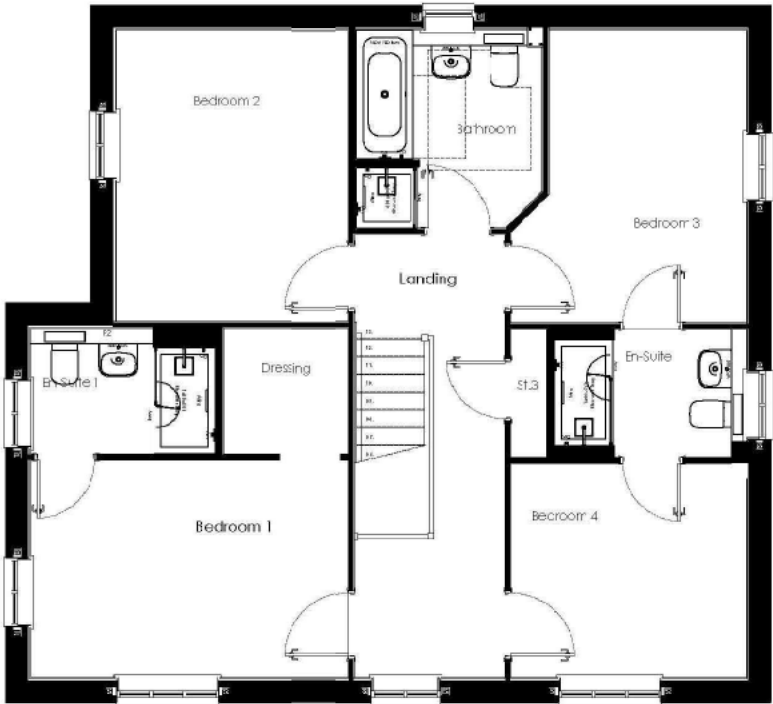


FIRST FLOOR PLAN



REAR ELEVATION



SIDE ELEVATION

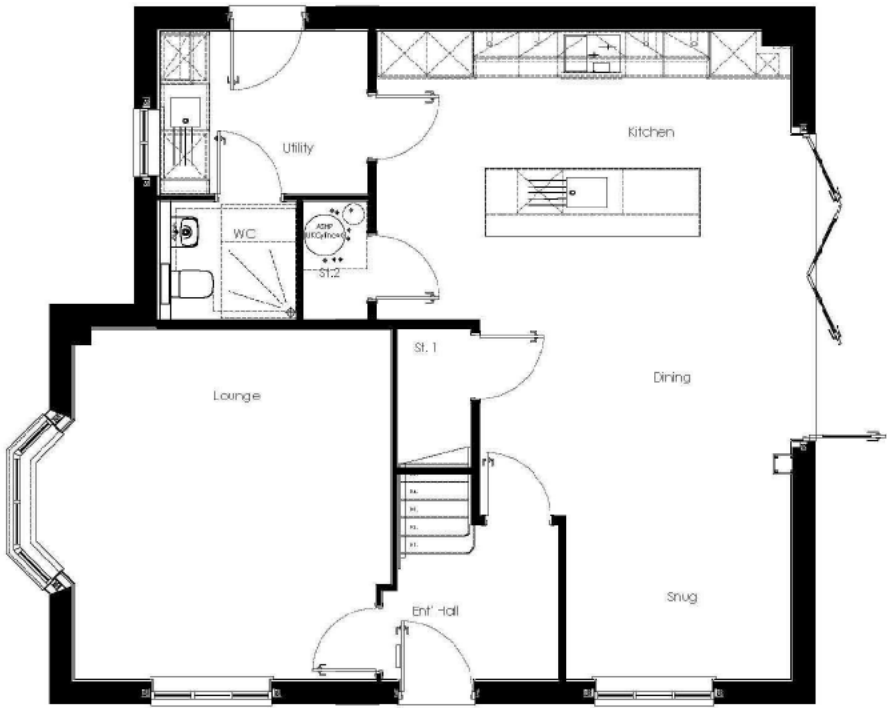

GROUND FLOOR PLAN

PLOTS AS: 4, 23, 26, 35
PLOTS OP: 56



DRAWING TITLE HOUSE TYPE : SEACOMBE FLOOR PLANS & ELEVATIONS		DWG NO. 550.010-2	REV. -
CREATED AGTG	CHECKED TB	DATE SEPT 2025	SCALE 1:100@A3L

REFER TO MATERIALS KEY PLAN FOR SPECIFIC PLOT FACADE FINISH
THIS DRAWING IS THE COPYRIGHT OF PERSIMMON HOMES DEVELOPMENTS LTD. AND IS FOR PLANNING PURPOSES ONLY.
BUT THIS DRAWING CAN BE SCALED BUT ARE NOT BE USED FOR CONSTRUCTION OR OTHER DOCUMENTS

CHARLES CHURCH