



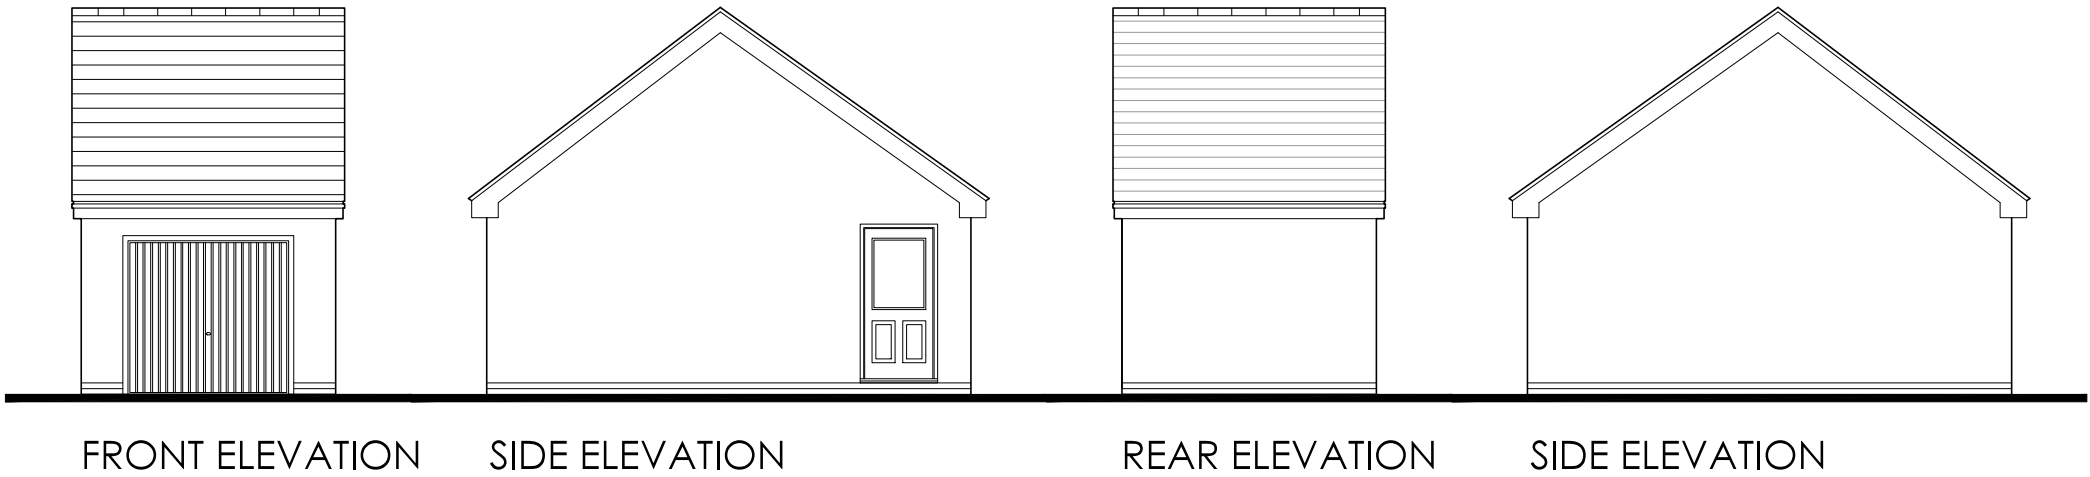

Note : Location of Personnel Garage doors vary plot by plot.
Please refer to planning layout for specific locations.

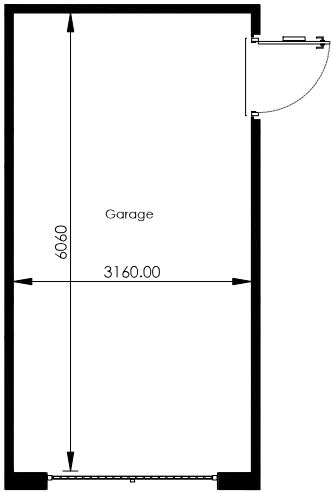

FLOOR PLAN



REFER TO MATERIALS KEY PLAN FOR SPECIFIC
PLOT FACADE FINISH

THIS DRAWING IS THE COPYRIGHT OF PERSIMMON HOMES DEVELOPMENTS LTD. AND IS FOR PLANNING PURPOSES ONLY. SUCH DRAWINGS CAN BE SCALED BUT ARE NOT BE USED FOR CONSTRUCTION OR SALES DOCUMENTS.

DRAWING TITLE		DWG NO.		REV.	
SINGLE GARAGE		550.020-1		-	
FLOOR PLANS & ELEVATIONS		CREATED	CHECKED	DATE	SCALE
		AGTG	TB	NOV 2025	1:100@A3L

