



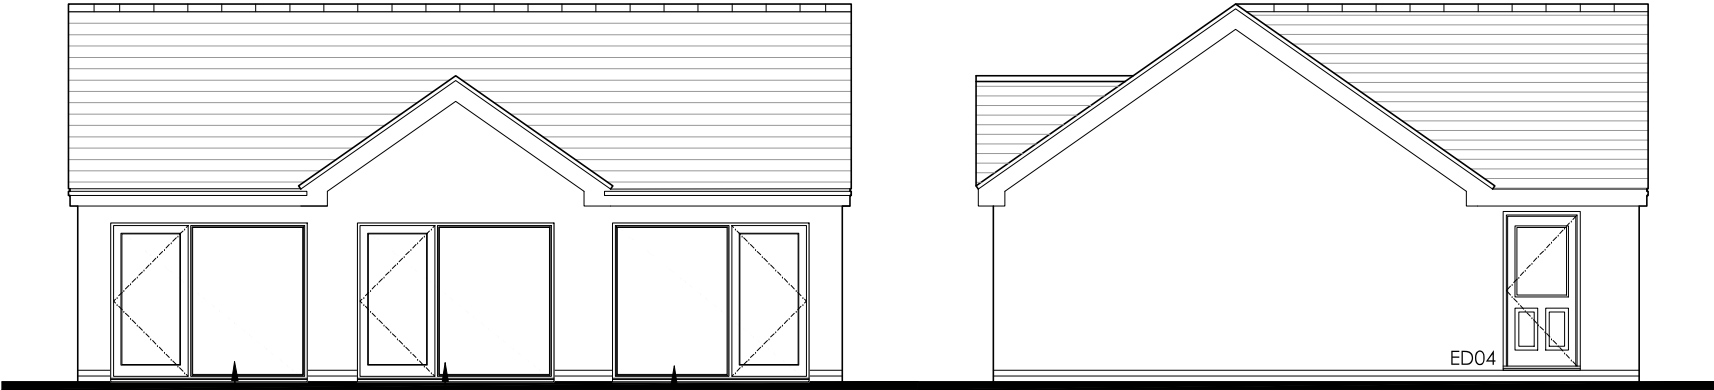

FRONT ELEVATION


Shown as Sales Unit
Openings To be converted to Garage Doors

SIDE ELEVATION

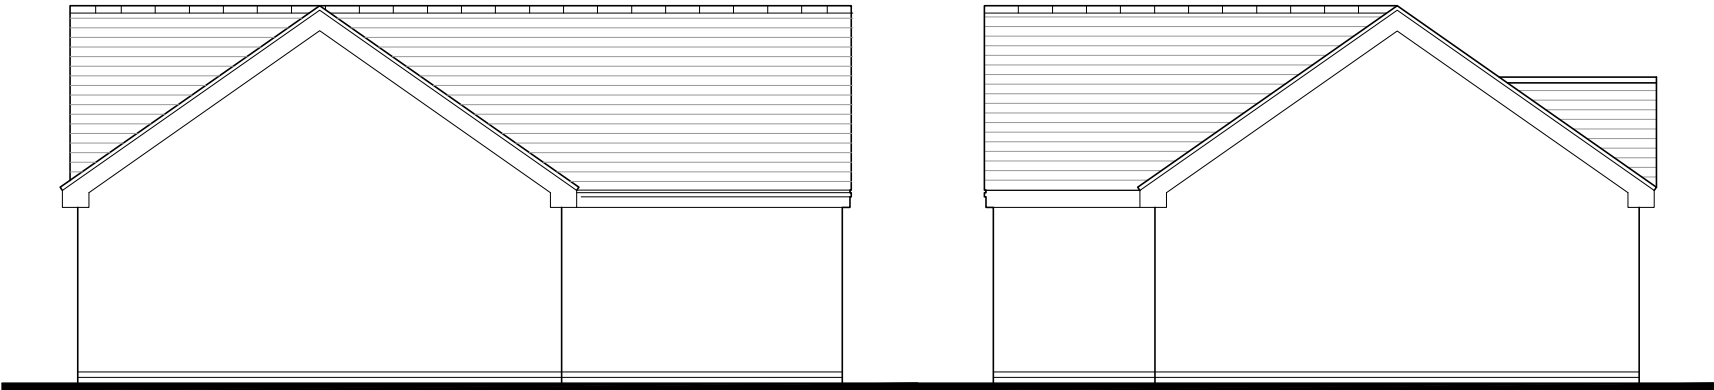


REAR ELEVATION

SIDE ELEVATION

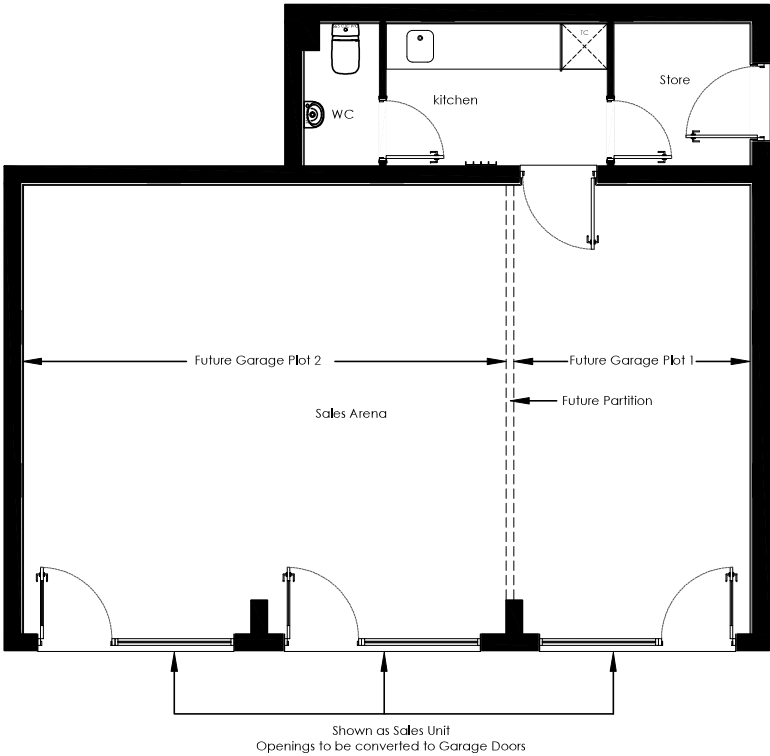

FLOOR PLAN

 

DRAWING TITLE		DWG NO.	REV.
TRIPLE GARAGE / SALES UNIT		550.022	-
FLOOR PLANS & ELEVATIONS			
CREATED	CHECKED	DATE	SCALE
AGTG	TB	NOV 2025	1:100@A3L

REFER TO MATERIALS KEY PLAN FOR SPECIFIC
PLOT FACADE FINISH

THIS DRAWING IS THE COPYRIGHT OF PERSIMMON HOMES DEVELOPMENTS LTD. AND IS FOR PLANNING
PURPOSES ONLY.
SUCH DRAWINGS CAN BE SCALED BUT ARE NOT BE USED FOR CONSTRUCTION OR SALES DOCUMENTS.

