



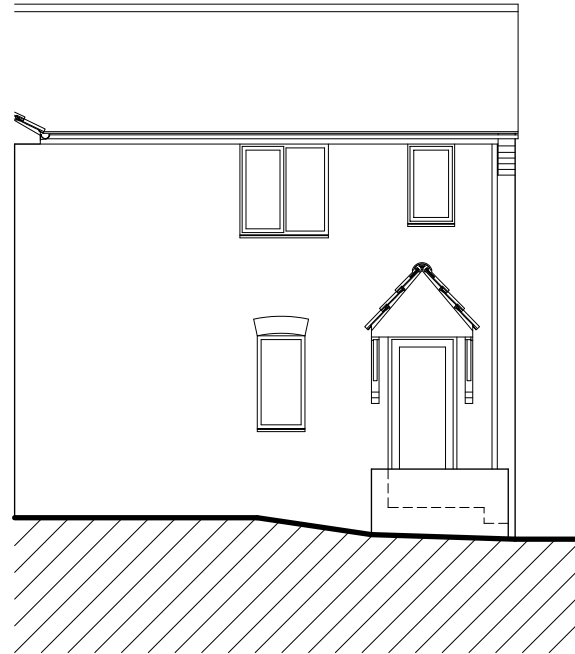


South East Elevation

scale 1:50 @ A1 (1:100 @ A3)

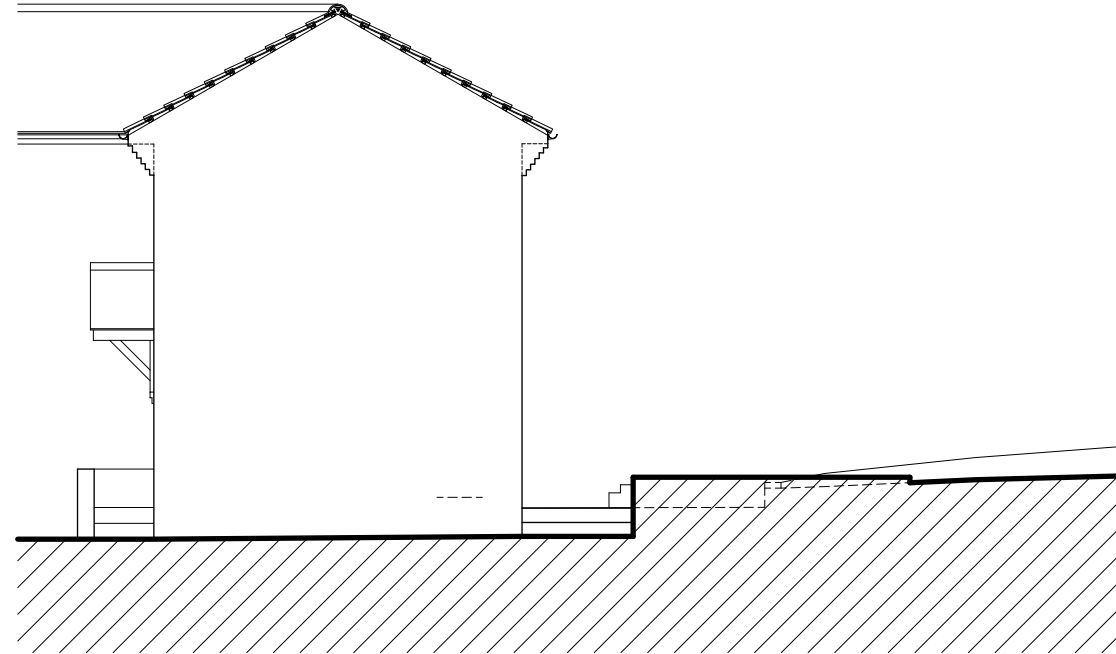


North East Elevation

scale 1:50 @ A1 (1:100 @ A3)

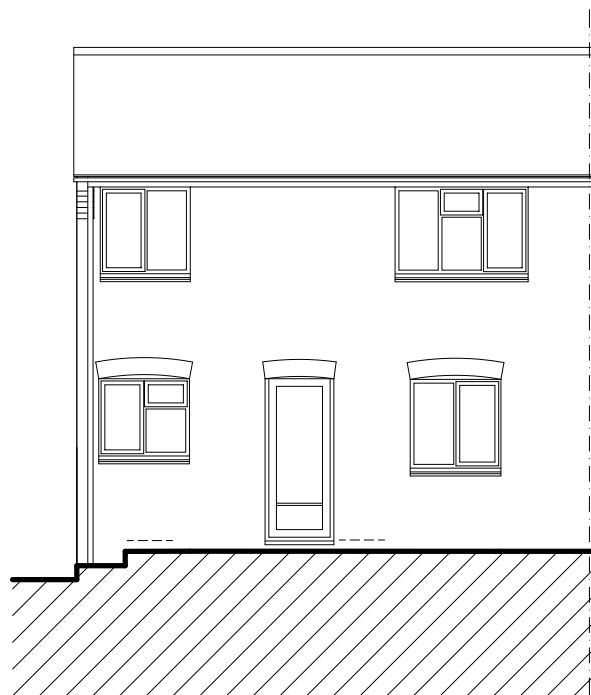

North West Elevation

scale 1:50 @ A1 (1:100 @ A3)

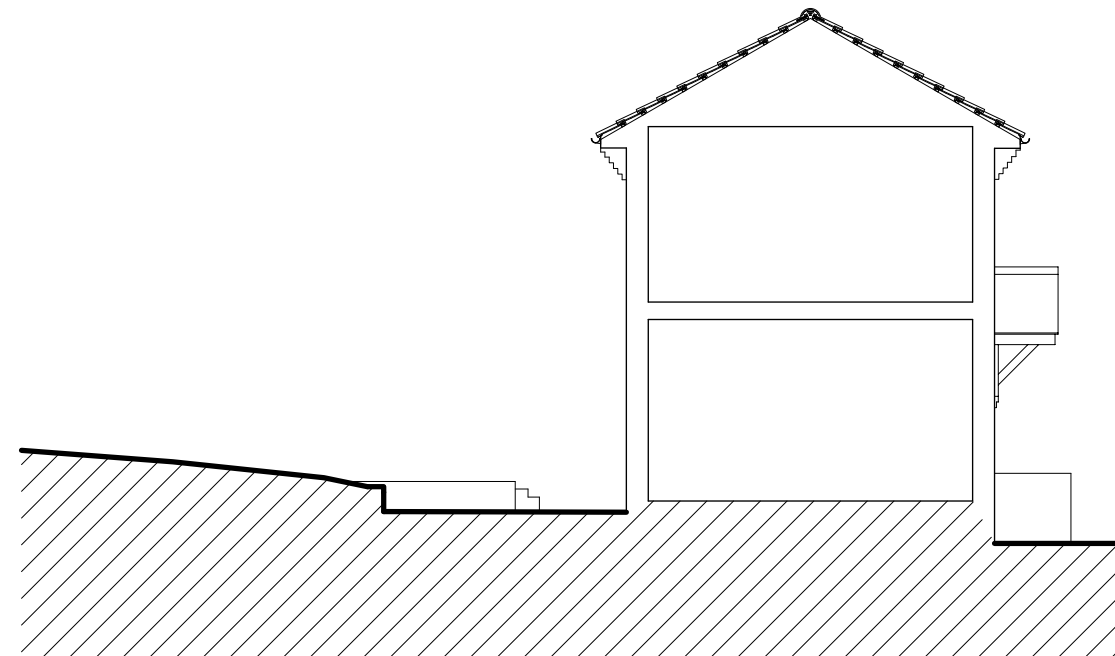


South West Elevation and Section

scale 1:50 @ A1 (1:100 @ A3)

Existing Elevations for Proposed Extension and Alterations to 10 Swallowmead, Salisbury

Rev	Revision	Date

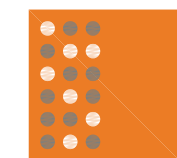

Sarum Architecture
Bespoke Architectural Design

33 Old Meadows Walk,
Salisbury, Wiltshire, SP2 8PA
Website: www.sarumarchitecture.co.uk
Email: chris@sarumarchitecture.co.uk
Tel: 01722 238399 Mob: 07979 923861

Project: 10 Swallowmead
Salisbury
Drawing: Survey Elevations

Client:
Drawing Scale: 1:50 (1:100 @ A3)

Drawing Number: 25/0452/su02