


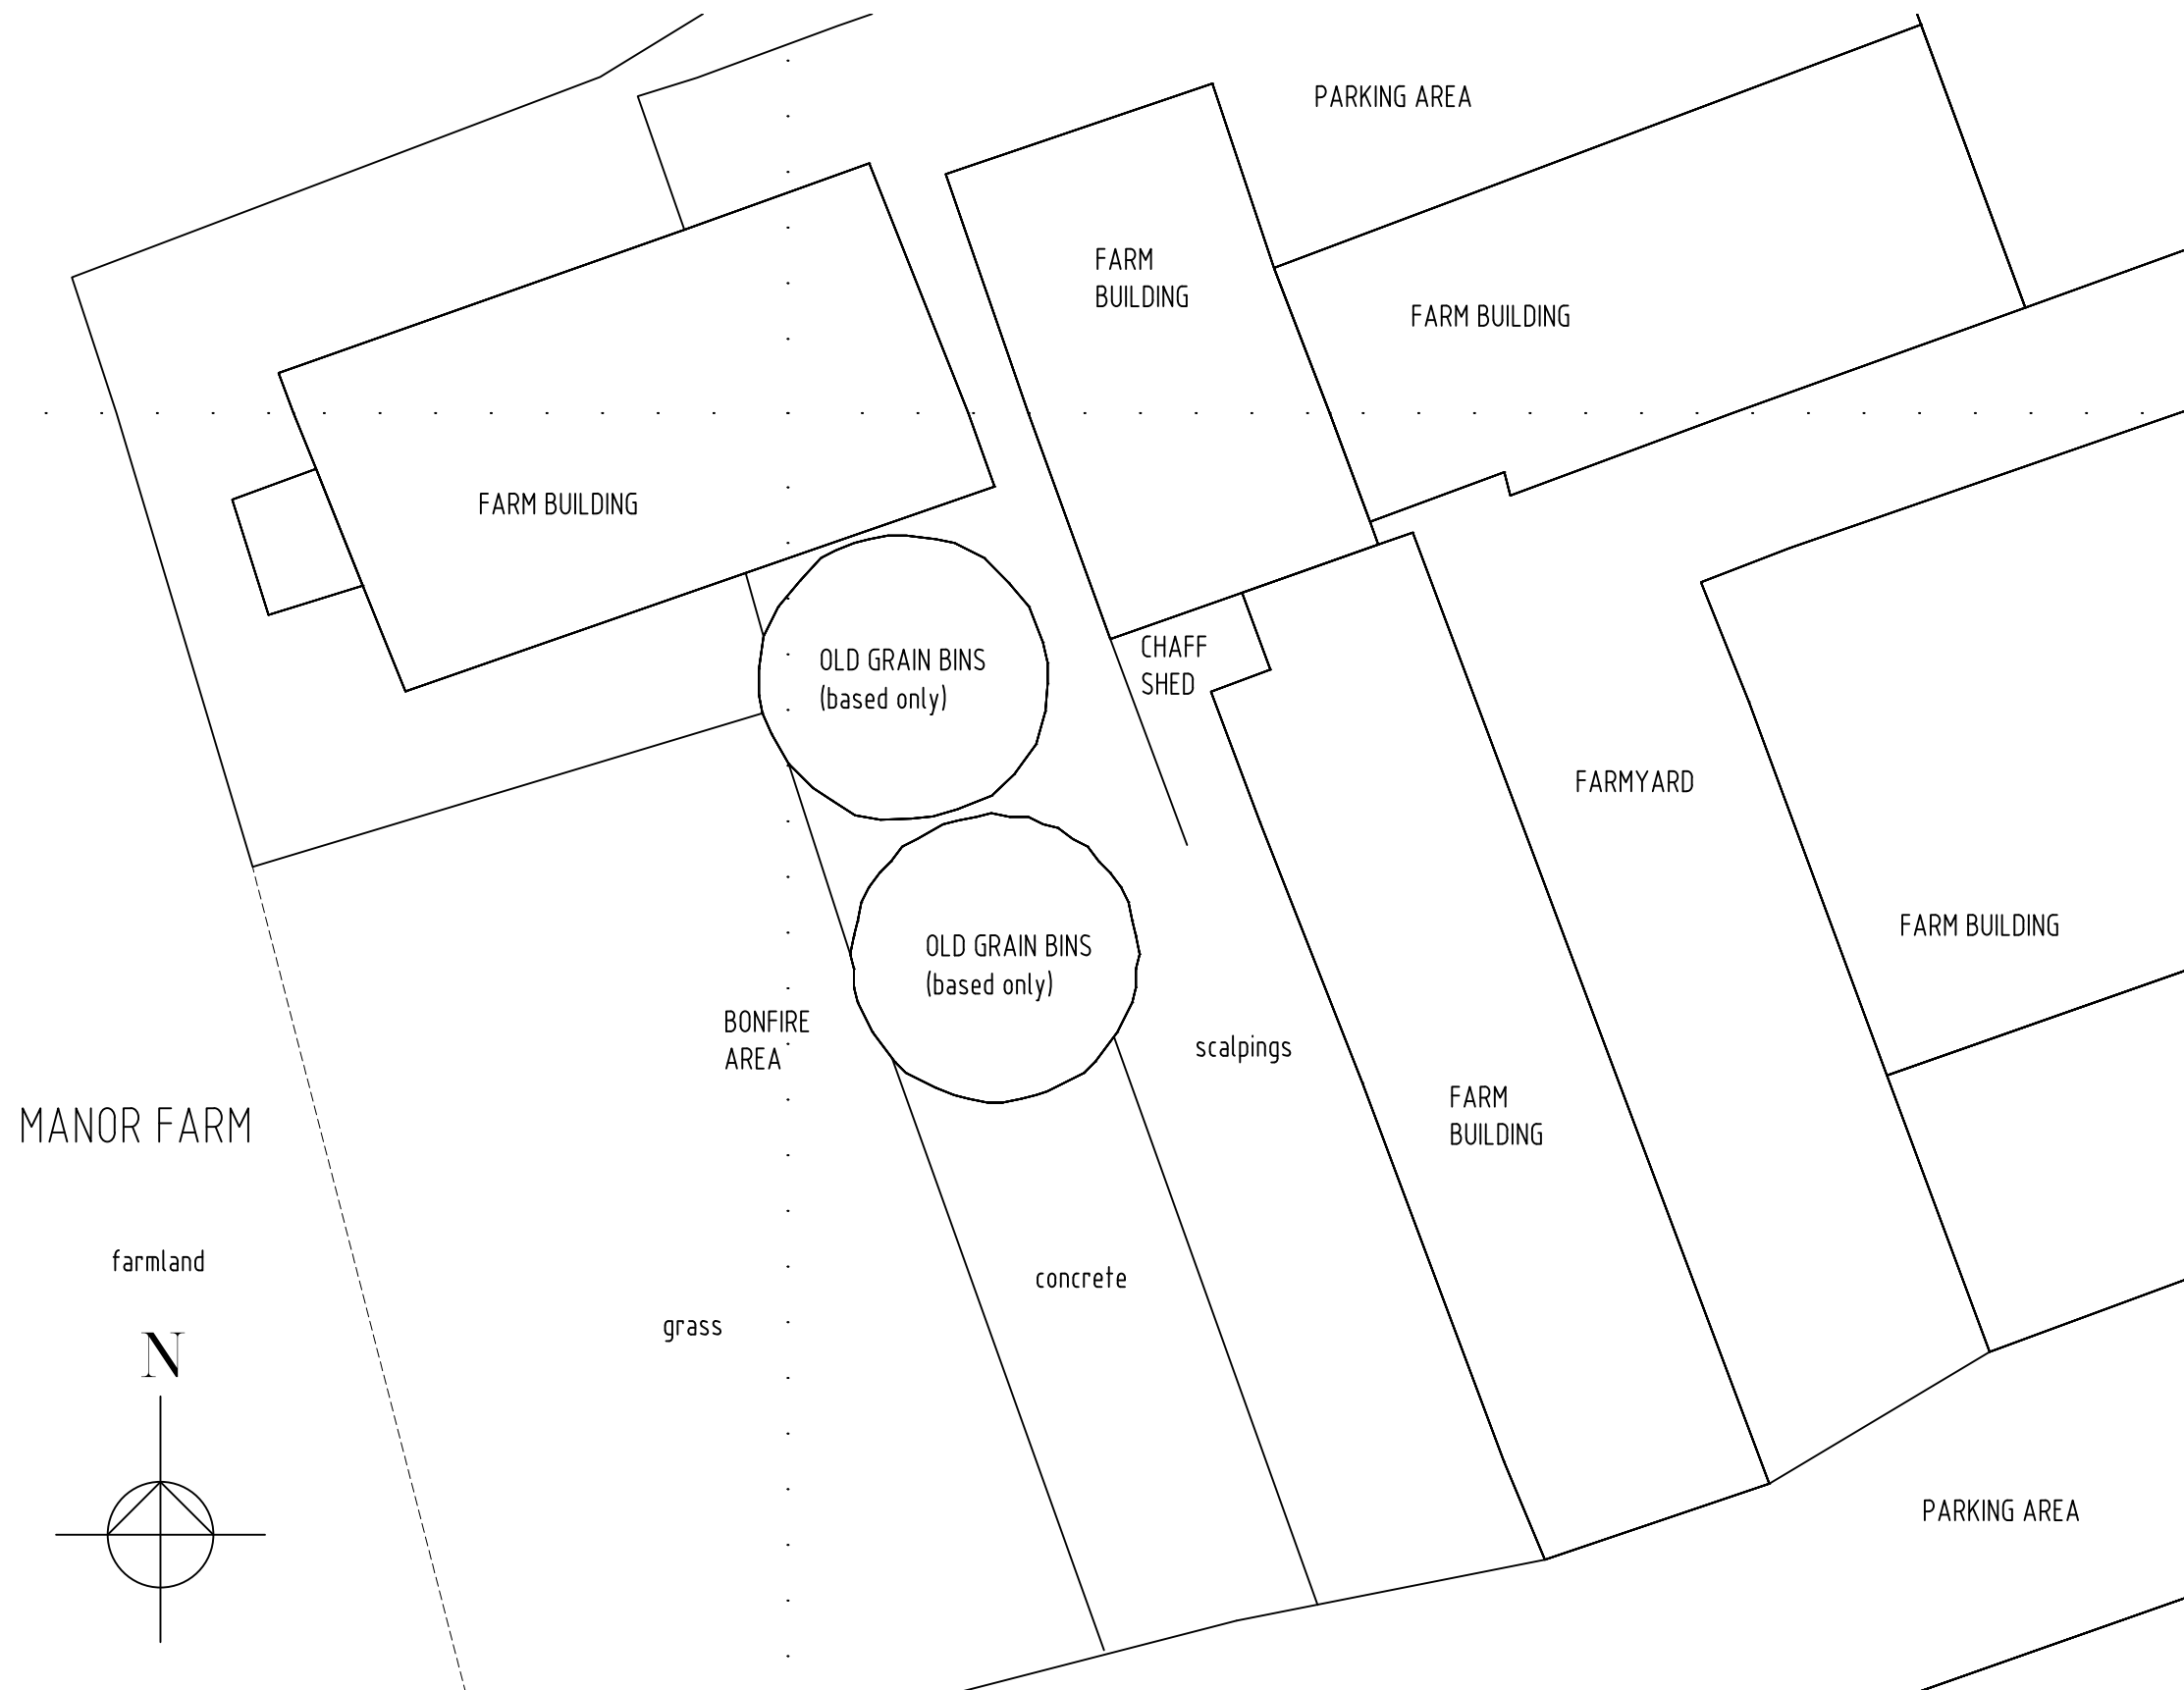

Existing Site Plan 1:200

SPACE design solutions ltd.

Ivon House - High Road - Broad Chalke
Salisbury - SP5 5EH
Tel. 01722 780915 Mob. 07970 473967
Email. spacedsl@btinternet.com

Client: MR & MRS FLOYD

Job Title: MANOR FARM
QUIDHAM STREET
BOWERCHALKE SP5 5BU

Drawing Title:
EXISTING SITE PLAN

Scale: 1:200 @ A3

Date: DEC 25

Drawn by: DAJ

Dwg. No.

559-11

Rev.