



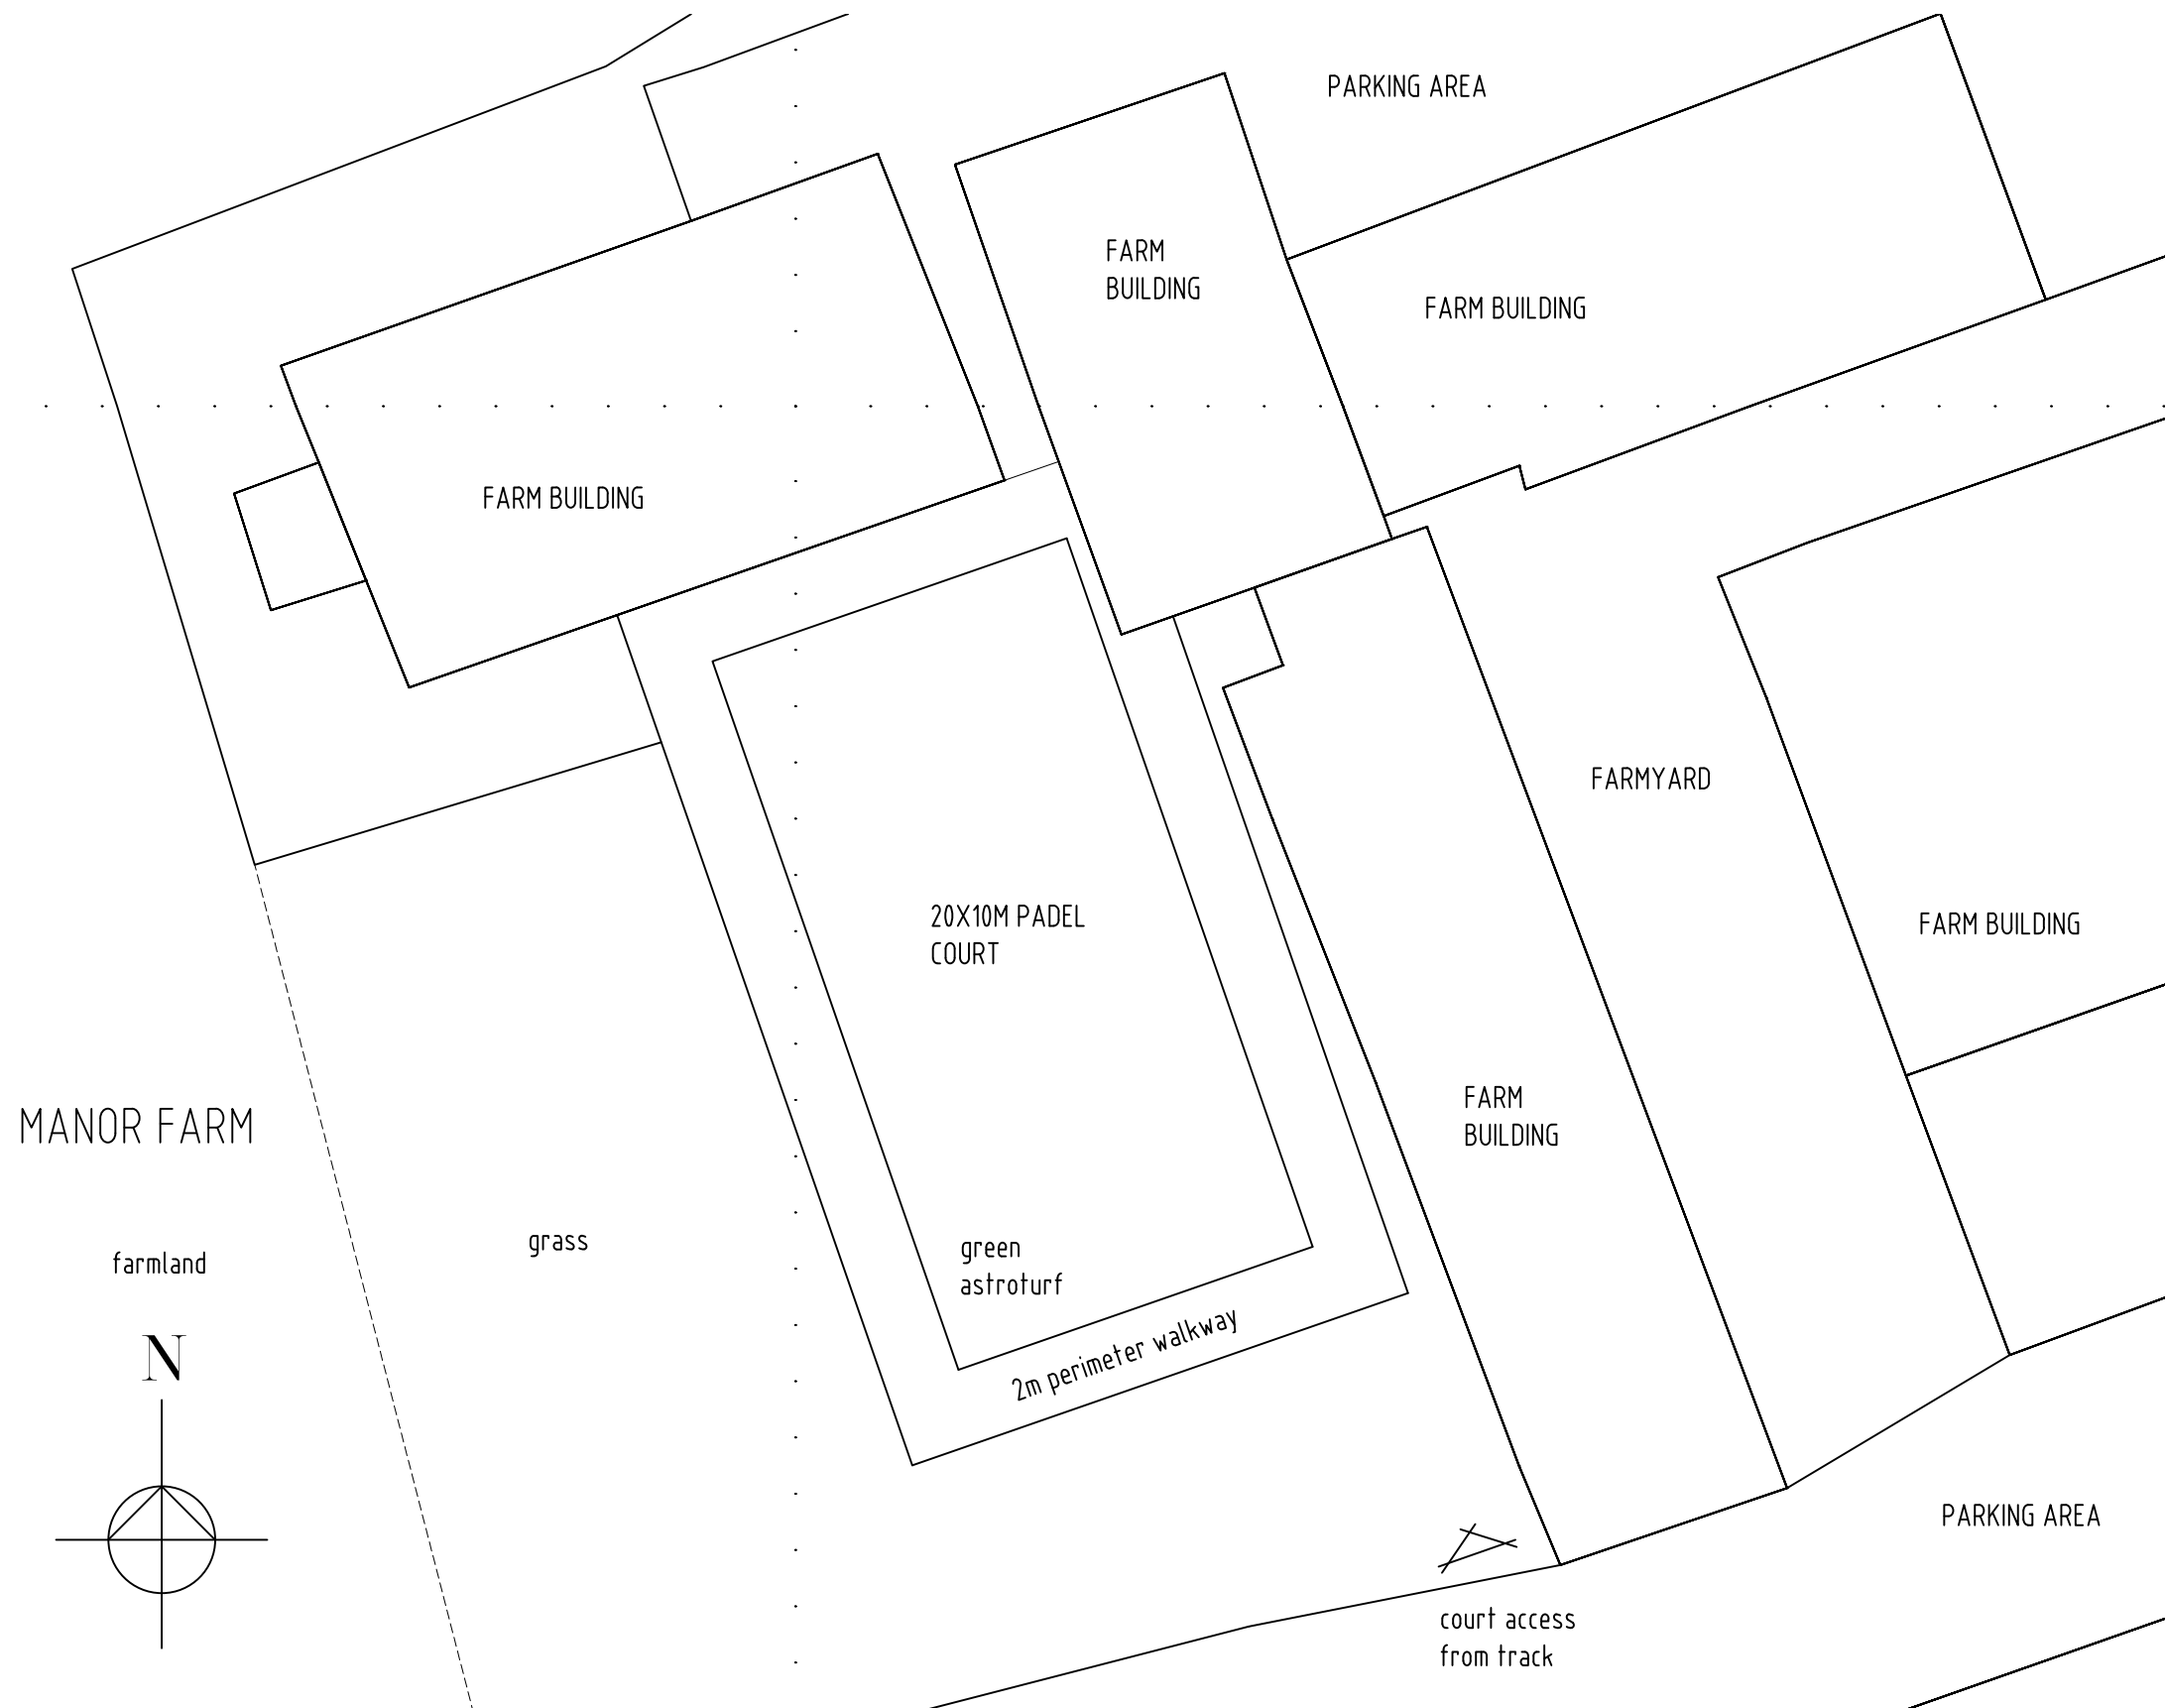

Proposed Site Plan 1:200

 

**SPACE design solutions ltd.**

Ivon House - High Road - Broad Chalke  
Salisbury - SP5 5EH  
Tel. 01722 780915 Mob. 07970 473967  
Email. spacedsl@btinternet.com

Client: MR & MRS FLOYD

Job Title: MANOR FARM  
QUIDHAM STREET  
BOWERCHALKE SP5 5BU

Drawing Title:  
PROPOSED SITE PLAN

Scale: 1:200 @ A3

Date: DEC 25

Drawn by: DAJ

Dwg. No.

**559-11**

Rev.