

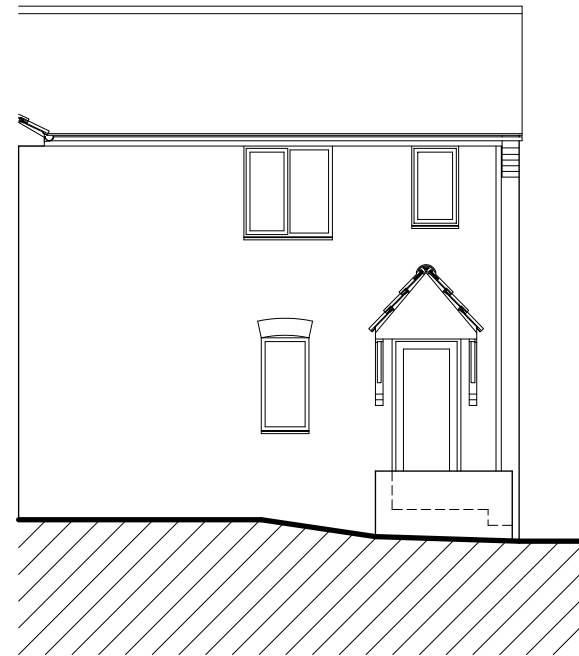


 

South East Elevation

scale 1:50 @ A1 (1:100 @ A3)

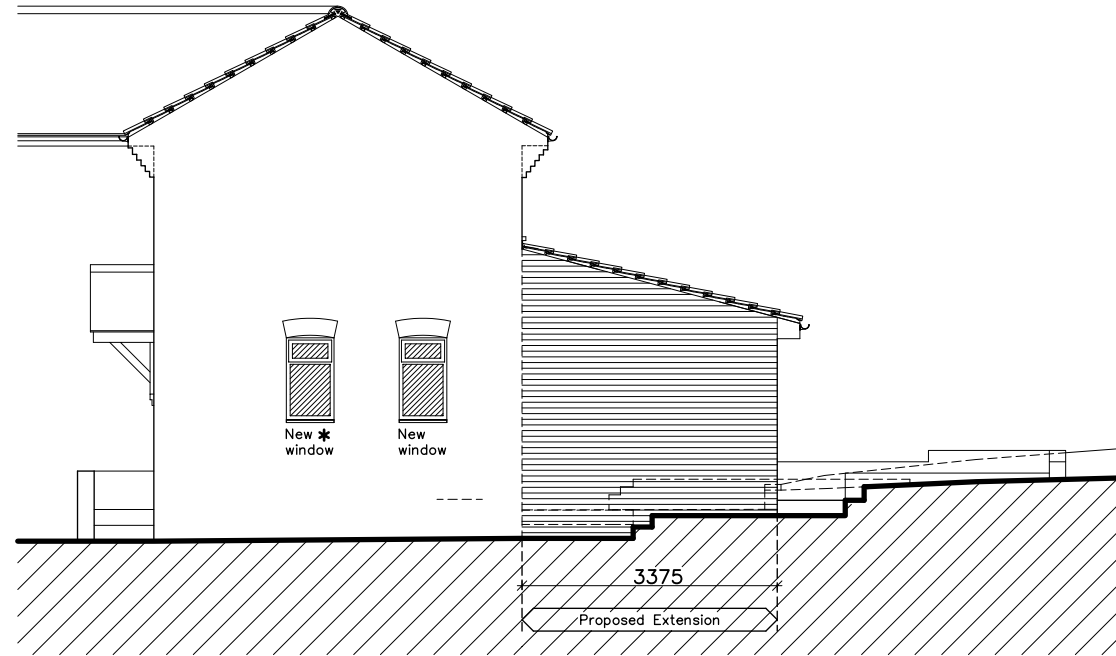

North East Elevation


scale 1:50 @ A1 (1:100 @ A3)

Schedule of Materials

Walls	Facing bricks to match existing
Doors & Windows	UPVC or Aluminium Double glazed
Roof	Profiled interlocking concrete tiles to match existing. UPVC fascia and soffits to match existing
R W Goods	UPVC to match existing


Legend

	New door
	Walls to be removed
	New wall
	Obscure glazed

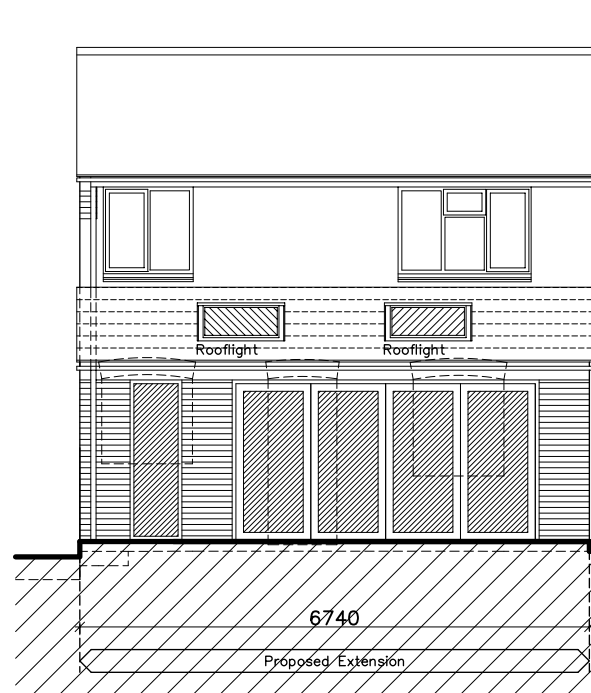

North West Elevation

scale 1:50 @ A1 (1:100 @ A3)

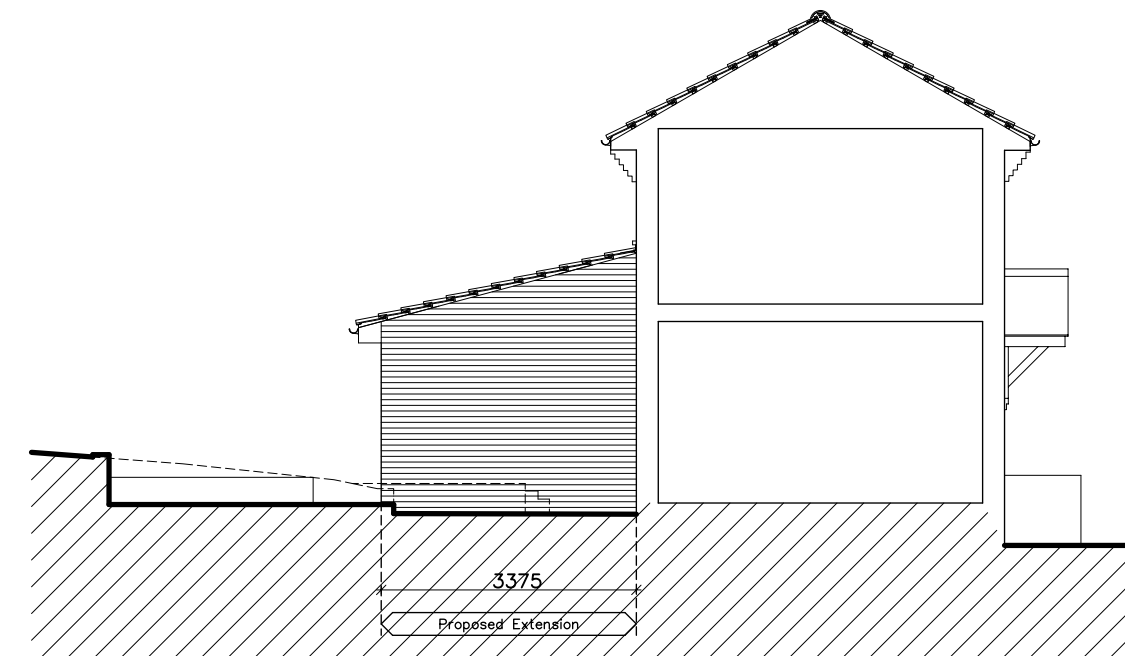

South West Elevation and Section

scale 1:50 @ A1 (1:100 @ A3)

Proposed Elevations for Proposed Extension and Alterations to 10 Swallowmead, Salisbury

Rev	Revision	Date
-----	----------	------

Sarum Architecture
Bespoke Architectural Design

33 Old Meadows Walk,
Salisbury, Wiltshire, SP2 8PA

Website: www.sarumarchitecture.co.uk
Email: chris@sarumarchitecture.co.uk
Tel: 01722 238399 Mob: 07979 923861

Project: 10 Swallowmead
Salisbury

Drawing: Proposed Elevations

Client:

Drawing Scale: 1:50 (1:100 @ A3)

Drawing Number: 25/0452/102