




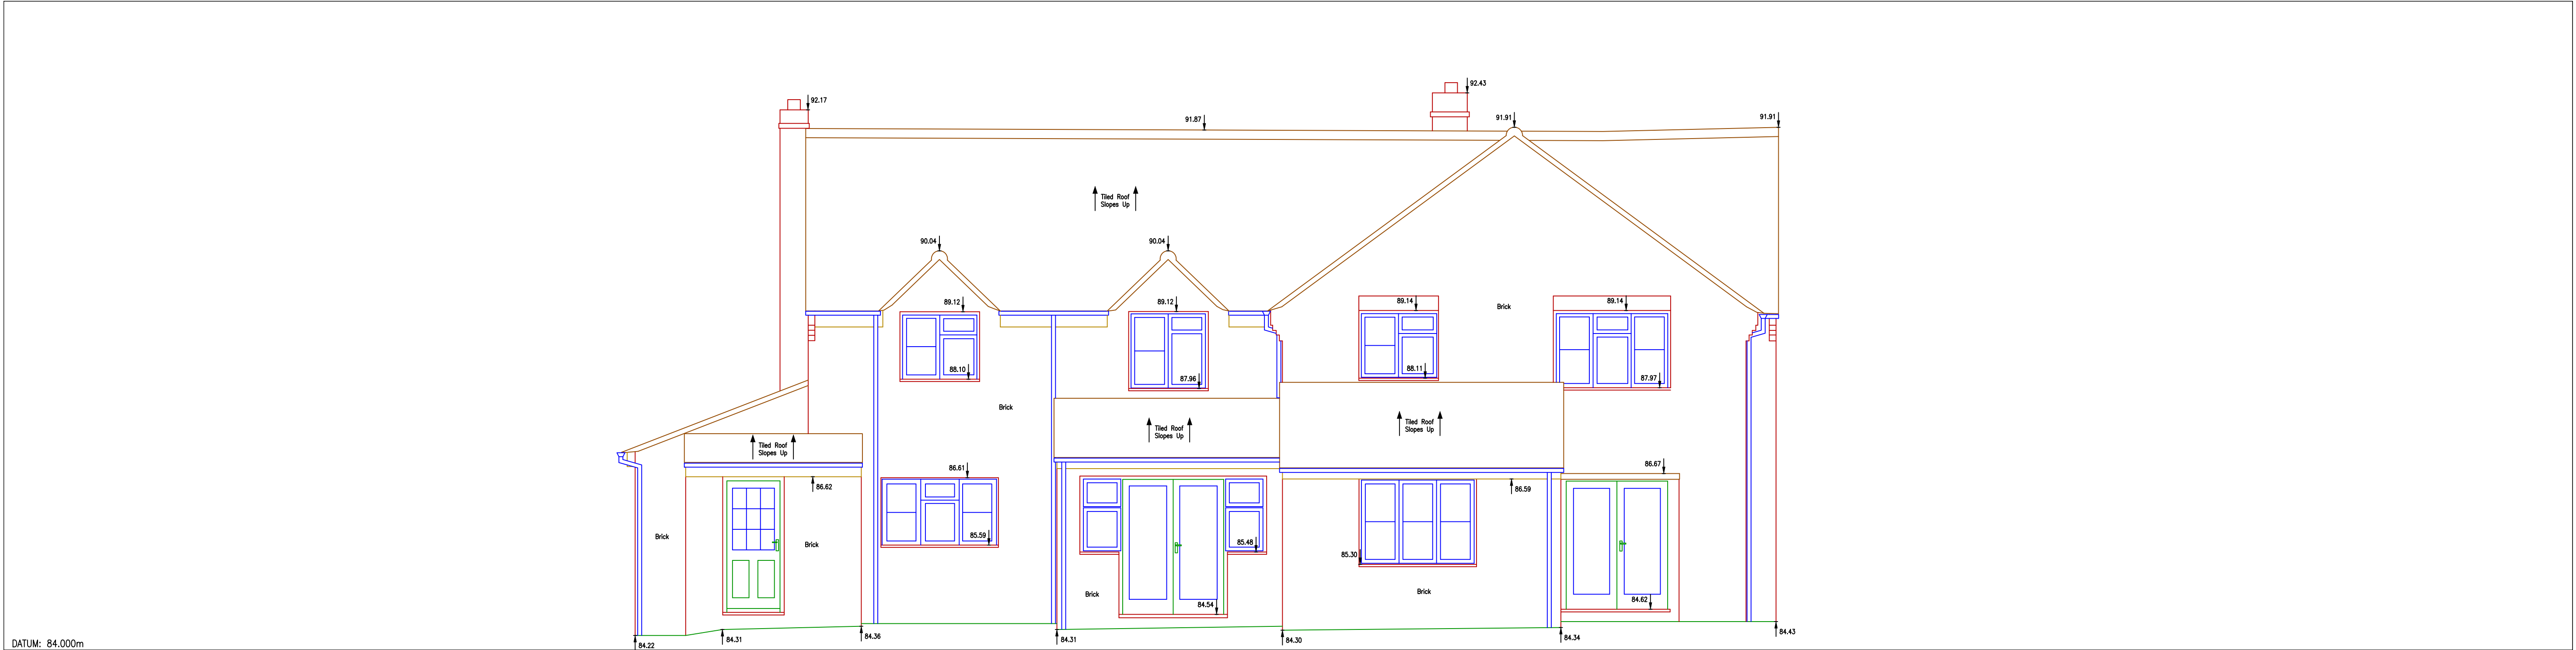


WEST ELEVATION

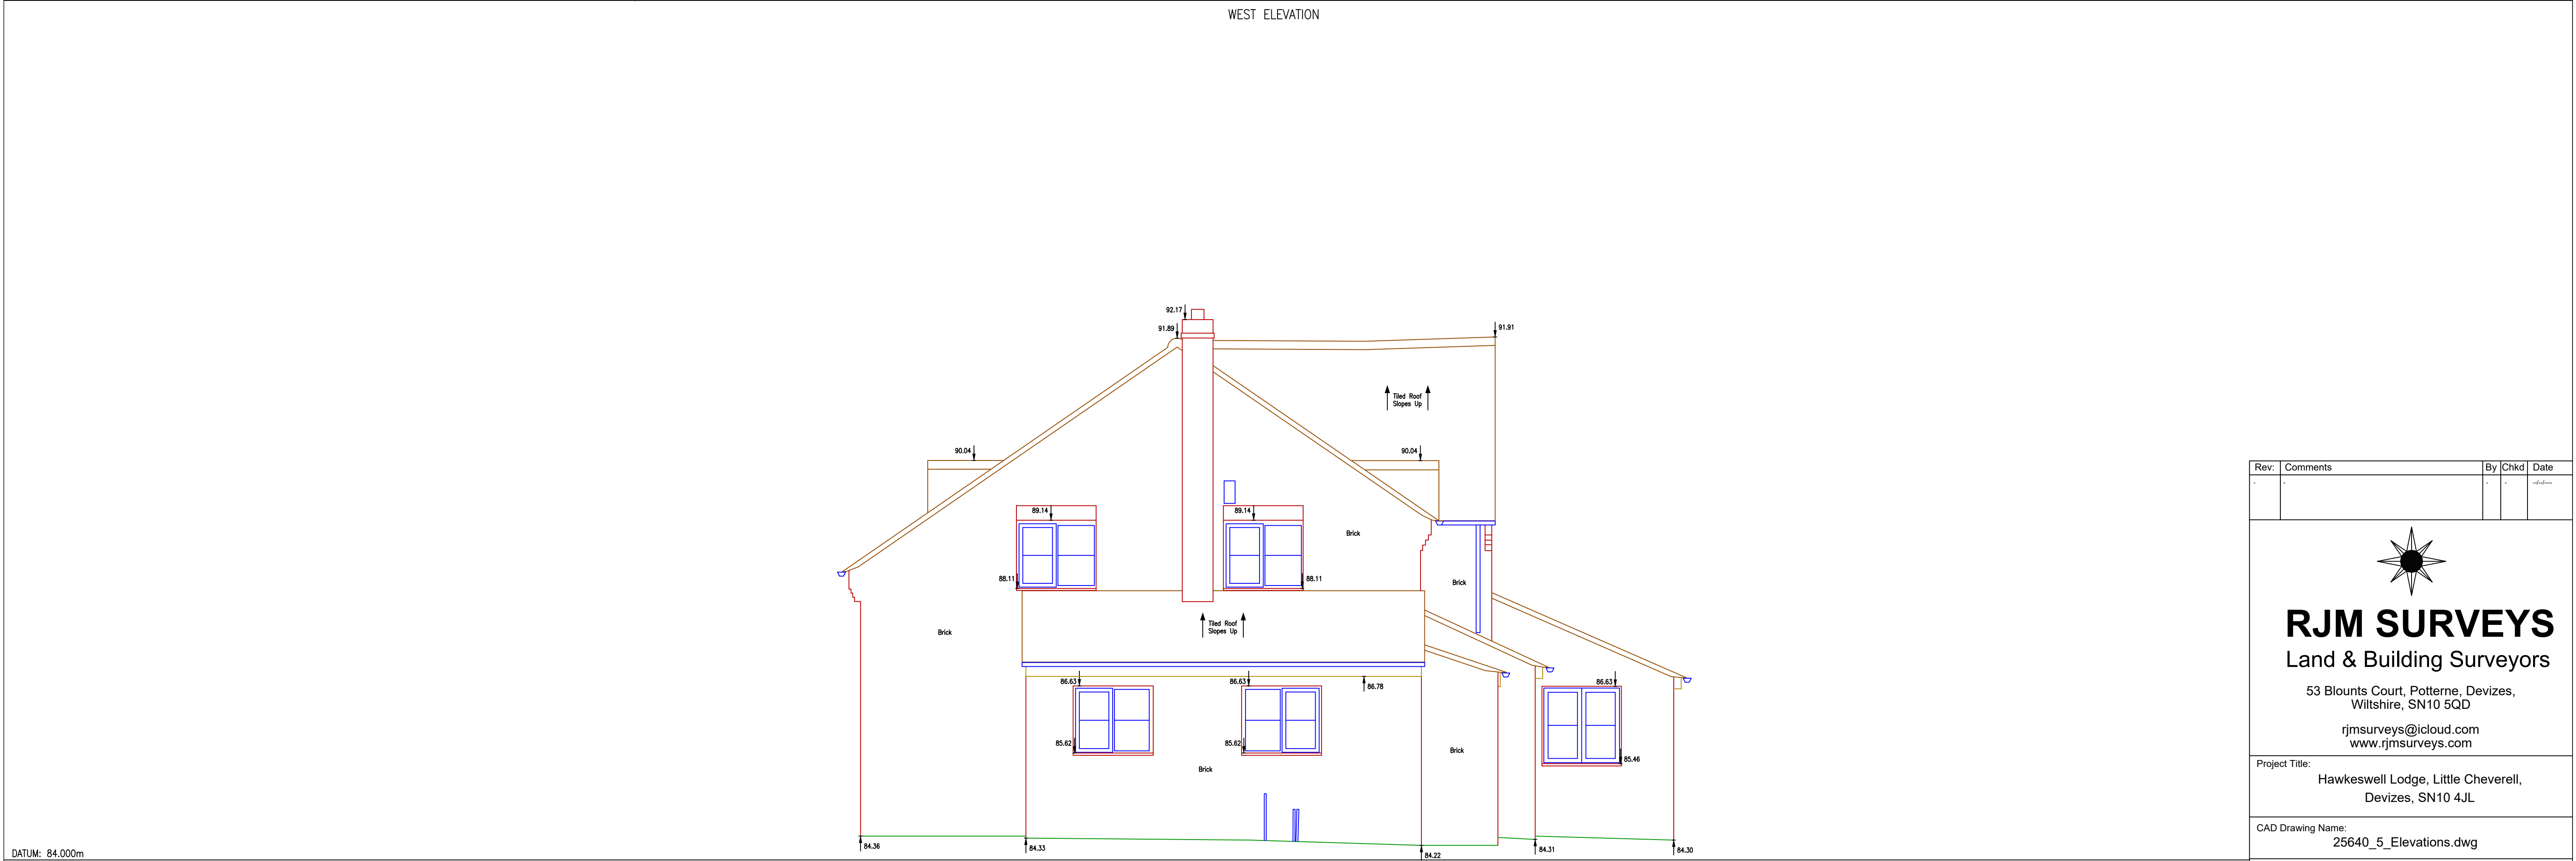

NORTH ELEVATION

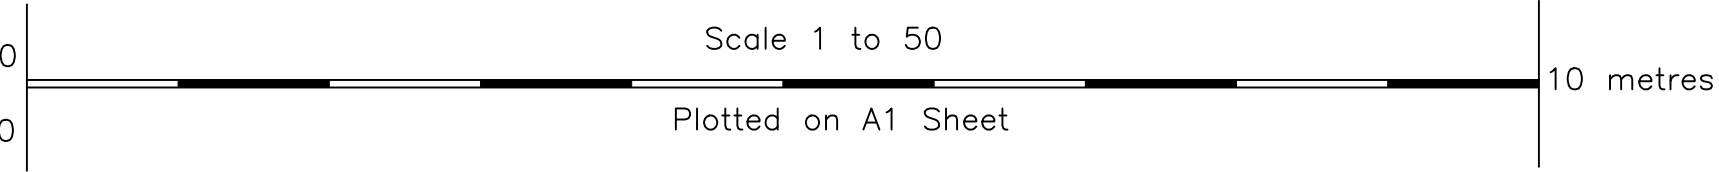

Rev.	Comments	By	Chkd	Date
-	-	-	-	-

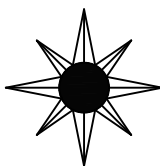

RJM SURVEYS
Land & Building Surveyors
53 Blounts Court, Potterne, Devizes,
Wiltshire, SN10 5QD
rjmsurveys@icloud.com
www.rjmsurveys.com

Project Title:
Hawkeswell Lodge, Little Cheverell,
Devizes, SN10 4JL

CAD Drawing Name:
25640_5_Elevations.dwg

Drawing Title :
Elevations

Client:	Ahmad Abu-el-ata	Date:	August 2025
		Scale:	1:50

Drawn by:	RC	Checked by:	RC	Project Code:	25640	Revision:	---
Grid Orientation:	N.A.	Site Level Datum:	OS Datum				

All dimensions are to be checked on site where applicable. This drawing must not be scaled, and only written dimensions should be respected.

