




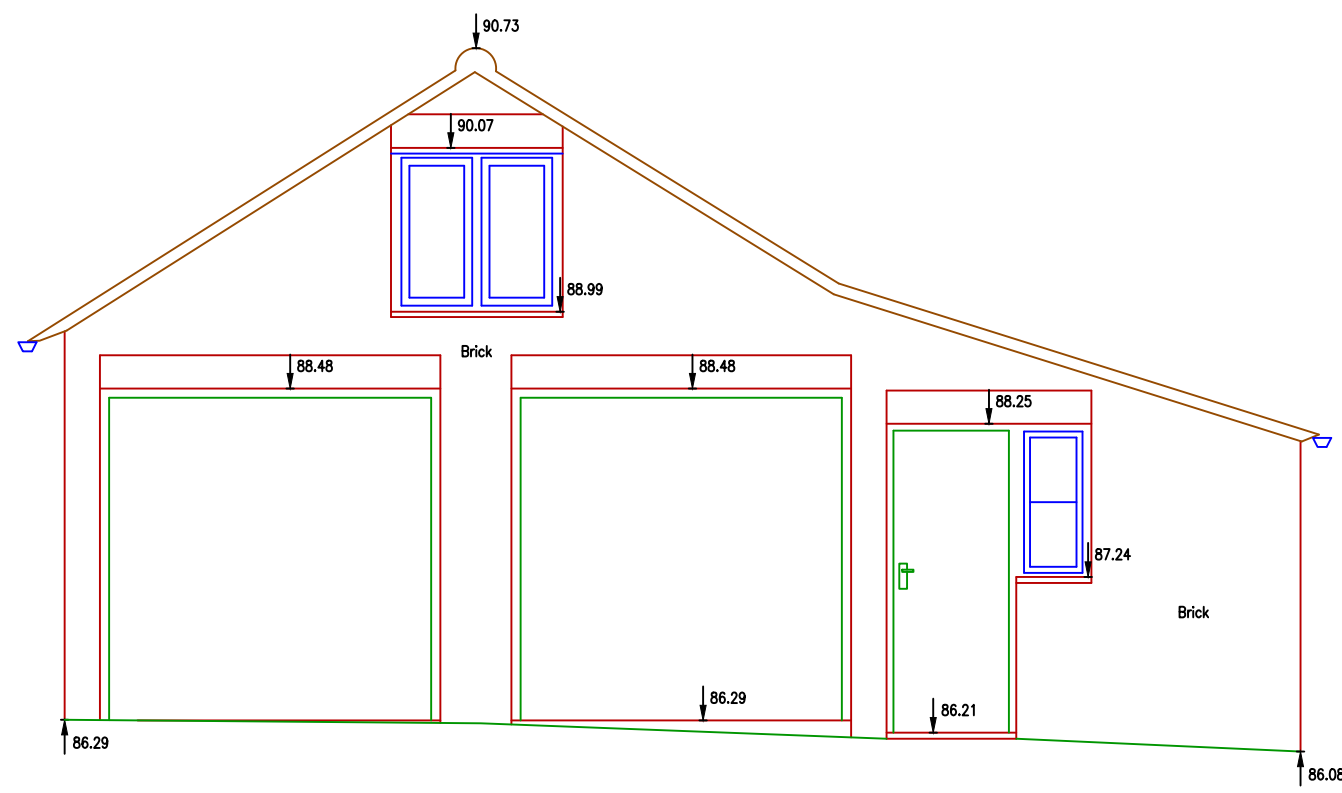


NORTH ELEVATION

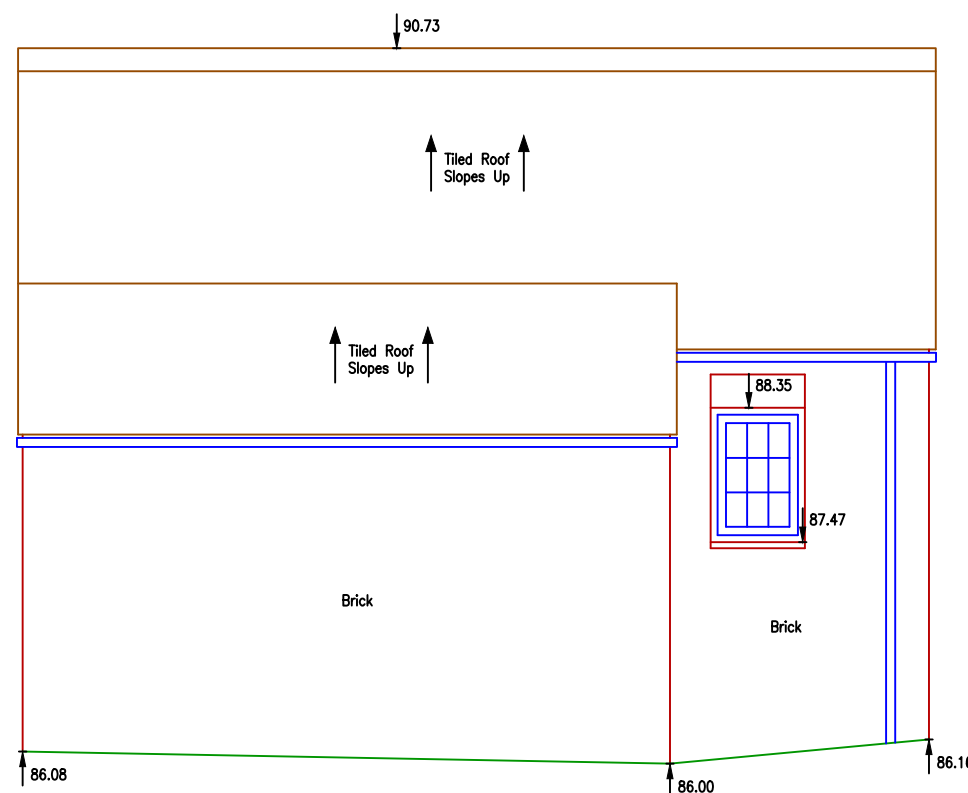


WEST ELEVATION

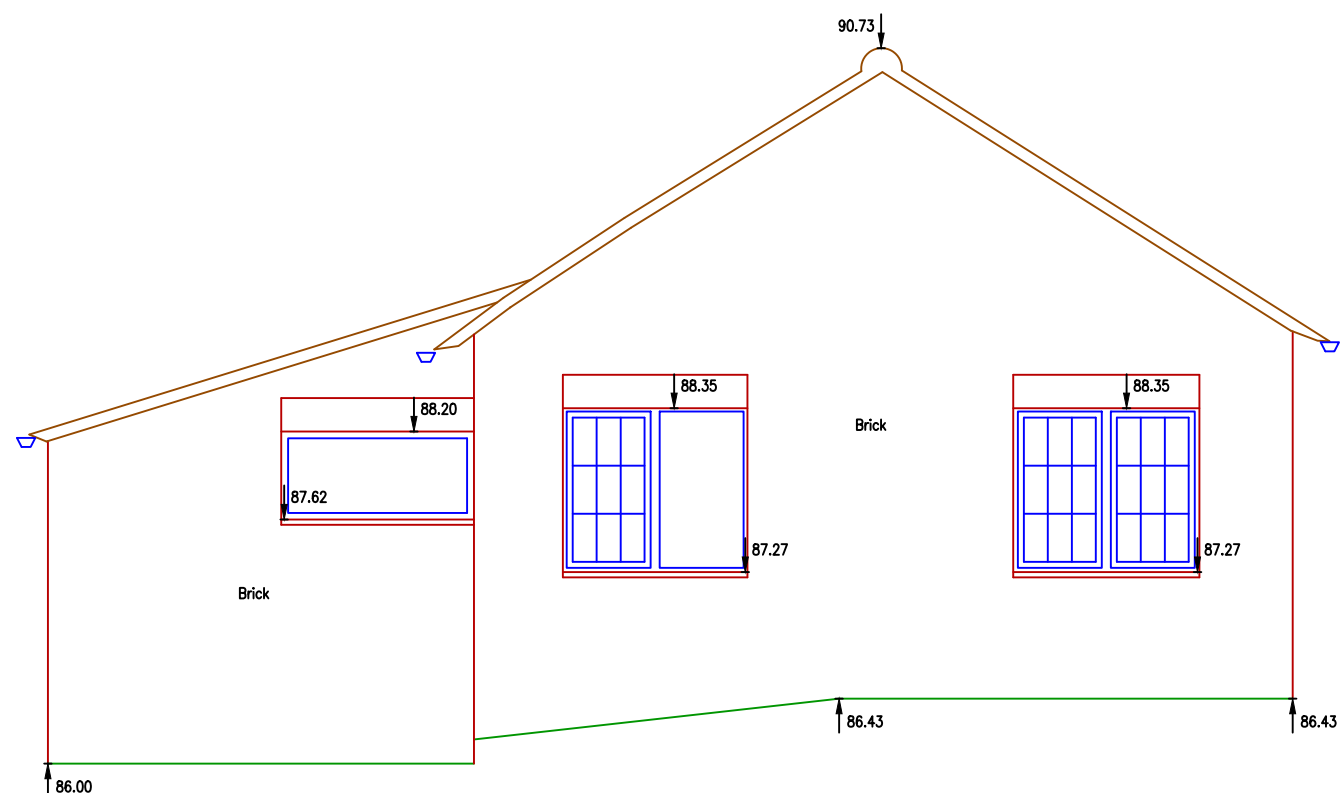


SOUTH ELEVATION

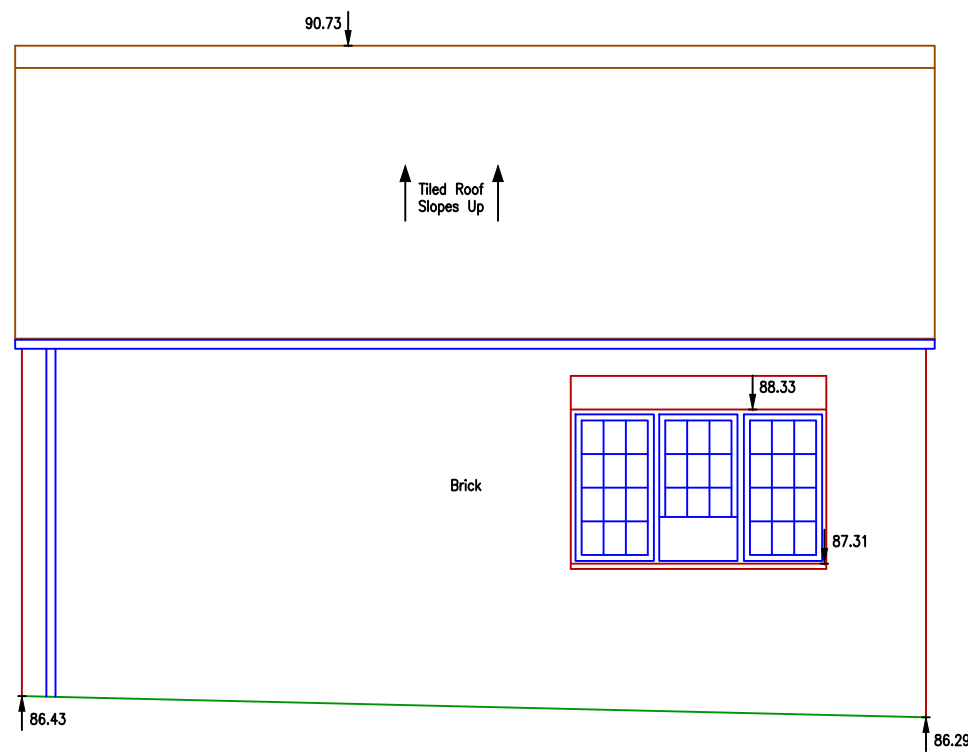

EAST ELEVATION

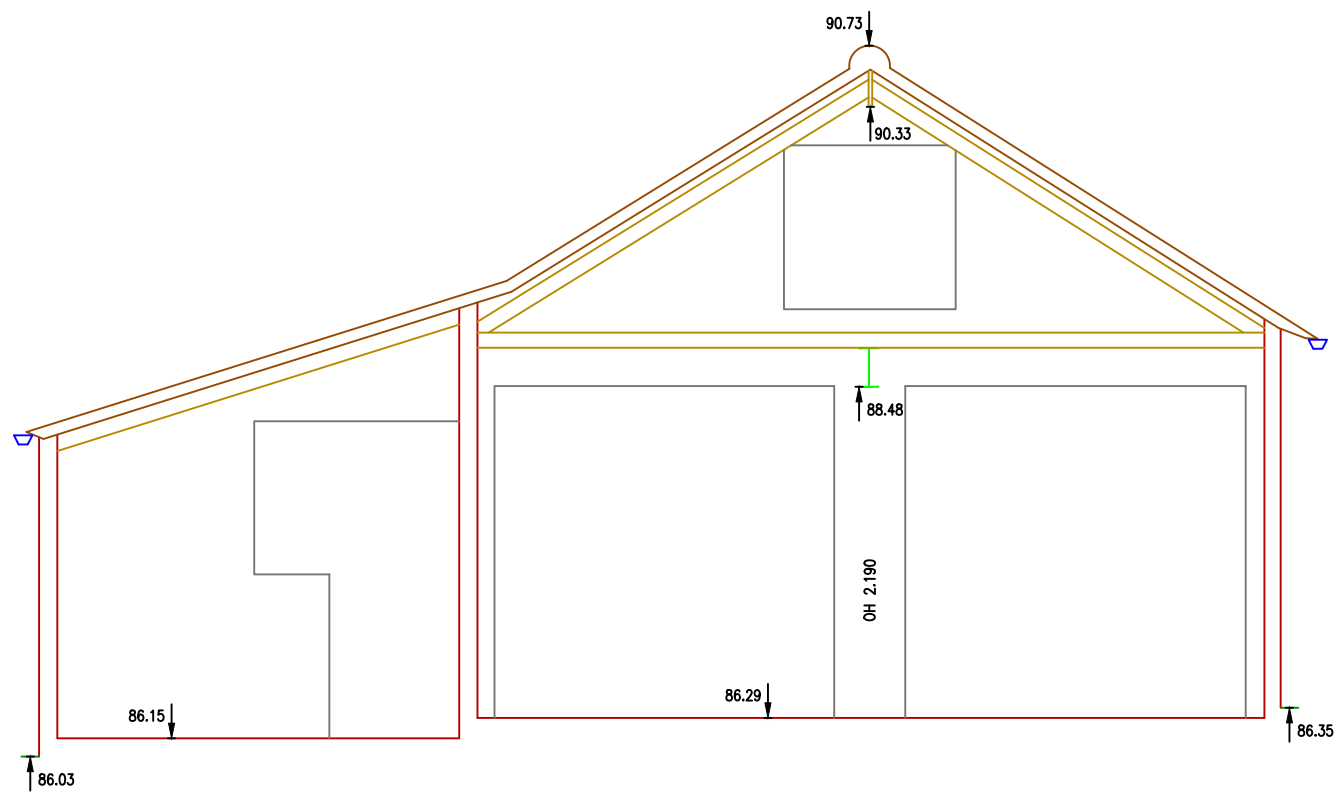

SECTION C-C

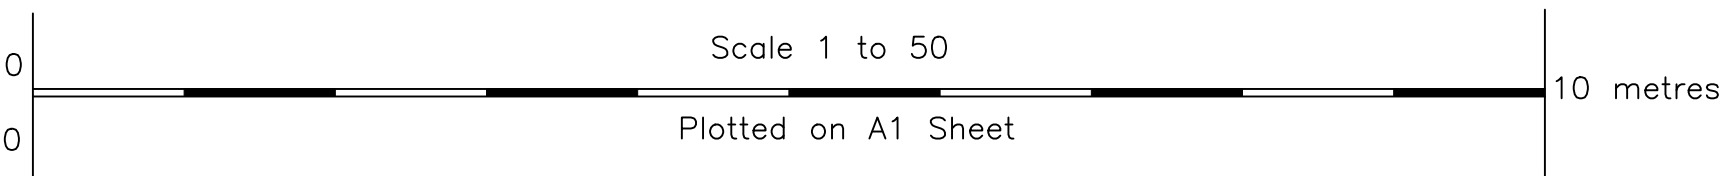

Rev.	Comments	By	Chkd	Date
1				

RJM SURVEYS

Land & Building Surveyors

53 Blounts Court, Potterne, Devizes,
Wiltshire, SN10 5QD

rjmsurveys@icloud.com
www.rjmsurveys.com

Project Title:			
Hawkeswell Lodge, Little Cheverell, Devizes, SN10 4JL			
CAD Drawing Name:			
25640_8_Elevations.dwg			
Drawing Title :			
Garage Elevations			
Client:	Date		
Ahmad Abu-el-ata	August 2025		
	Scale		
	1:50		
Drawn by:	Checked by:	Project Code:	Revision:
RC	RC	25640	---
Grid Orientation:		Site Level Datum	
N.A.		OS Datum	

All dimensions are to be checked on site where applicable. This drawing must not be scaled, and only written dimensions should be respected.