



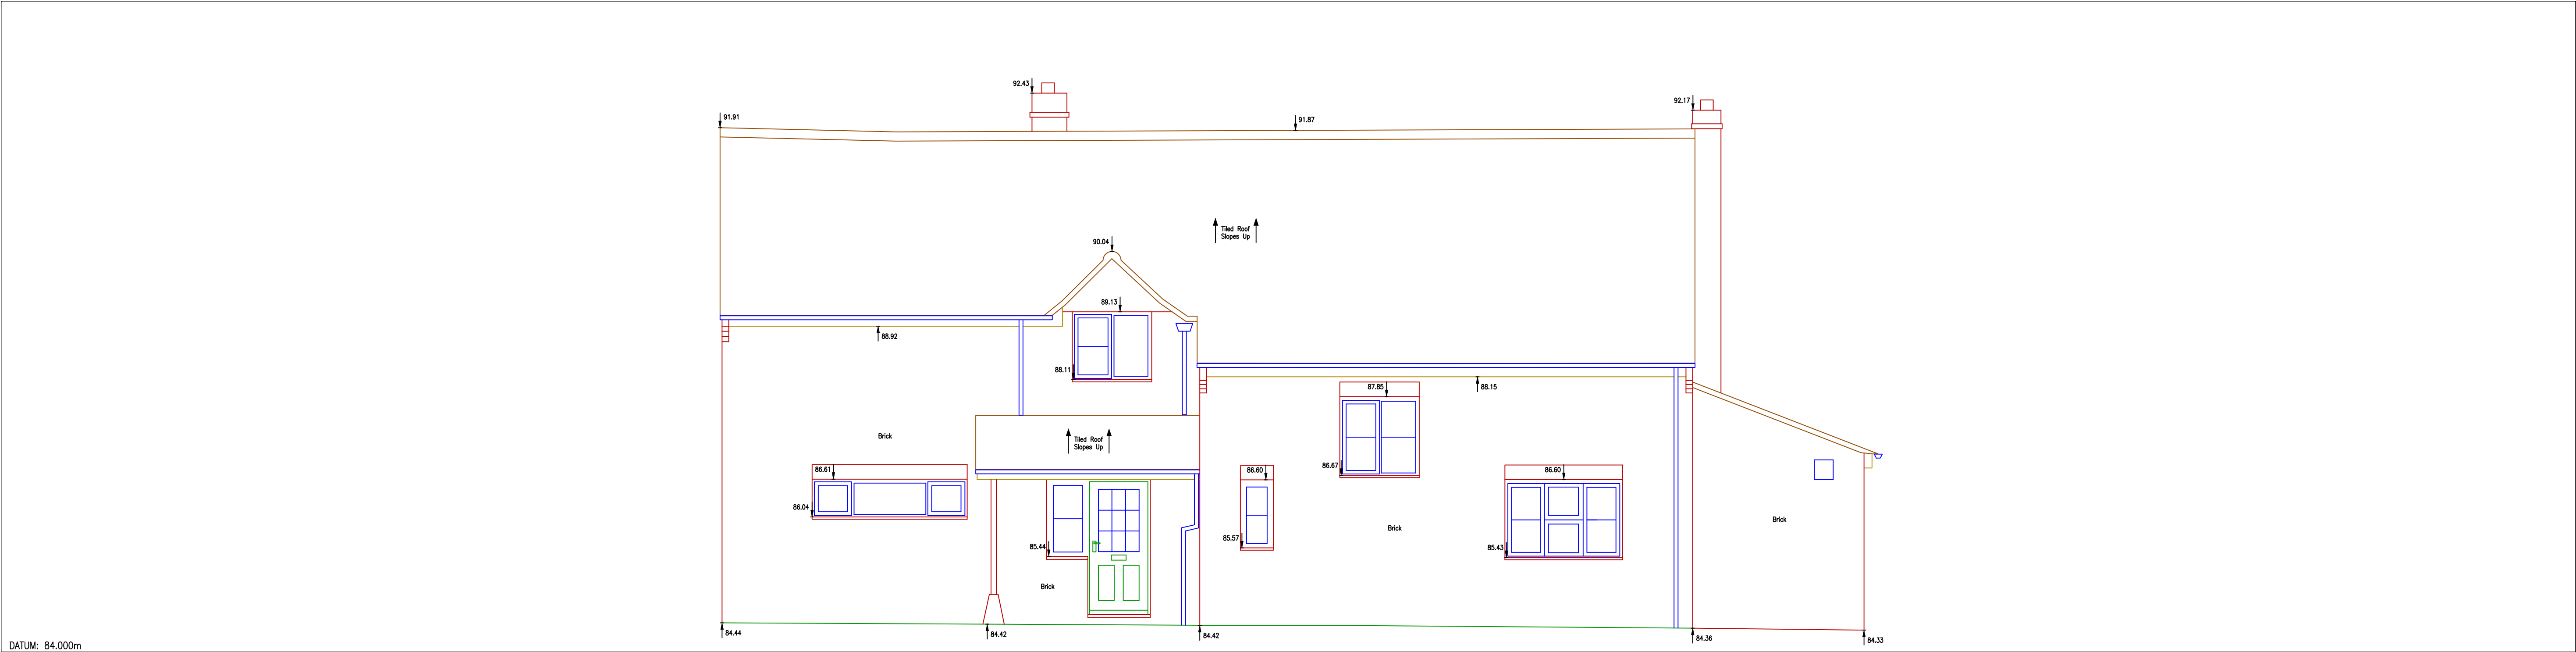


EAST ELEVATION

DATUM: 84.000m

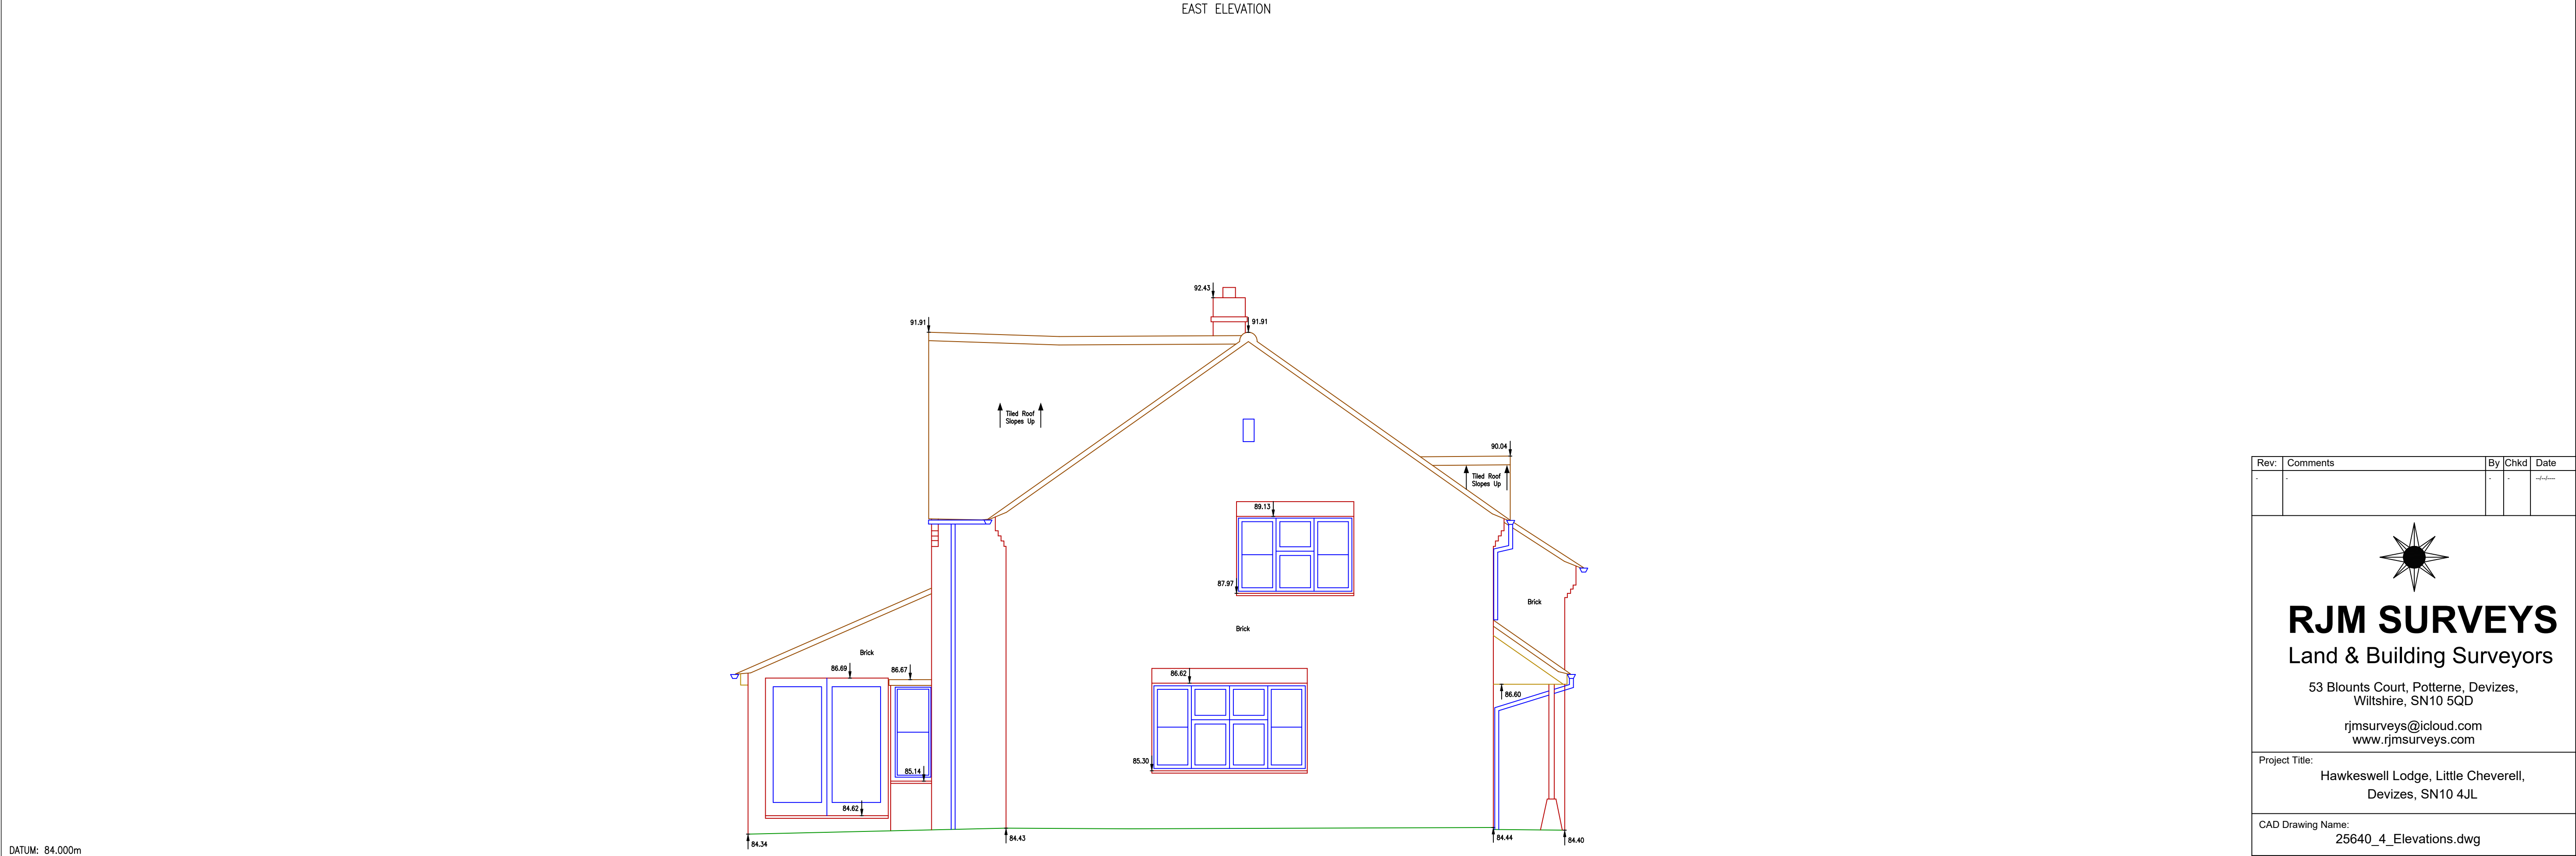


SOUTH ELEVATION

DATUM: 84.000m

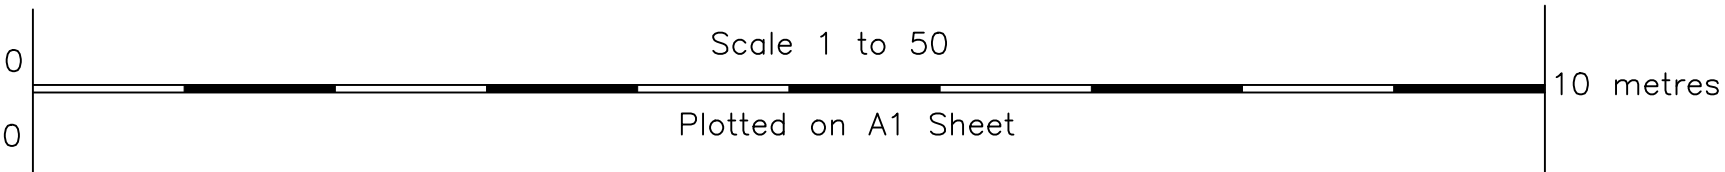

Rev.	Comments	By	Chkd	Date
-	-	-	-	-

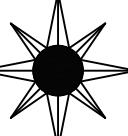

RJM SURVEYS

Land & Building Surveyors

53 Blounts Court, Potterne, Devizes,
Wiltshire, SN10 5QD

rjmsurveys@icloud.com
www.rjmsurveys.com

Project Title:	
Hawkeswell Lodge, Little Cheverell, Devizes, SN10 4JL	

CAD Drawing Name:	
25640_4_Elevations.dwg	

Drawing Title :	
Elevations	

Client:	Date
Ahmad Abu-el-ata	August 2025
	Scale
	1:50

Drawn by:	Checked by:	Project Code:	Revision:
RC	RC	25640	---

Grid Orientation:	Site Level Datum
N.A.	OS Datum

All dimensions are to be checked on site where applicable. This drawing must not be scaled, and only written dimensions should be respected.

