



DWELLINGHOUSE
North Elevation




South Elevation

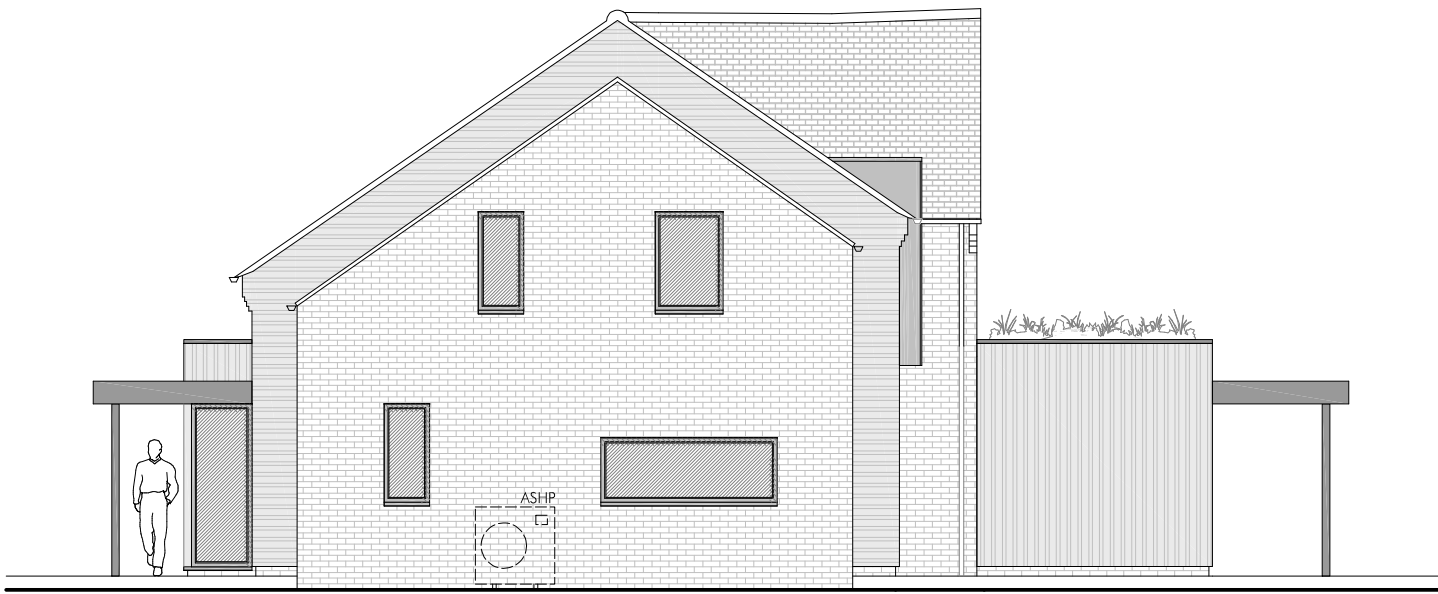

West Elevation

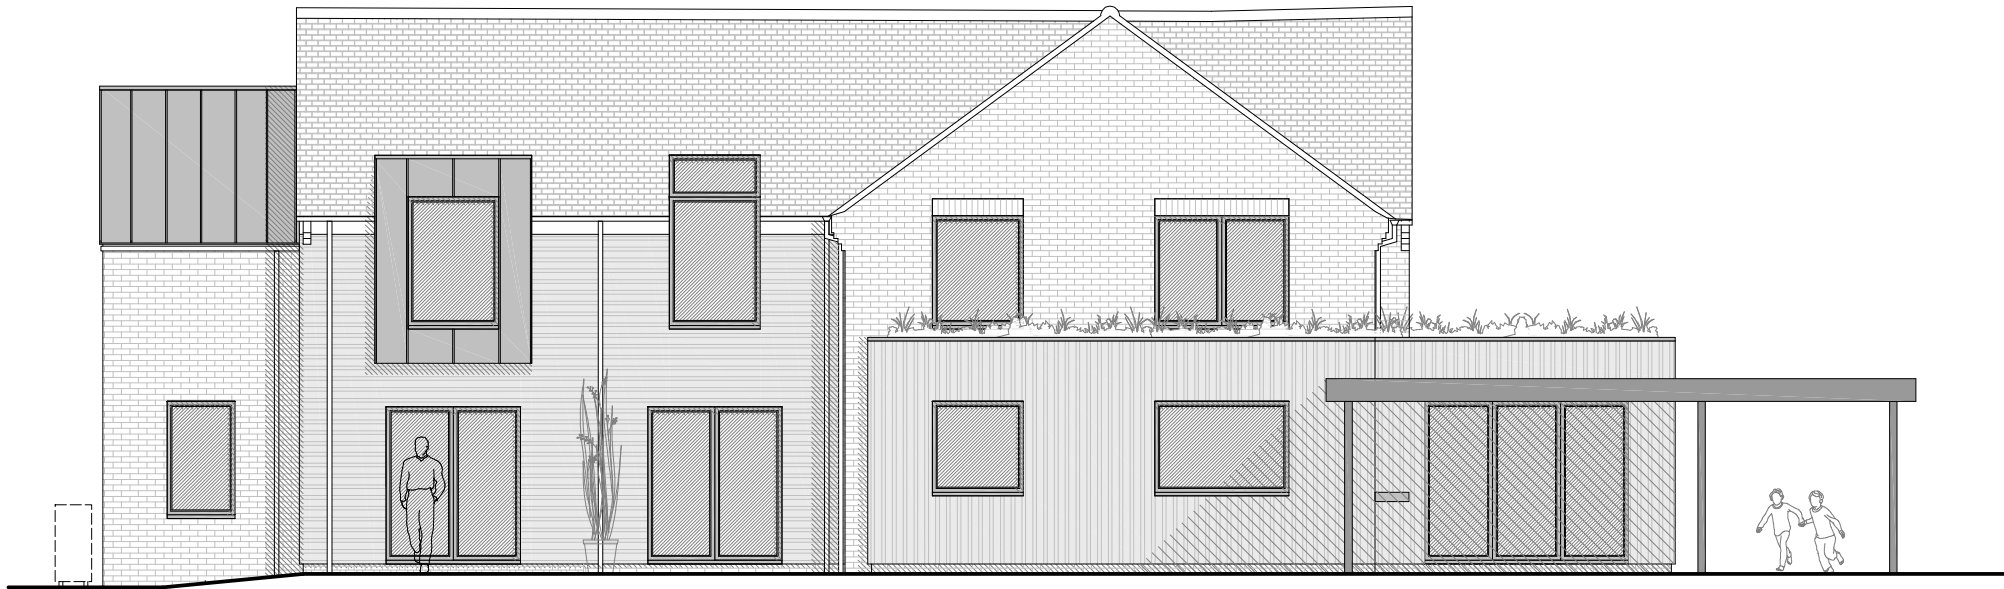


East Elevation

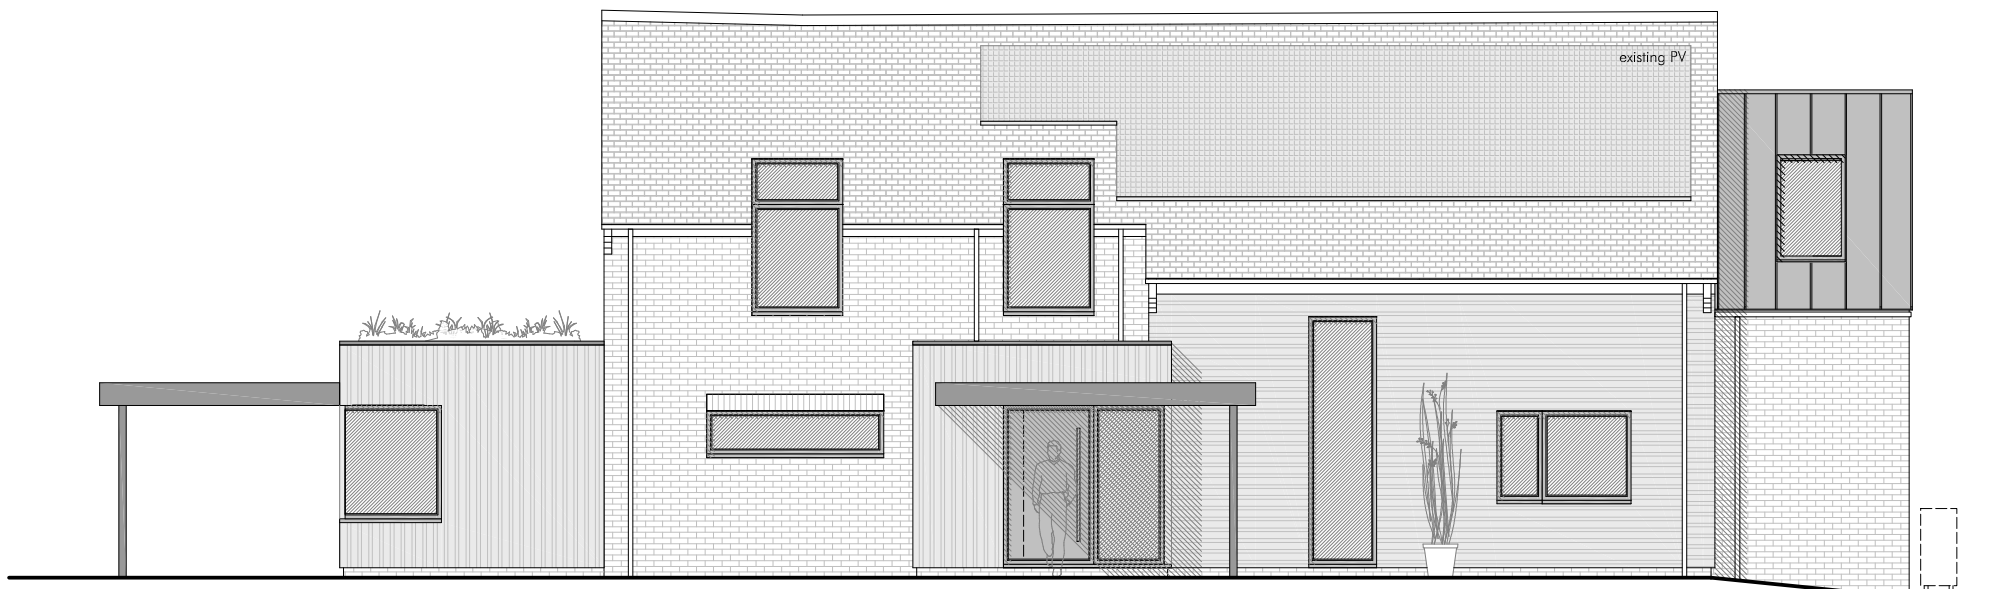

1:100
0 1 2 3 4 5 m

Contextual Elevation

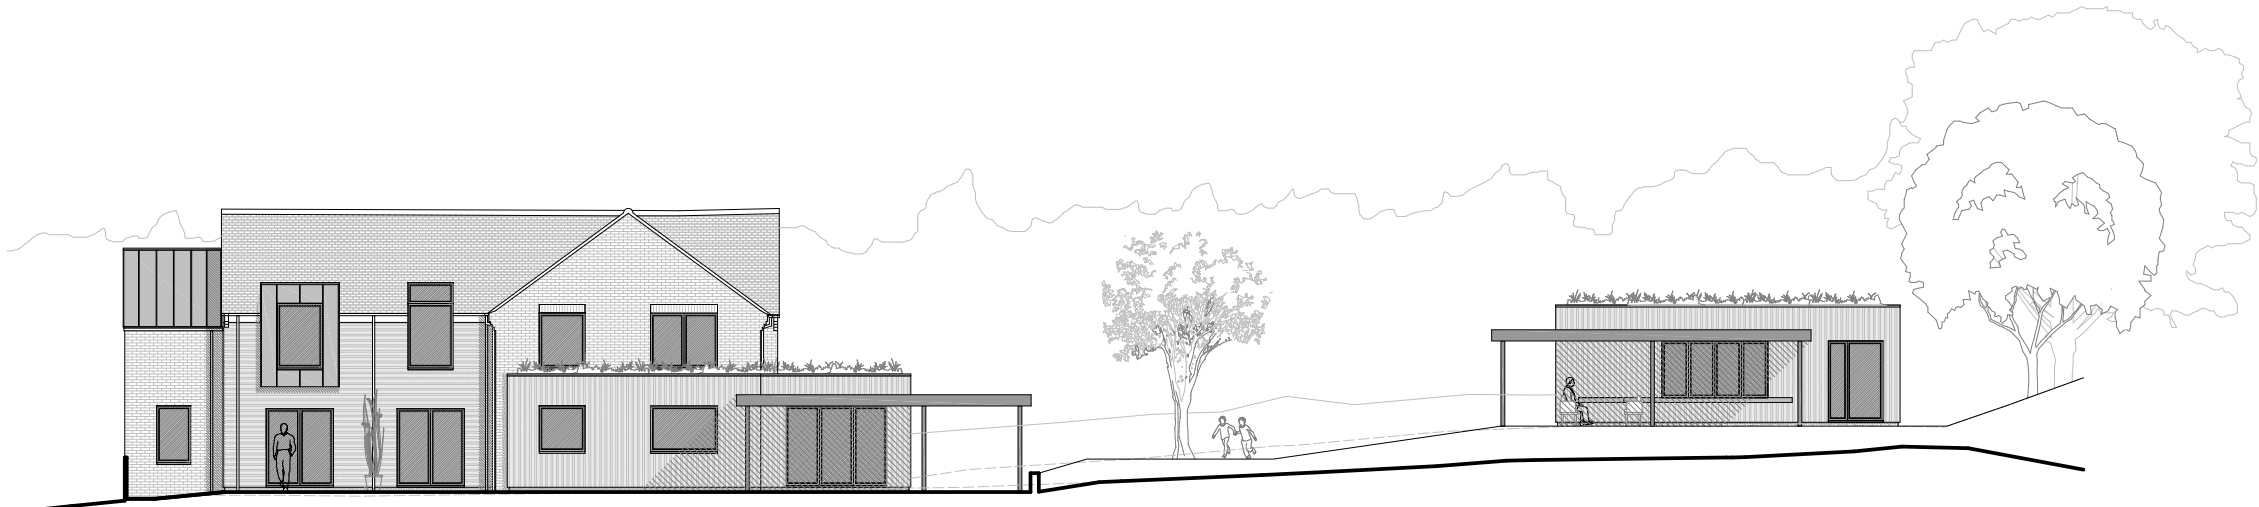


1:200
0 1 2 3 4 5 10 m

Precedent Images




OUTBUILDING


West Elevation

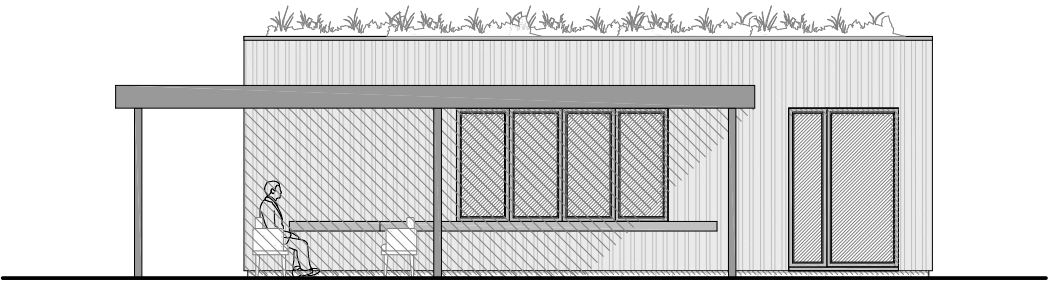


South Elevation

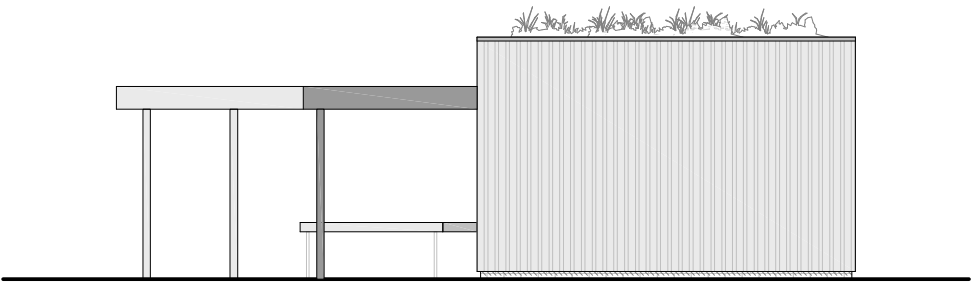

North Elevation

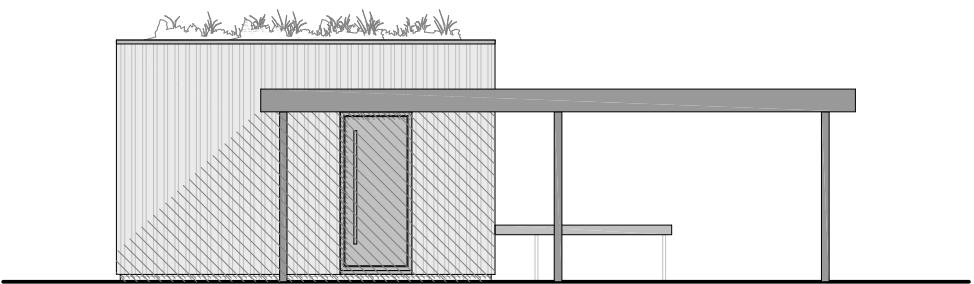

East Elevation

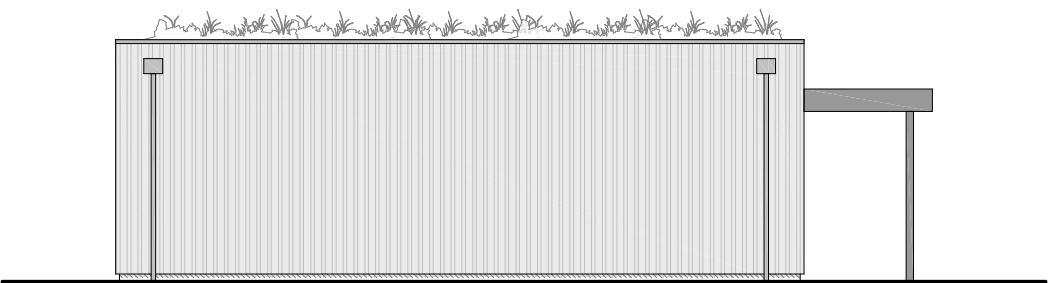

This drawing is the copyright of PKA Architects Ltd.
Registered in England and Wales No 8650883.
Do not rely on Scaled Dimensions - work to figured dimensions only.
If in doubt - ASK.
All dimensions to be checked on site by contractor.
Work to existing building features where appropriate.
Any OS copyright data on this drawing is reproduced under license

Date. No. Revision Notes.

PKA
ARCHITECTS
PKA Architects Limited RIBA Chartered Practice
Fotherbrook, Whitley Road, Potters, Dorset, Wiltsire: SN10 5TD
tel: 01380 755688 | email: tom@pka-architects.com | www.pka-architects.com

Project Title.
Extensions and Internal Alterations
Address.
Hawkeswell Lodge, Little Cheverell

Client.
Ahmad & Abi Abuel-ata

Sheet Title
Proposed Elevations, Contextual
Elevation and Precedent Images

Scale. 1:100/1:200@A1 Drawn By. cl/rjm Date. 12-12-2025

Project ID. Stage. Sheet No. Revision.
2146 - PL-003

Status. ISSUED FOR PLANNING Stage Key.
EX - Existing
SK - Sketch
PL - Planning
WD - Working Drawings
BR - Building Regulations
TR - Tender
CN - Construction
AS - As Built

File Name.
2146_Plan 1.dwg