

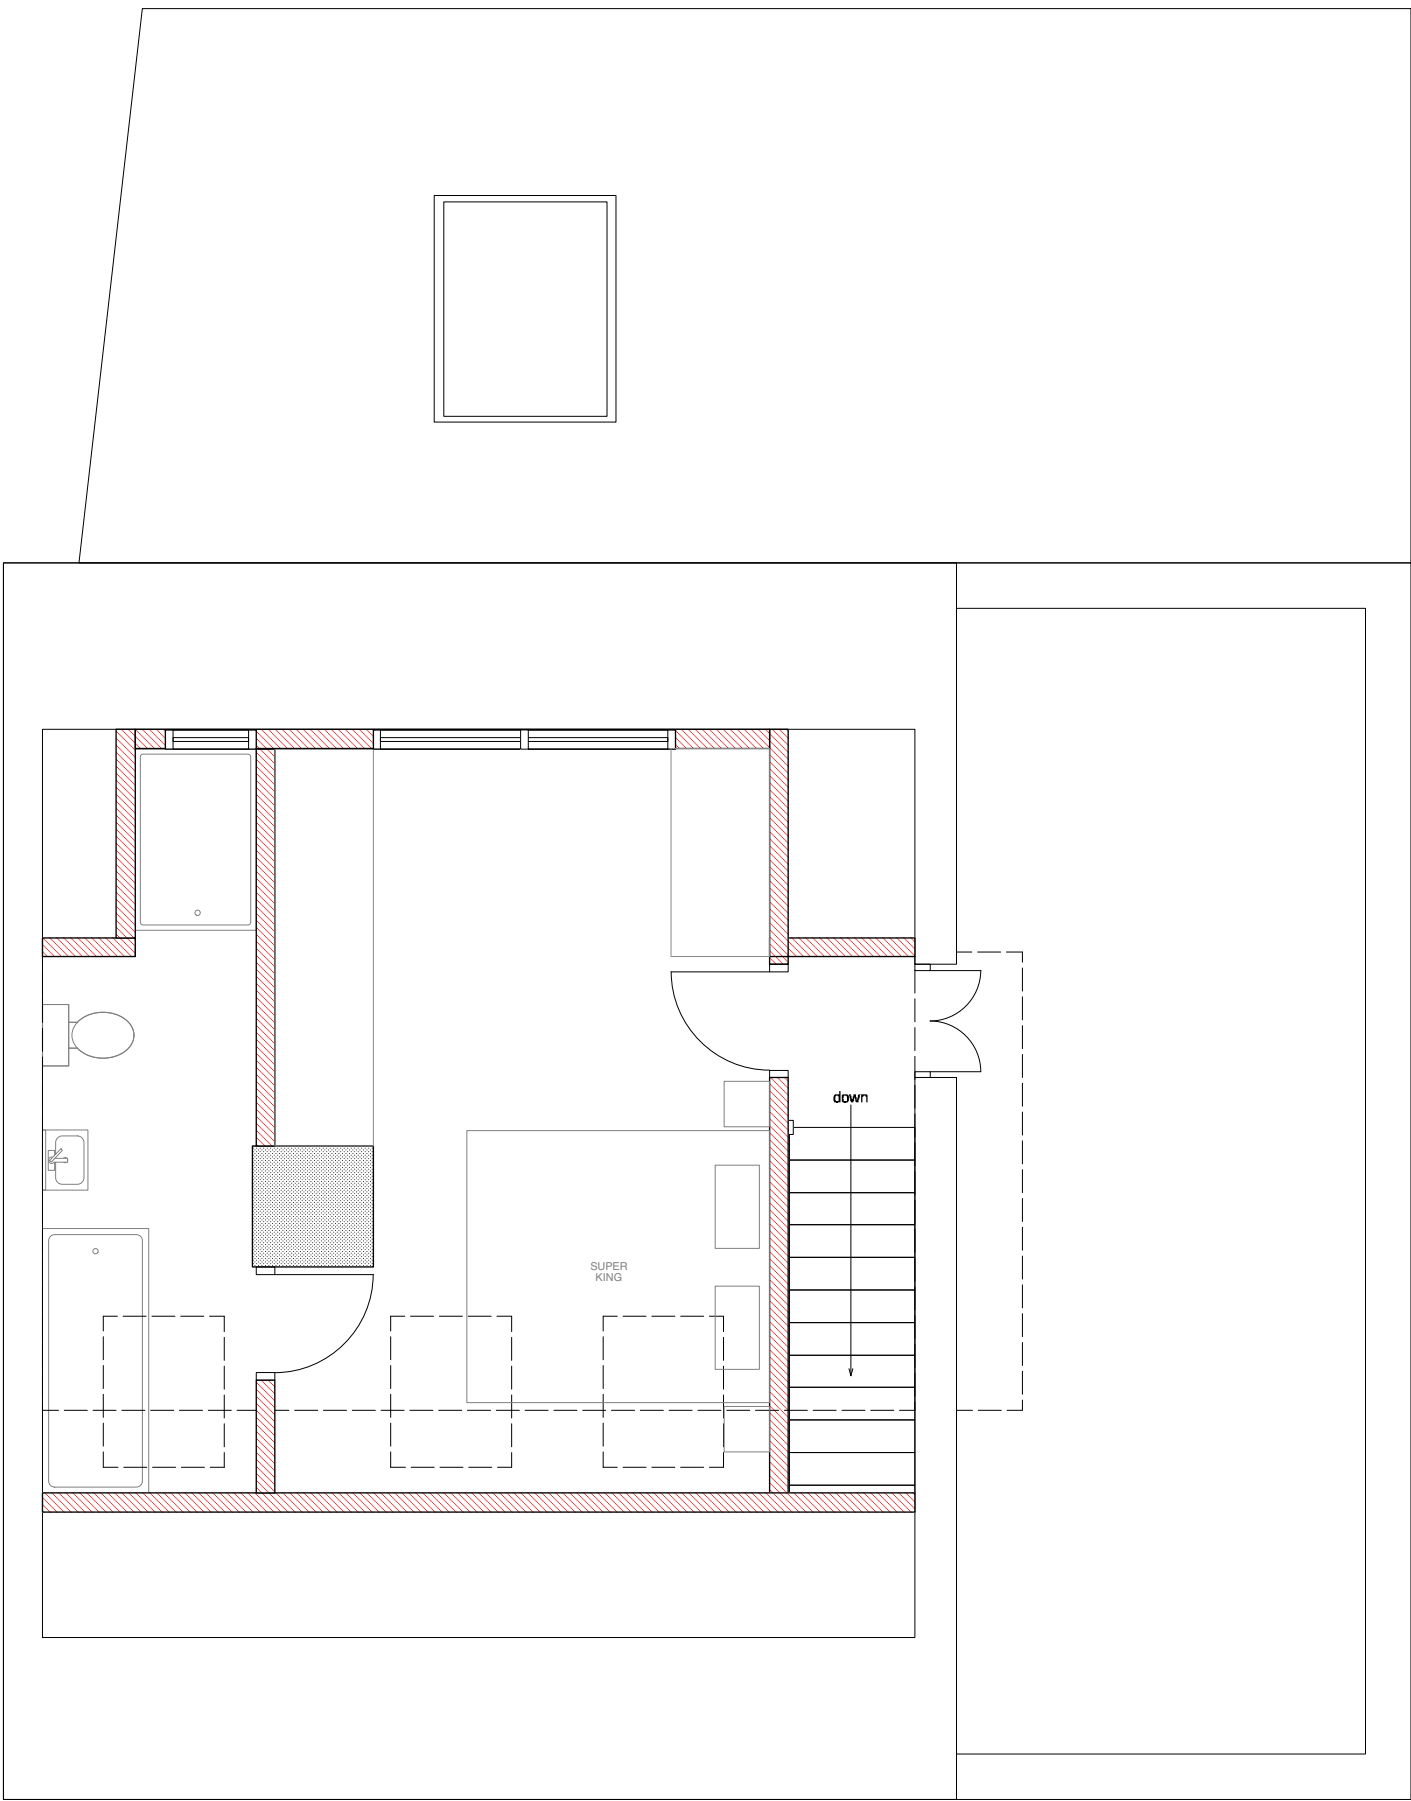
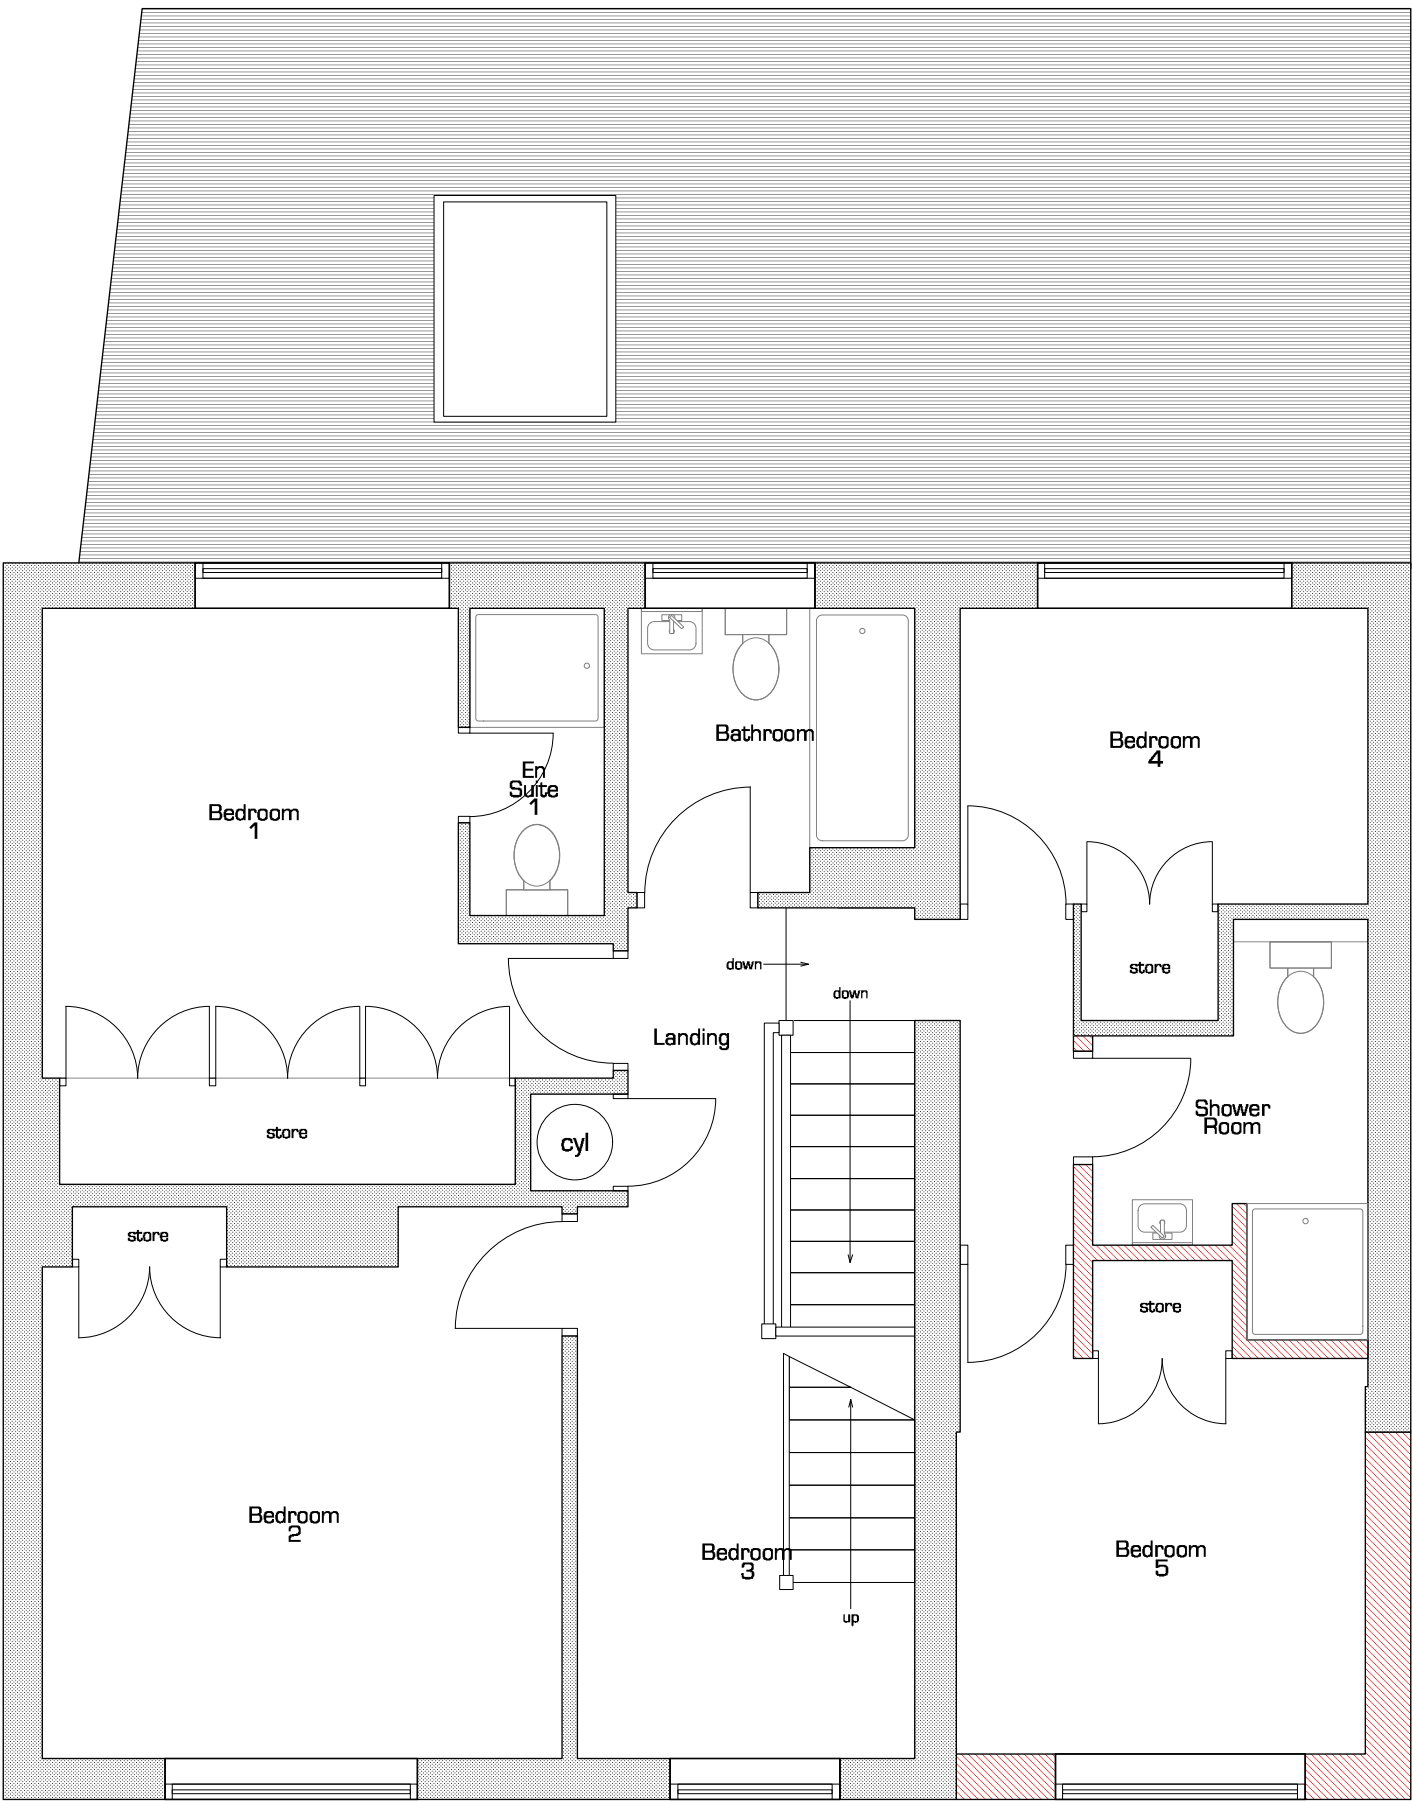
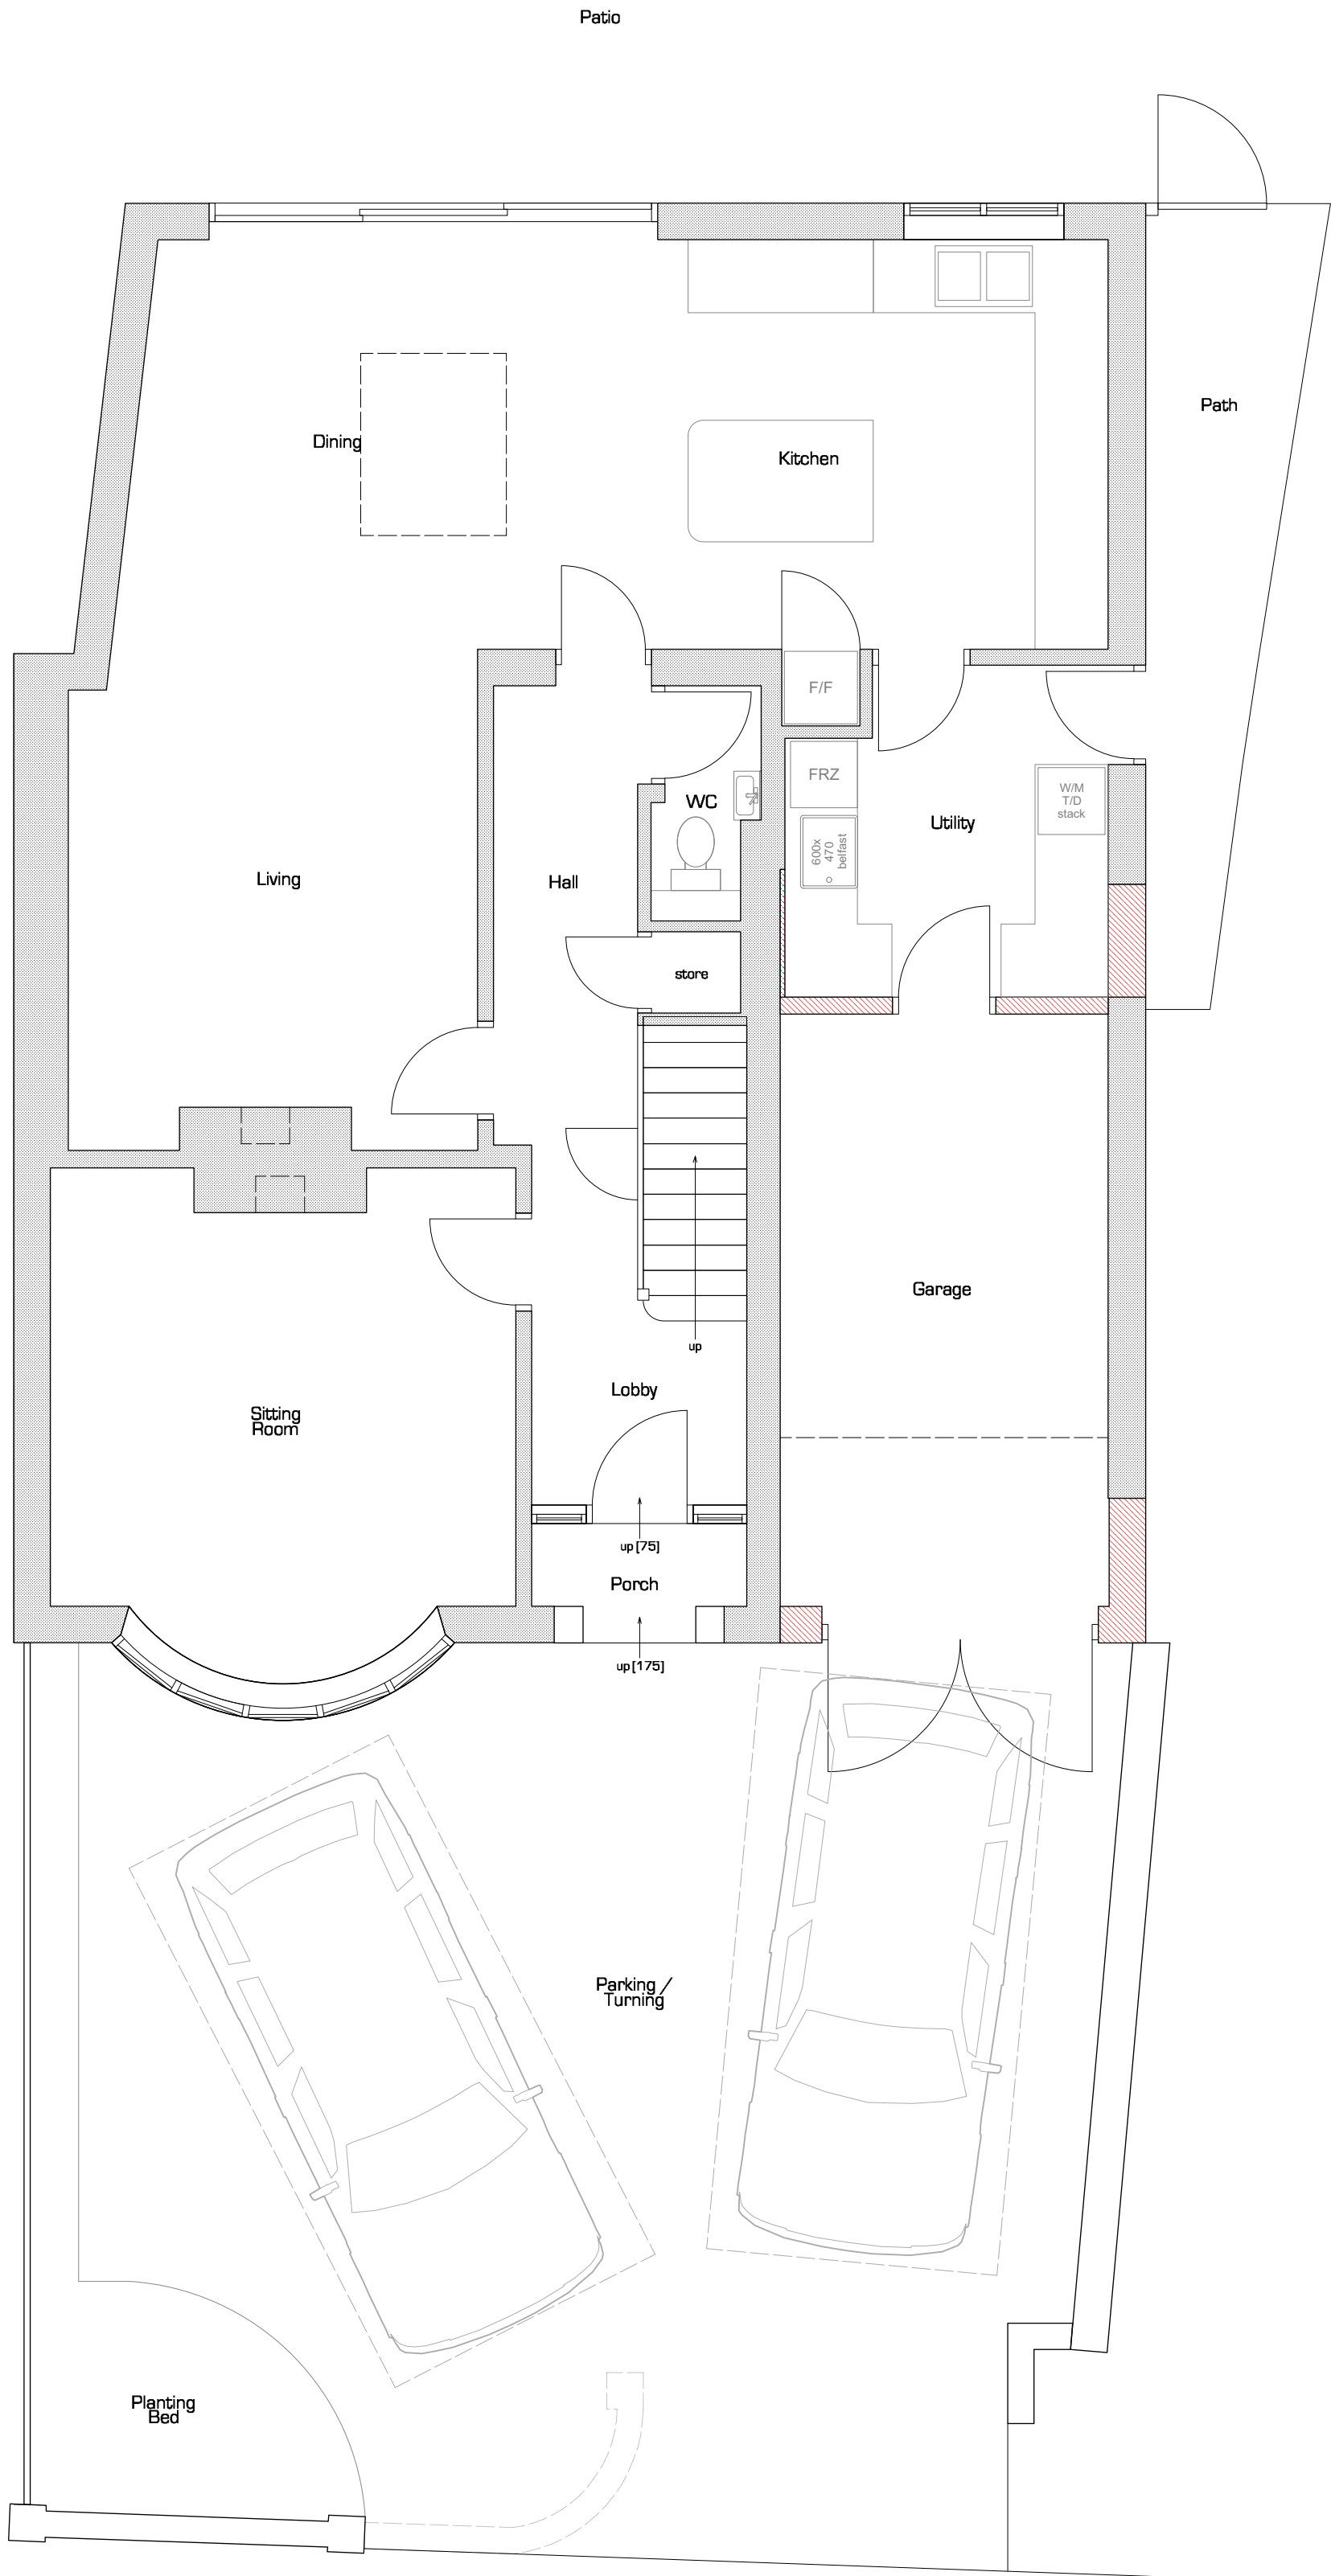
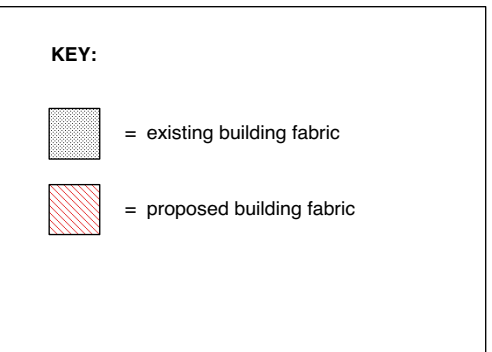
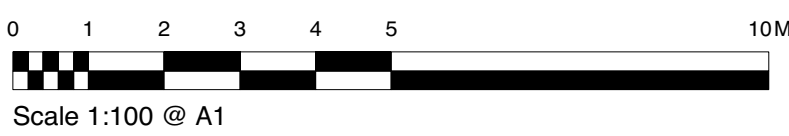


Proposed Plans:

16 MIDDLE STREET,
HARNHAM

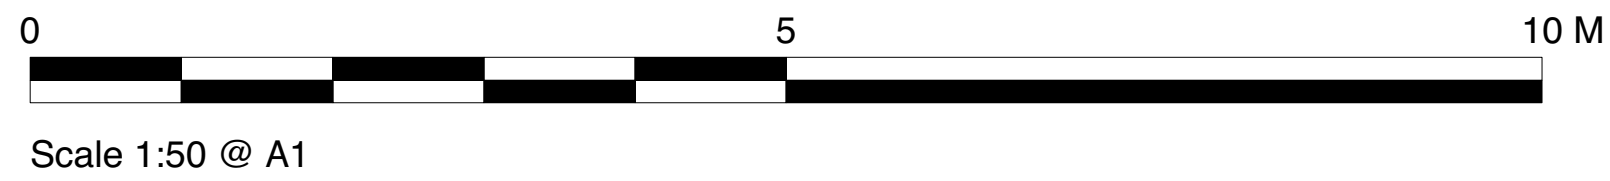

Roof Plan (Scale 1:100 @ A1):

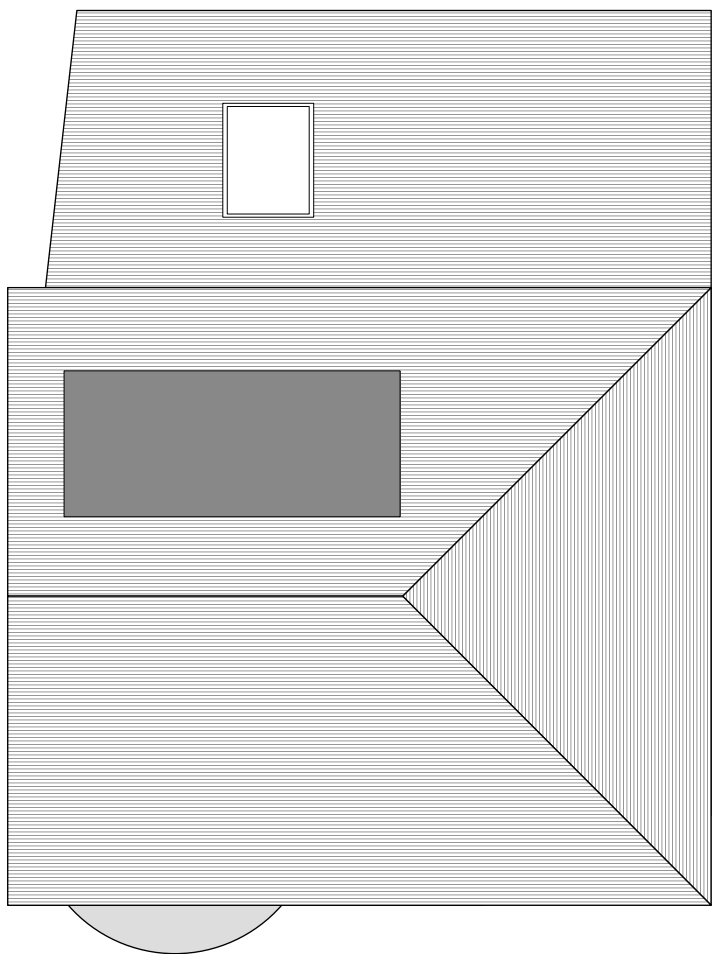

		JAMESON KEMPSEY			
ARCHITECTURAL SOLUTIONS					
T: 07894 283159 E: jamesonkempsey@gmail.com W: www.jamesonkempsey.co.uk					
CLIENT:	Mr & Mrs A Smith			SCALE:	As shown
JOB:	16 Middle Street, Harnham, Salisbury, Wiltshire, SP2 8LL			DATE:	04/25
DWG:	Proposed Plans			DRAWN BY:	EJ
				DWG N°:	1131/04A