

KEY

New tree

Existing tree

Tree to be removed


Root Protection Area

New hedge

Grante/cobble setts

Close boarded fence 2m high

Post and rail fence 1m high

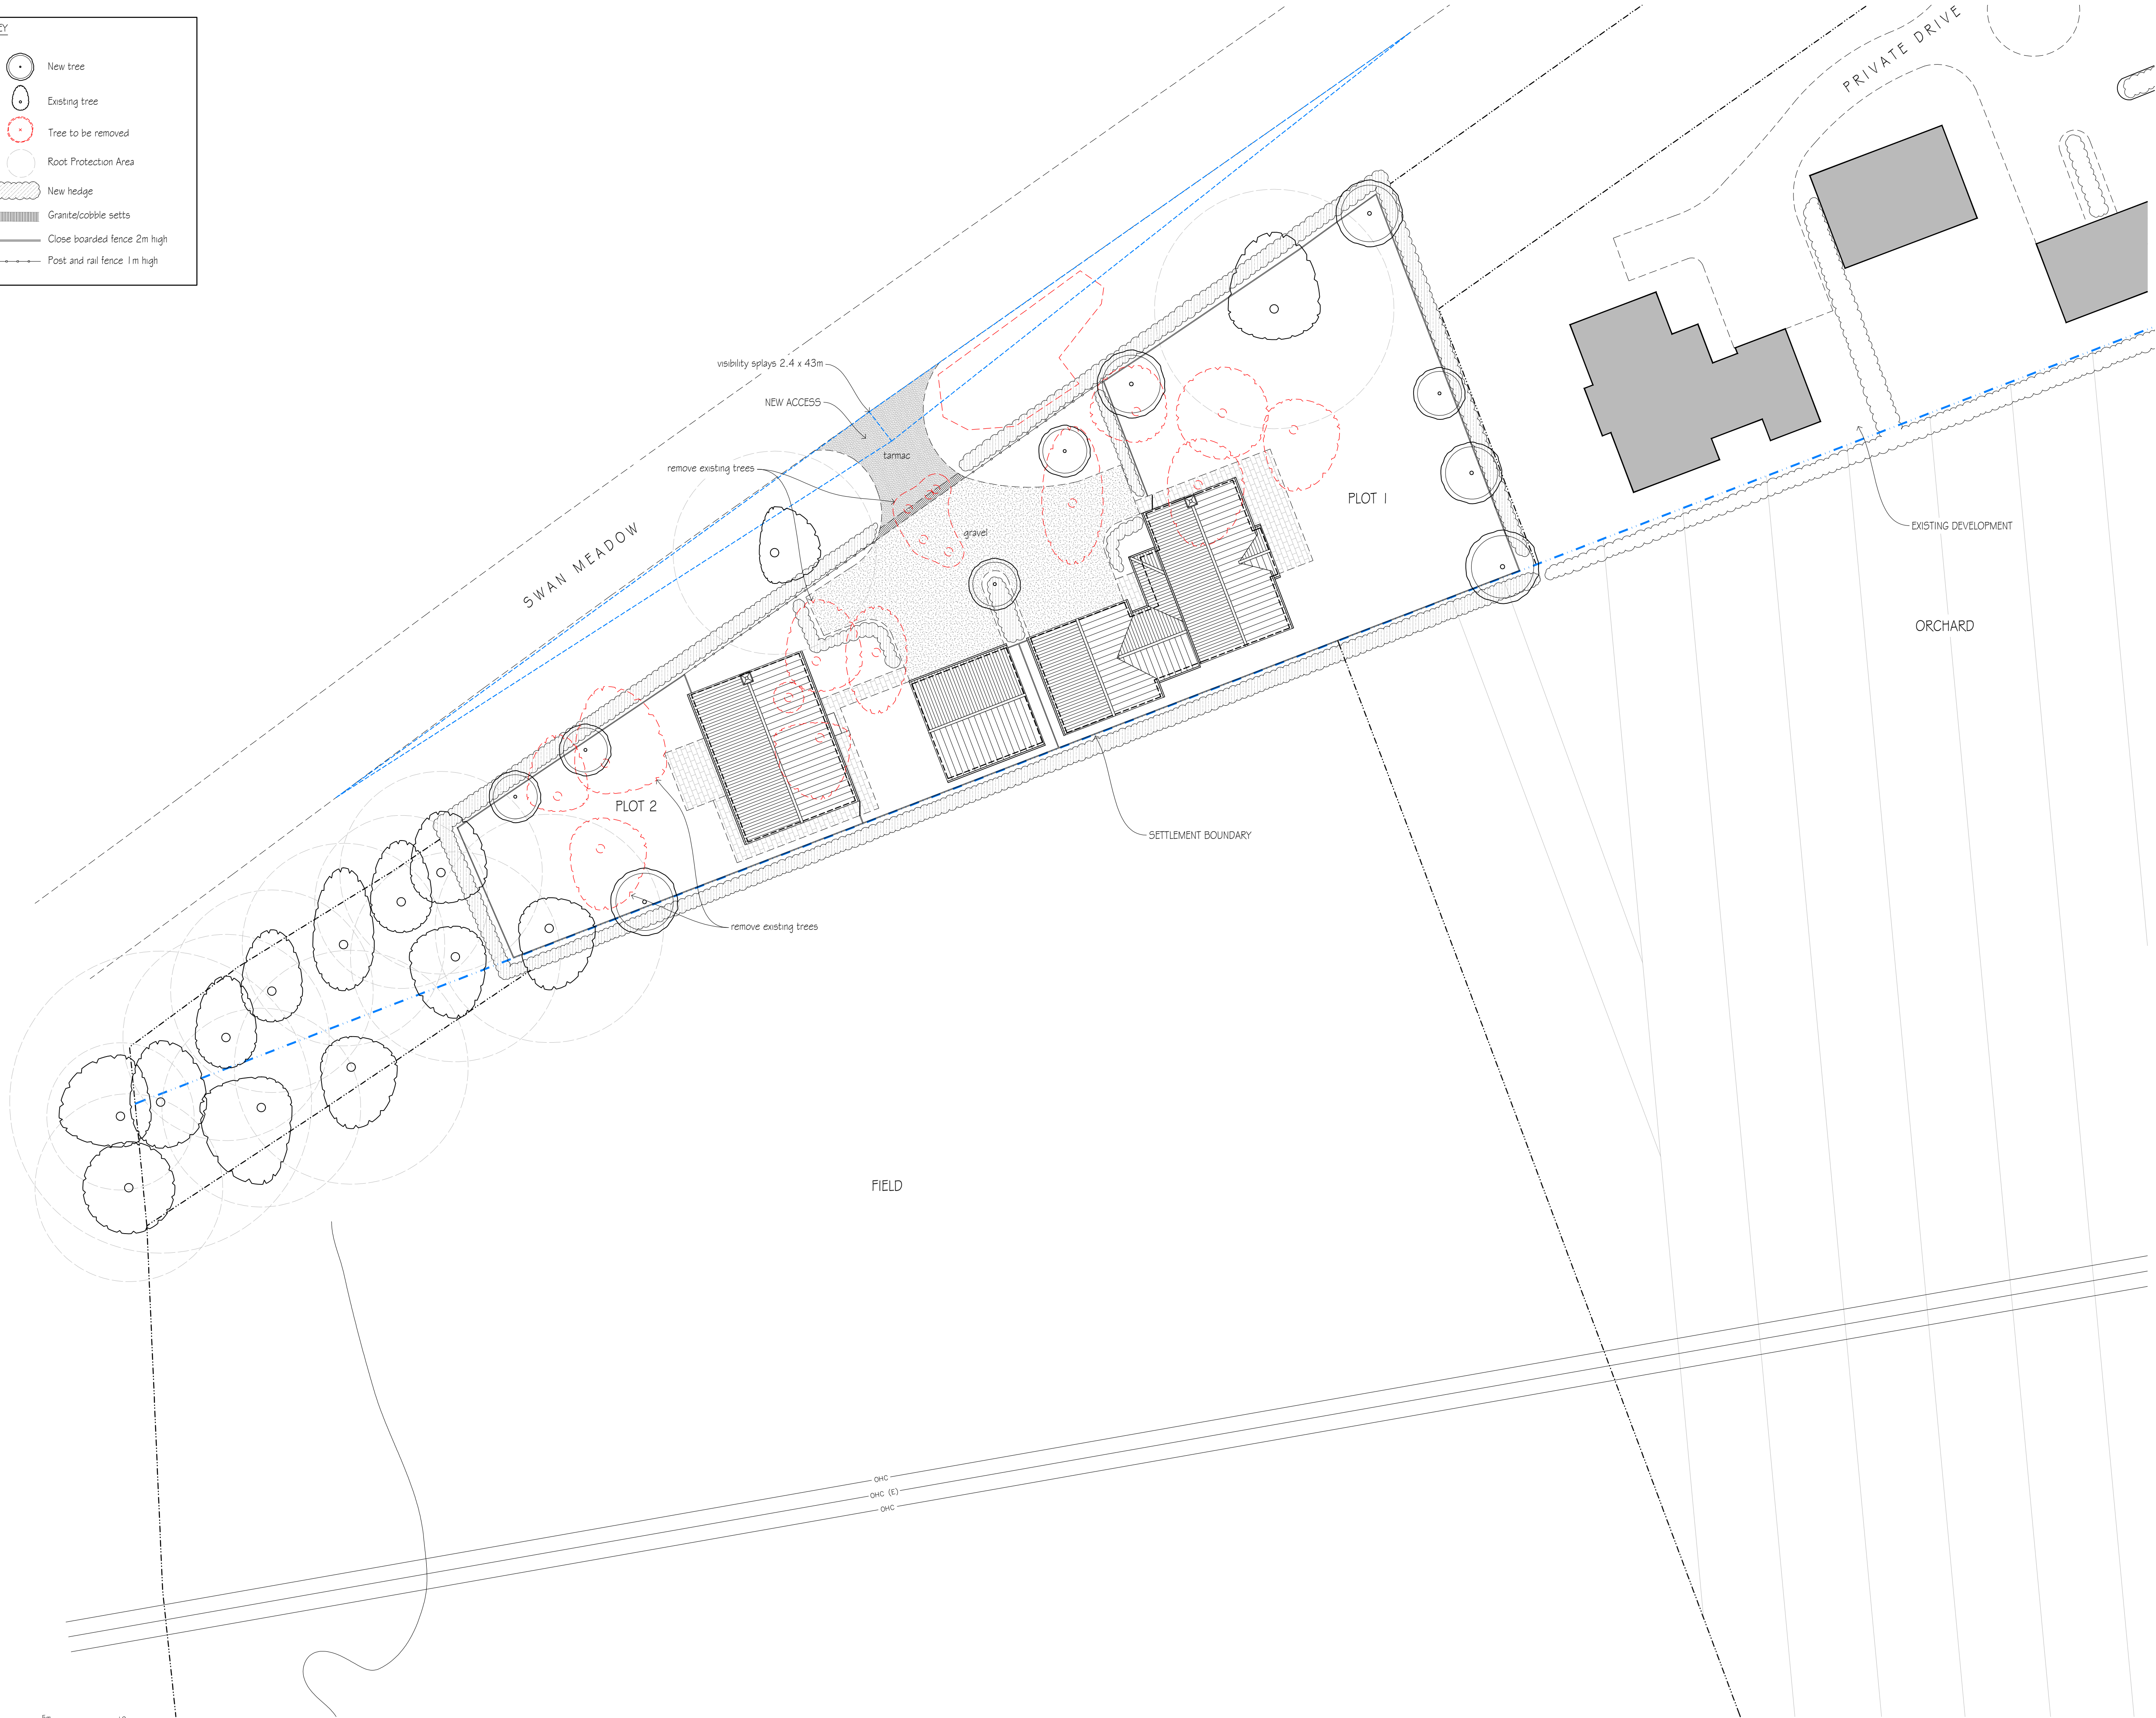

revisions	initial	date
-----------	---------	------

Contractors, Sub Contractors and Suppliers are to check all relevant dimensions and levels of site and buildings before commencing any shop drawings or building work.


This drawing is copyright and may not be reproduced in any part of form without the written consent of Fowler Architecture and Planning

project
SWAN ORCHARD
Pewsey, Wiltshire

drawing
Site Plan

scale	drawn by	date
1:200 @A1	BL	Oct 2025

231214-02	-
drawing no	rev

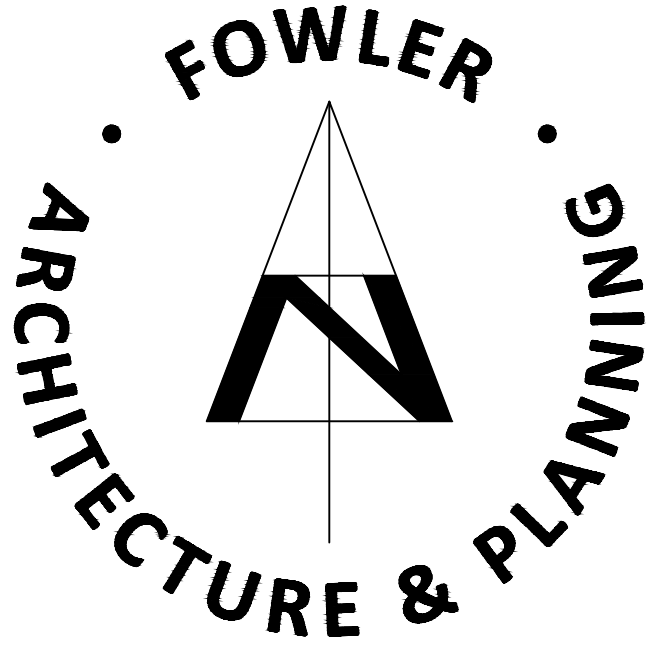

39 High Street
Pewsey
Wiltshire
SN9 5AF
tel (01672) 569444
fax (01672) 569488
enquiries@faap.co.uk