



Existing Plans:


16 MIDDLE STREET,
HARNHAM

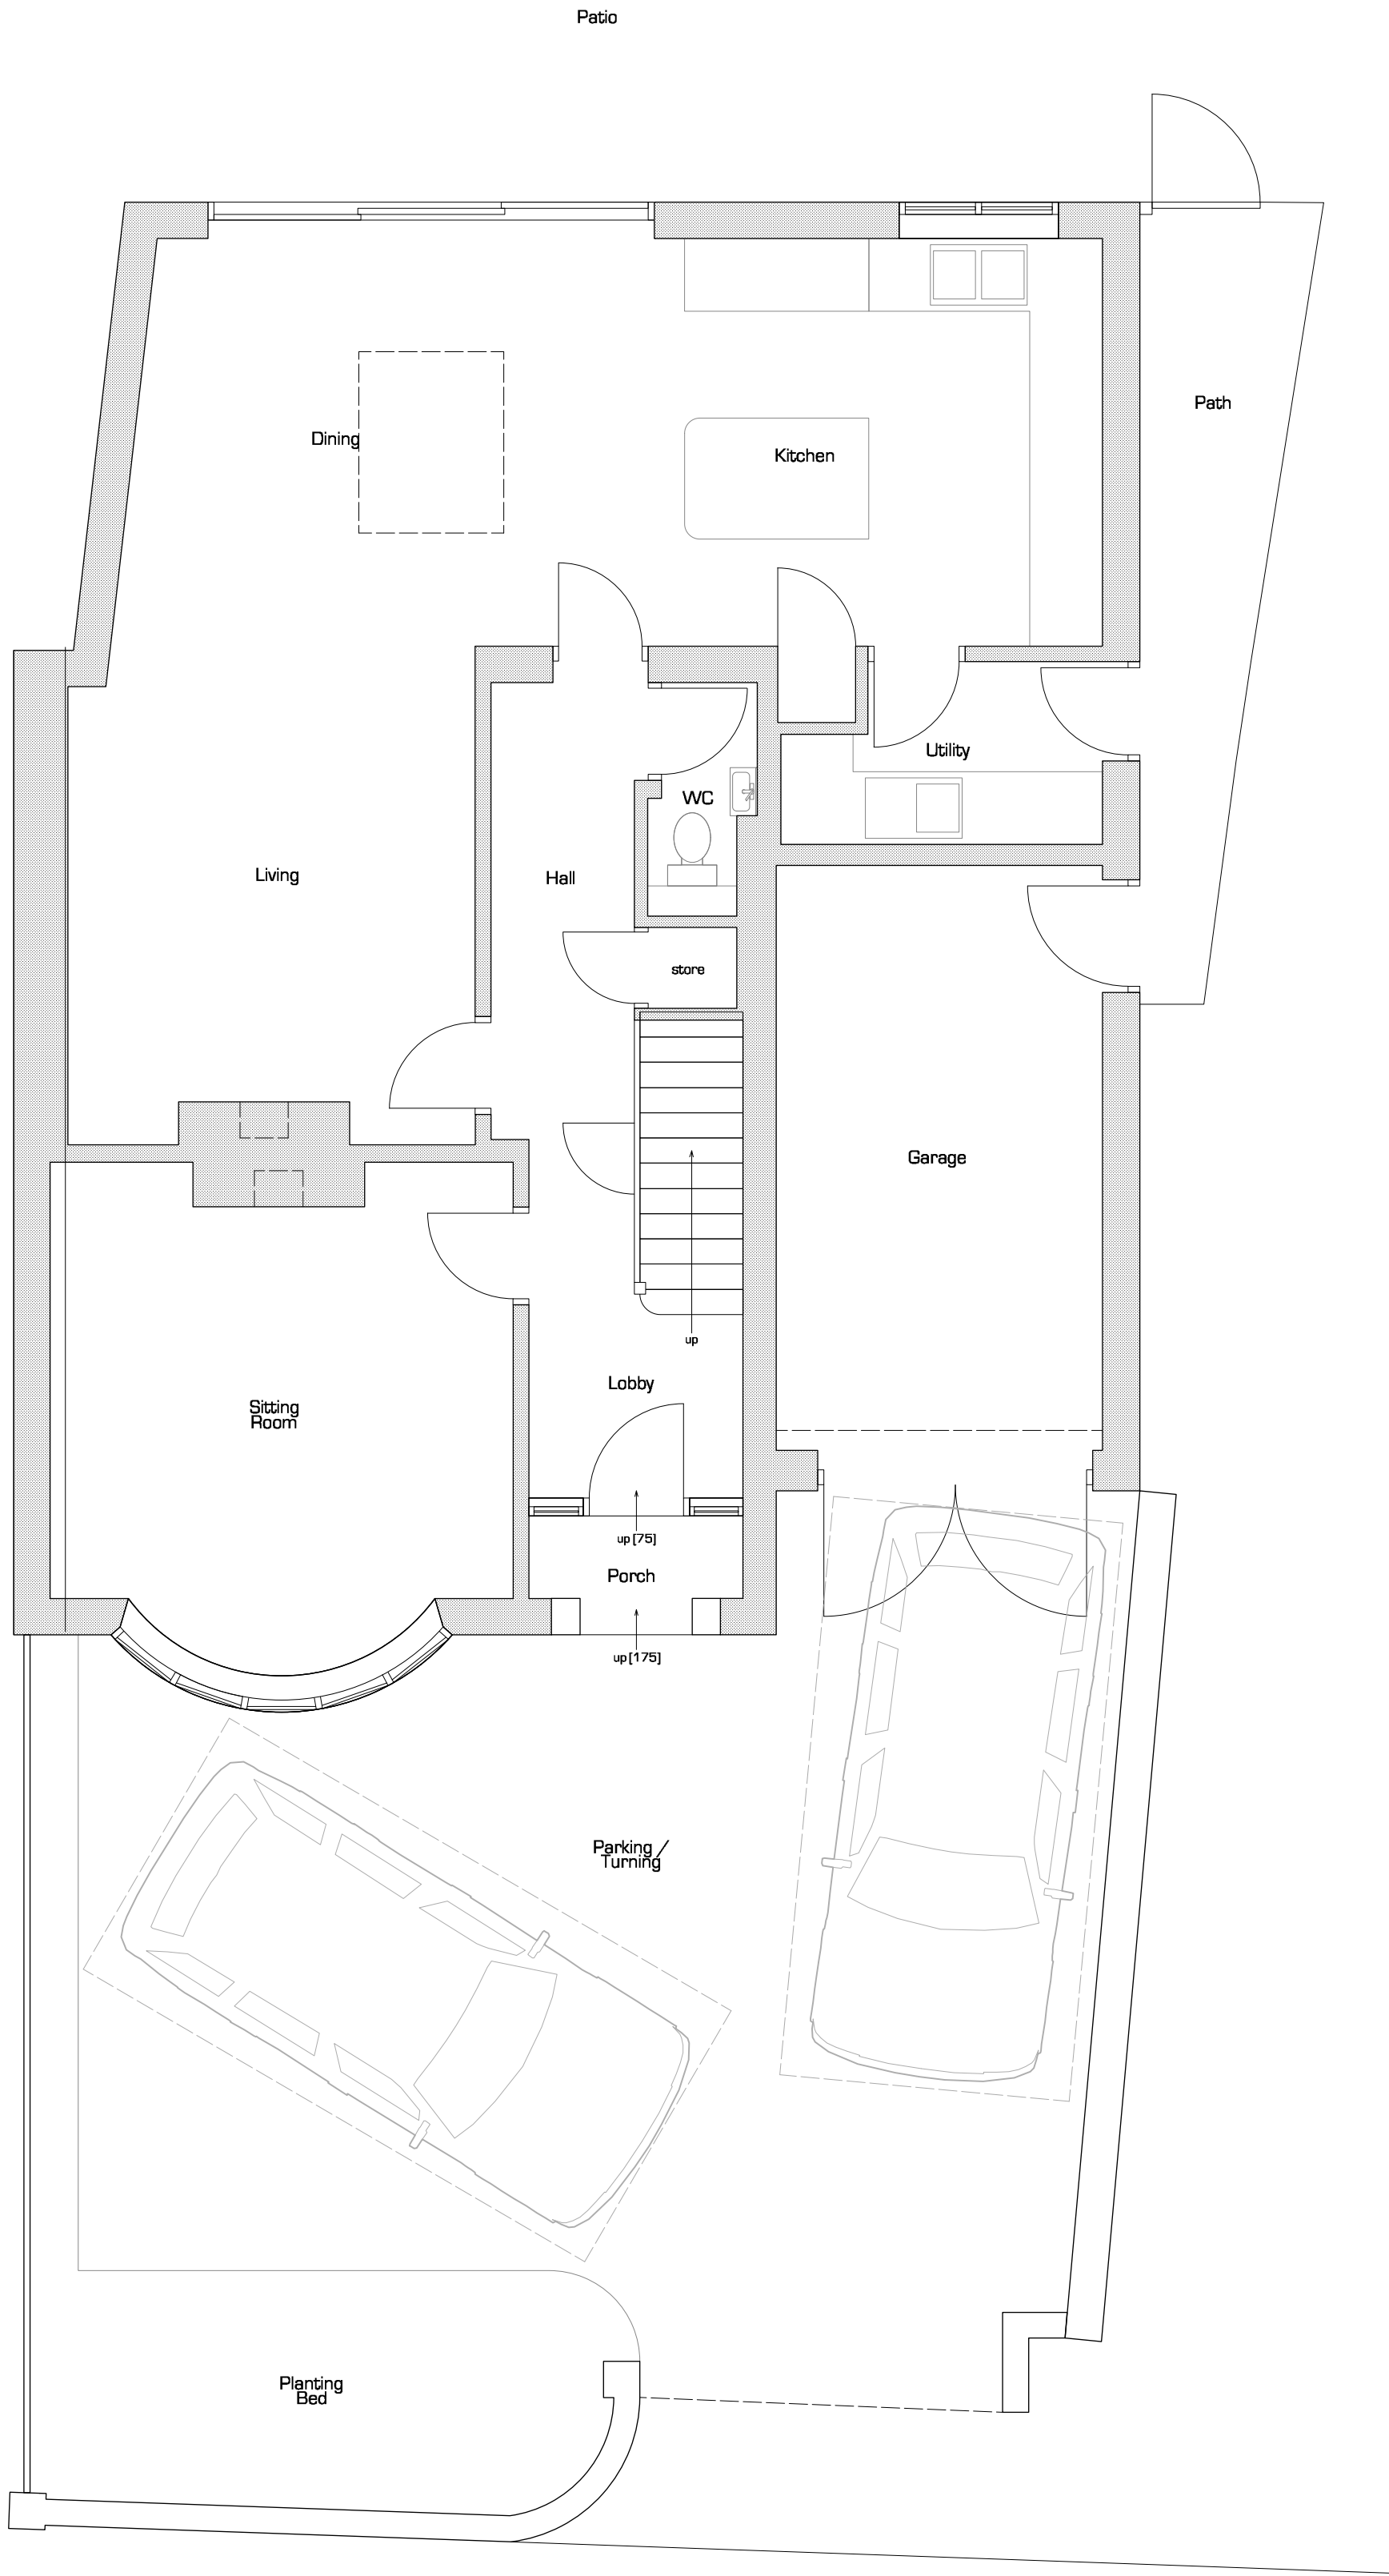


Ground Floor Plan (Scale 1:50 @ A1):

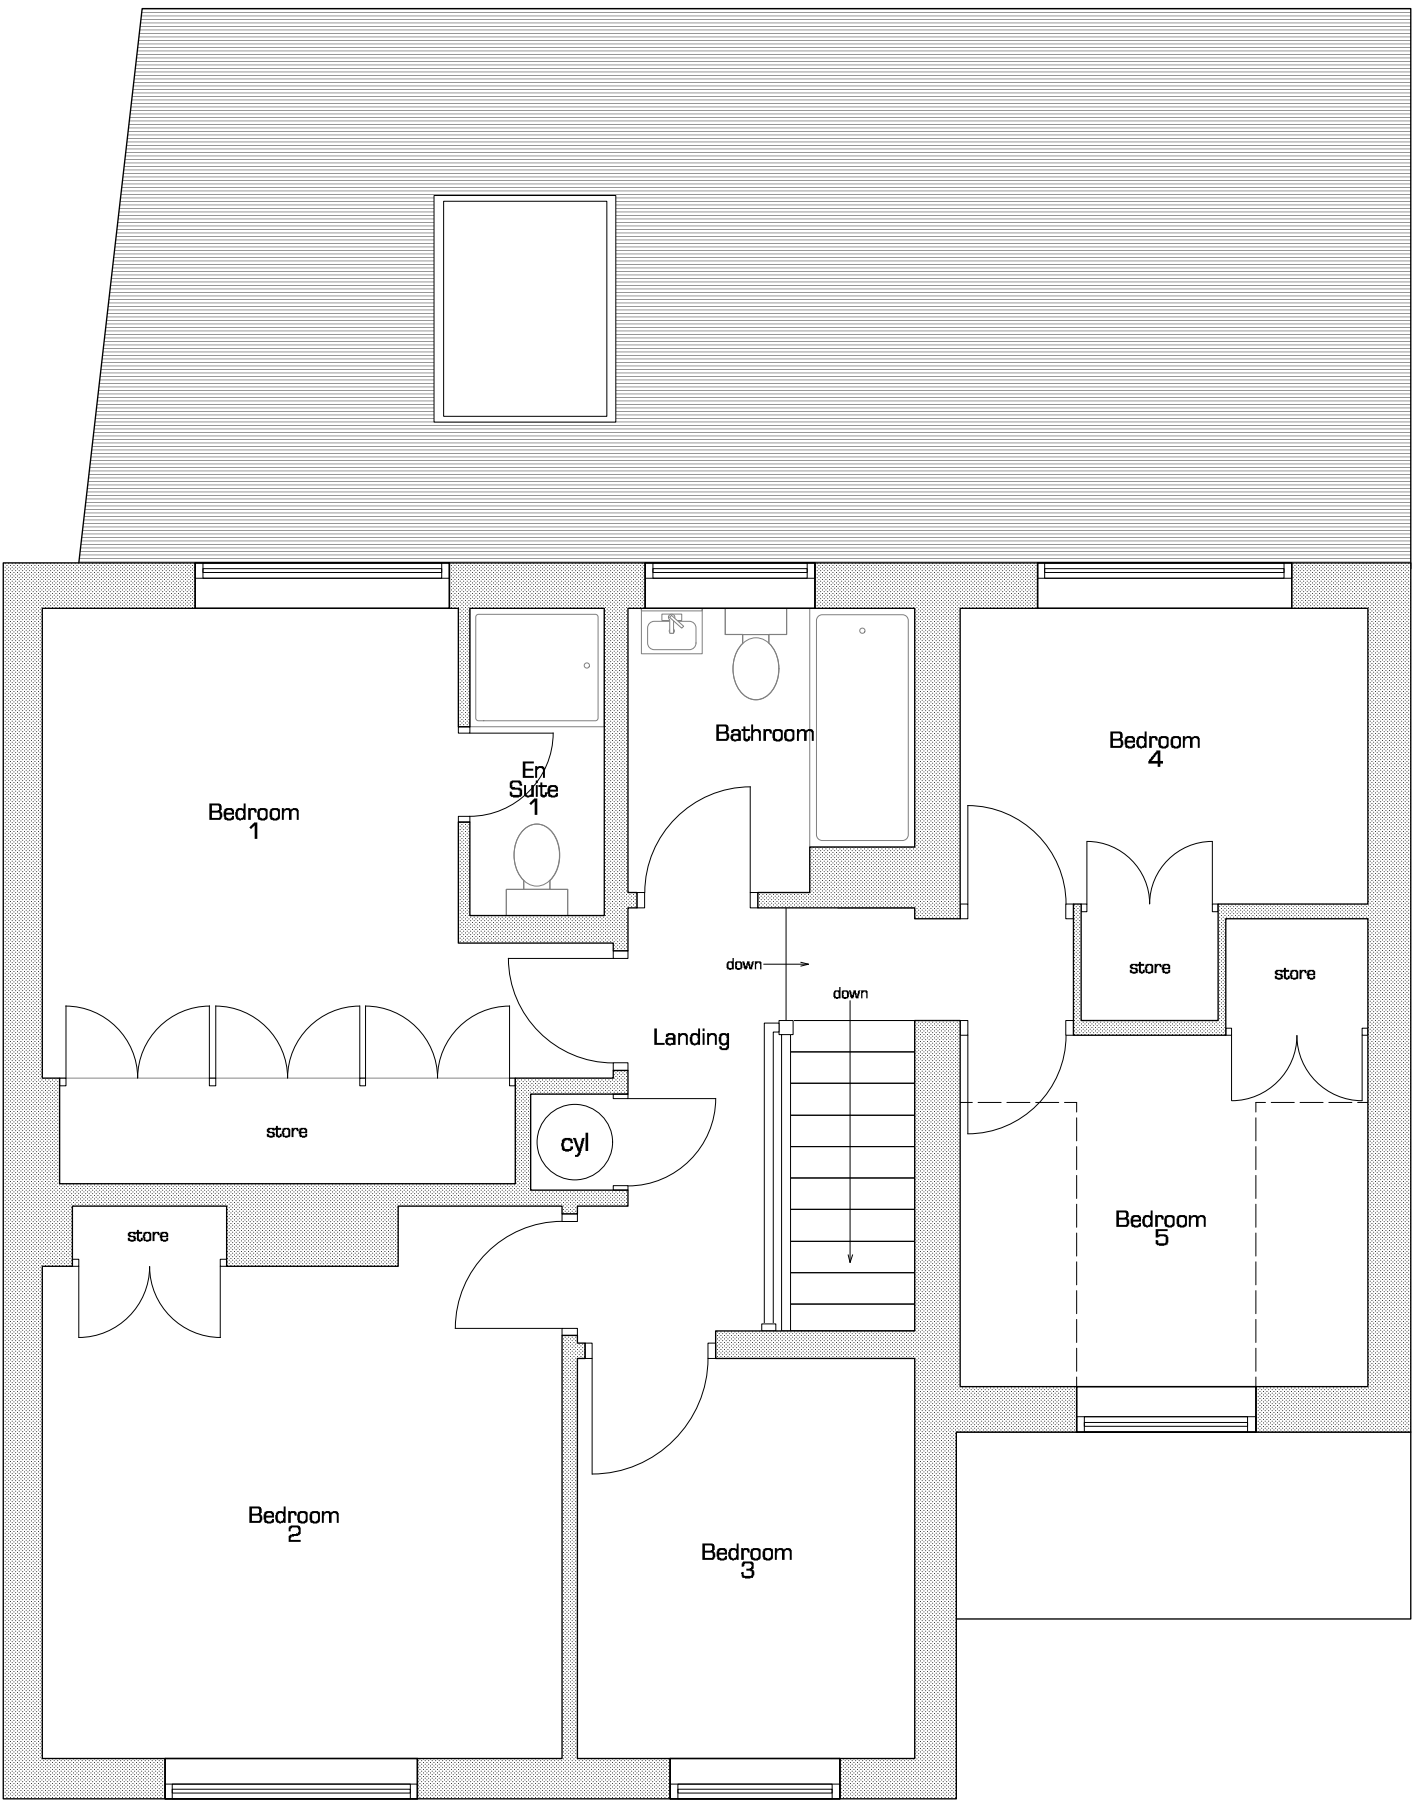

First Floor Plan (Scale 1:50 @ A1):

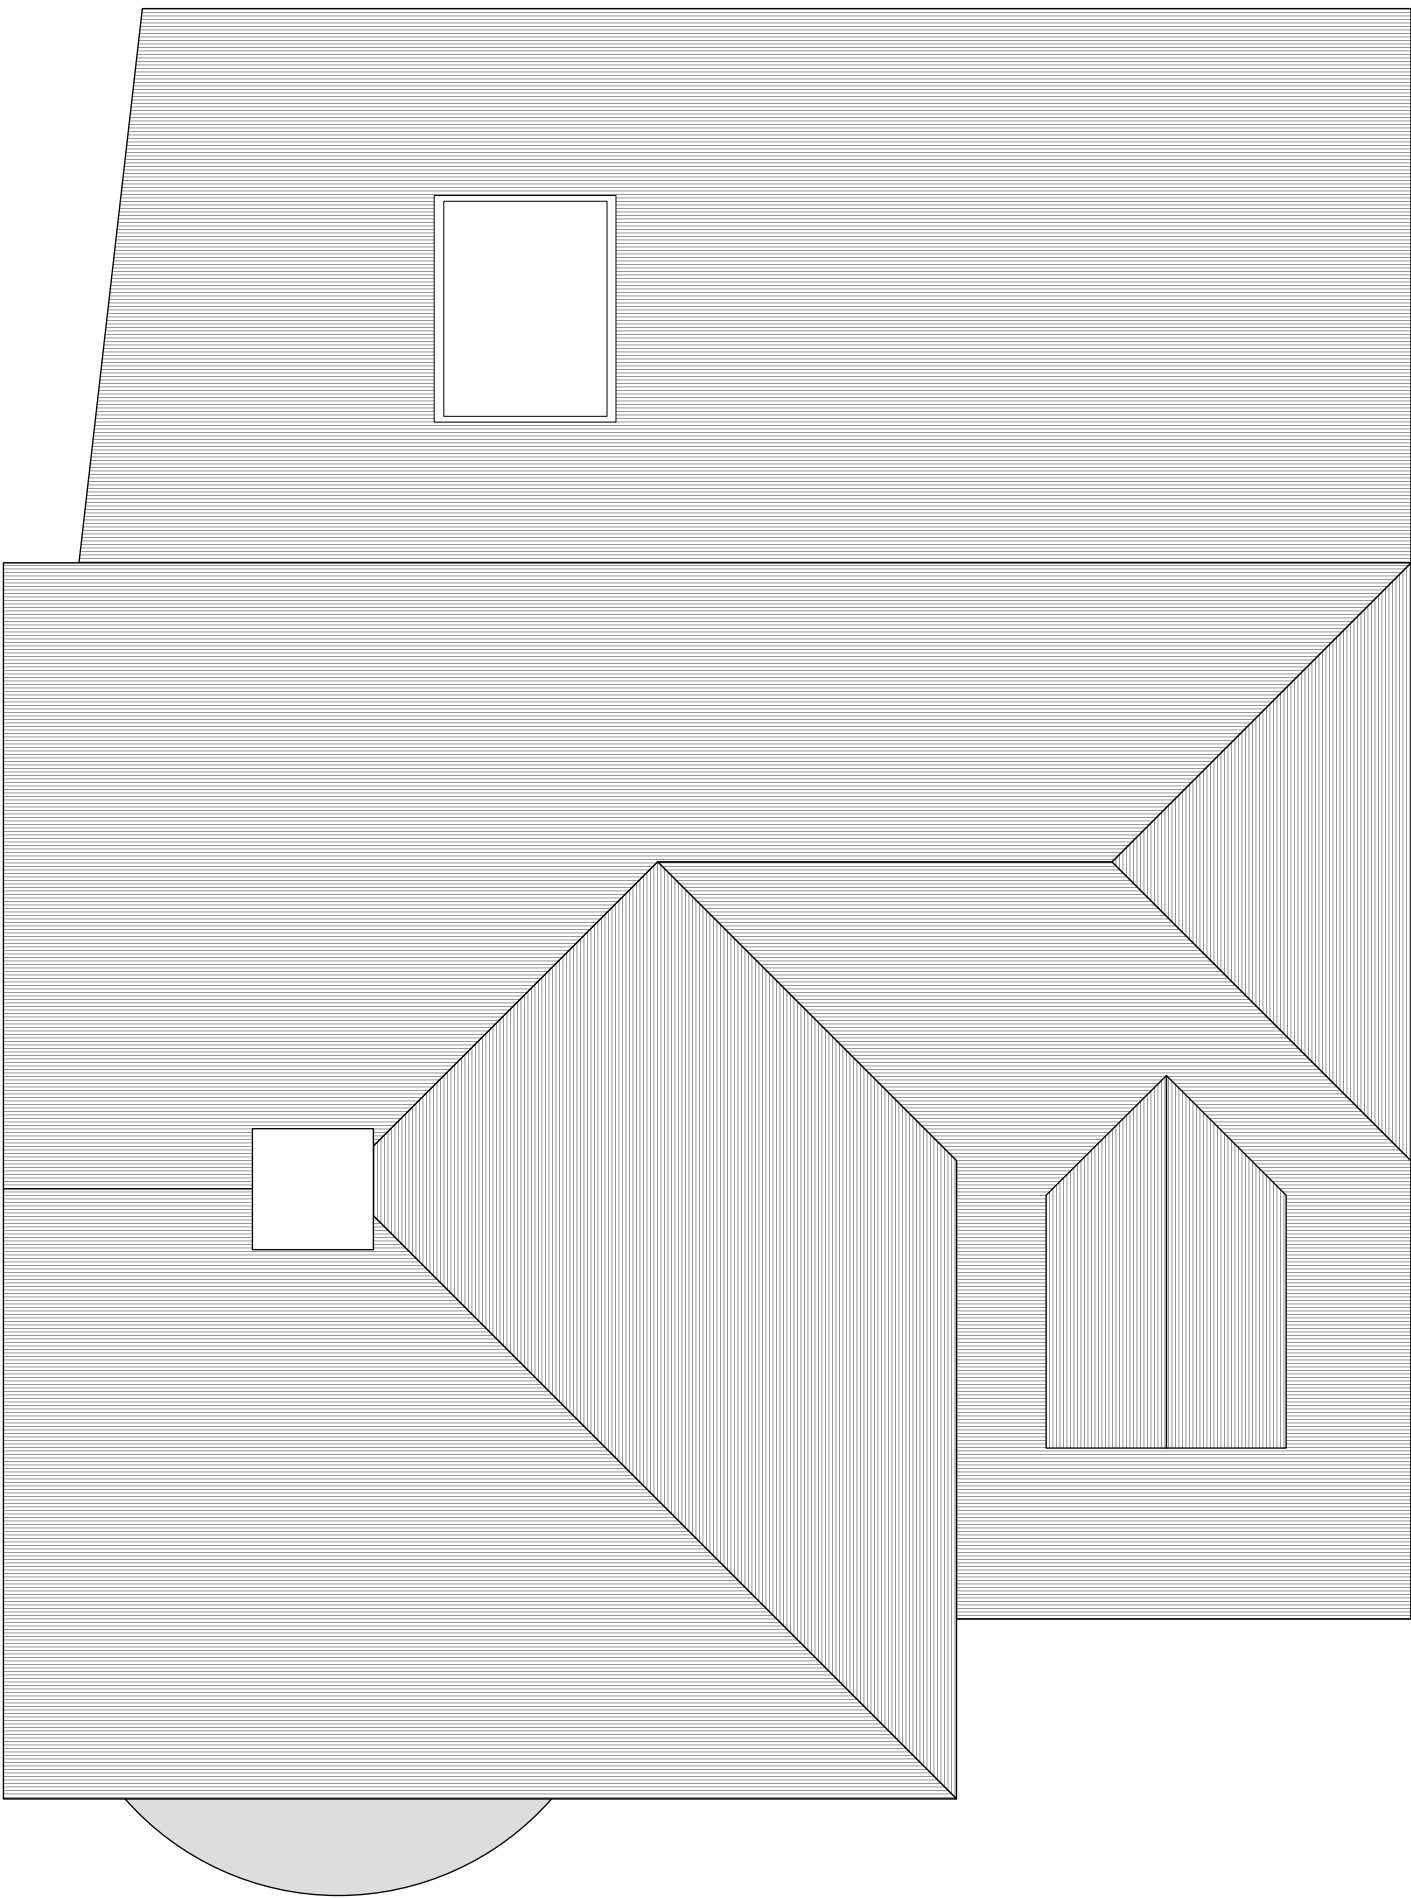

Roof Plan (Scale 1:50 @ A1):

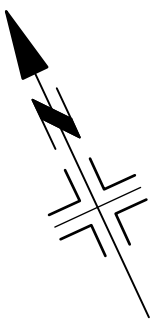

Scale 1:50 @ A1

KEY:

- existing building fabric
- proposed building fabric

 JAMESON KEMPSEY ARCHITECTURAL SOLUTIONS			
T: 07894 283158 E: jamesonkempsey@gmail.com W: www.jamesonkempsey.co.uk			
CLIENT:	Mr & Mrs A Smith	SCALE:	As shown
JOB:	16 Middle Street, Harnham, Salisbury, Wiltshire, SP2 8LL	DATE:	04/25
DWG:	Existing Plans	DRAWN BY:	EJ
		DWG N°:	1131/02A