



Site Plan:

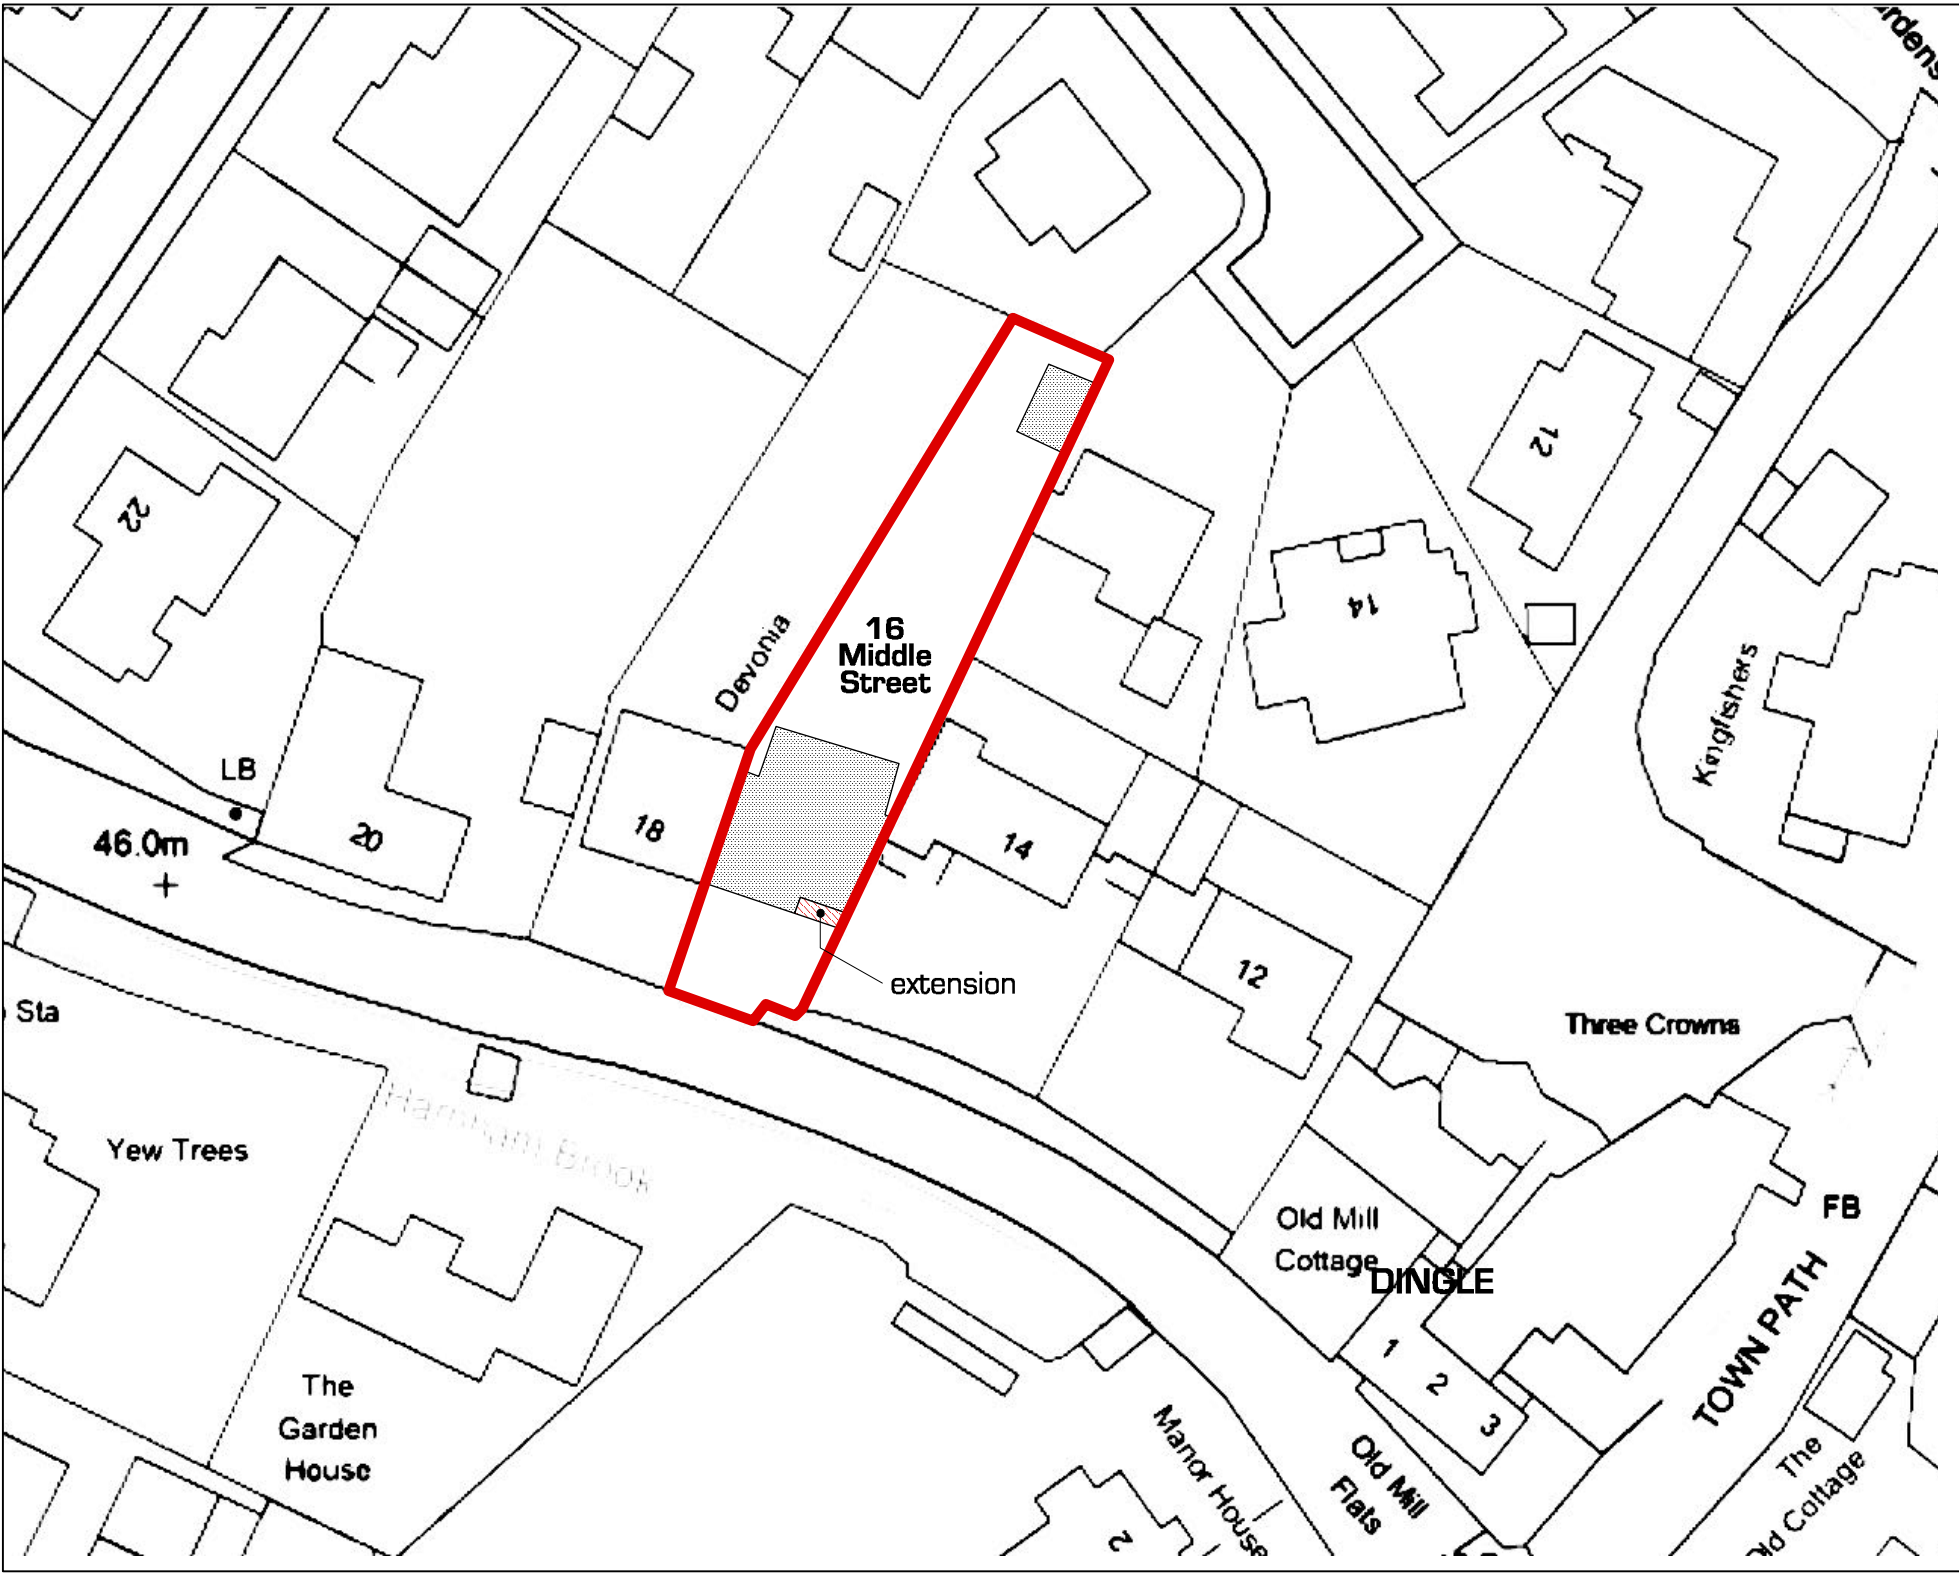

Location Map:

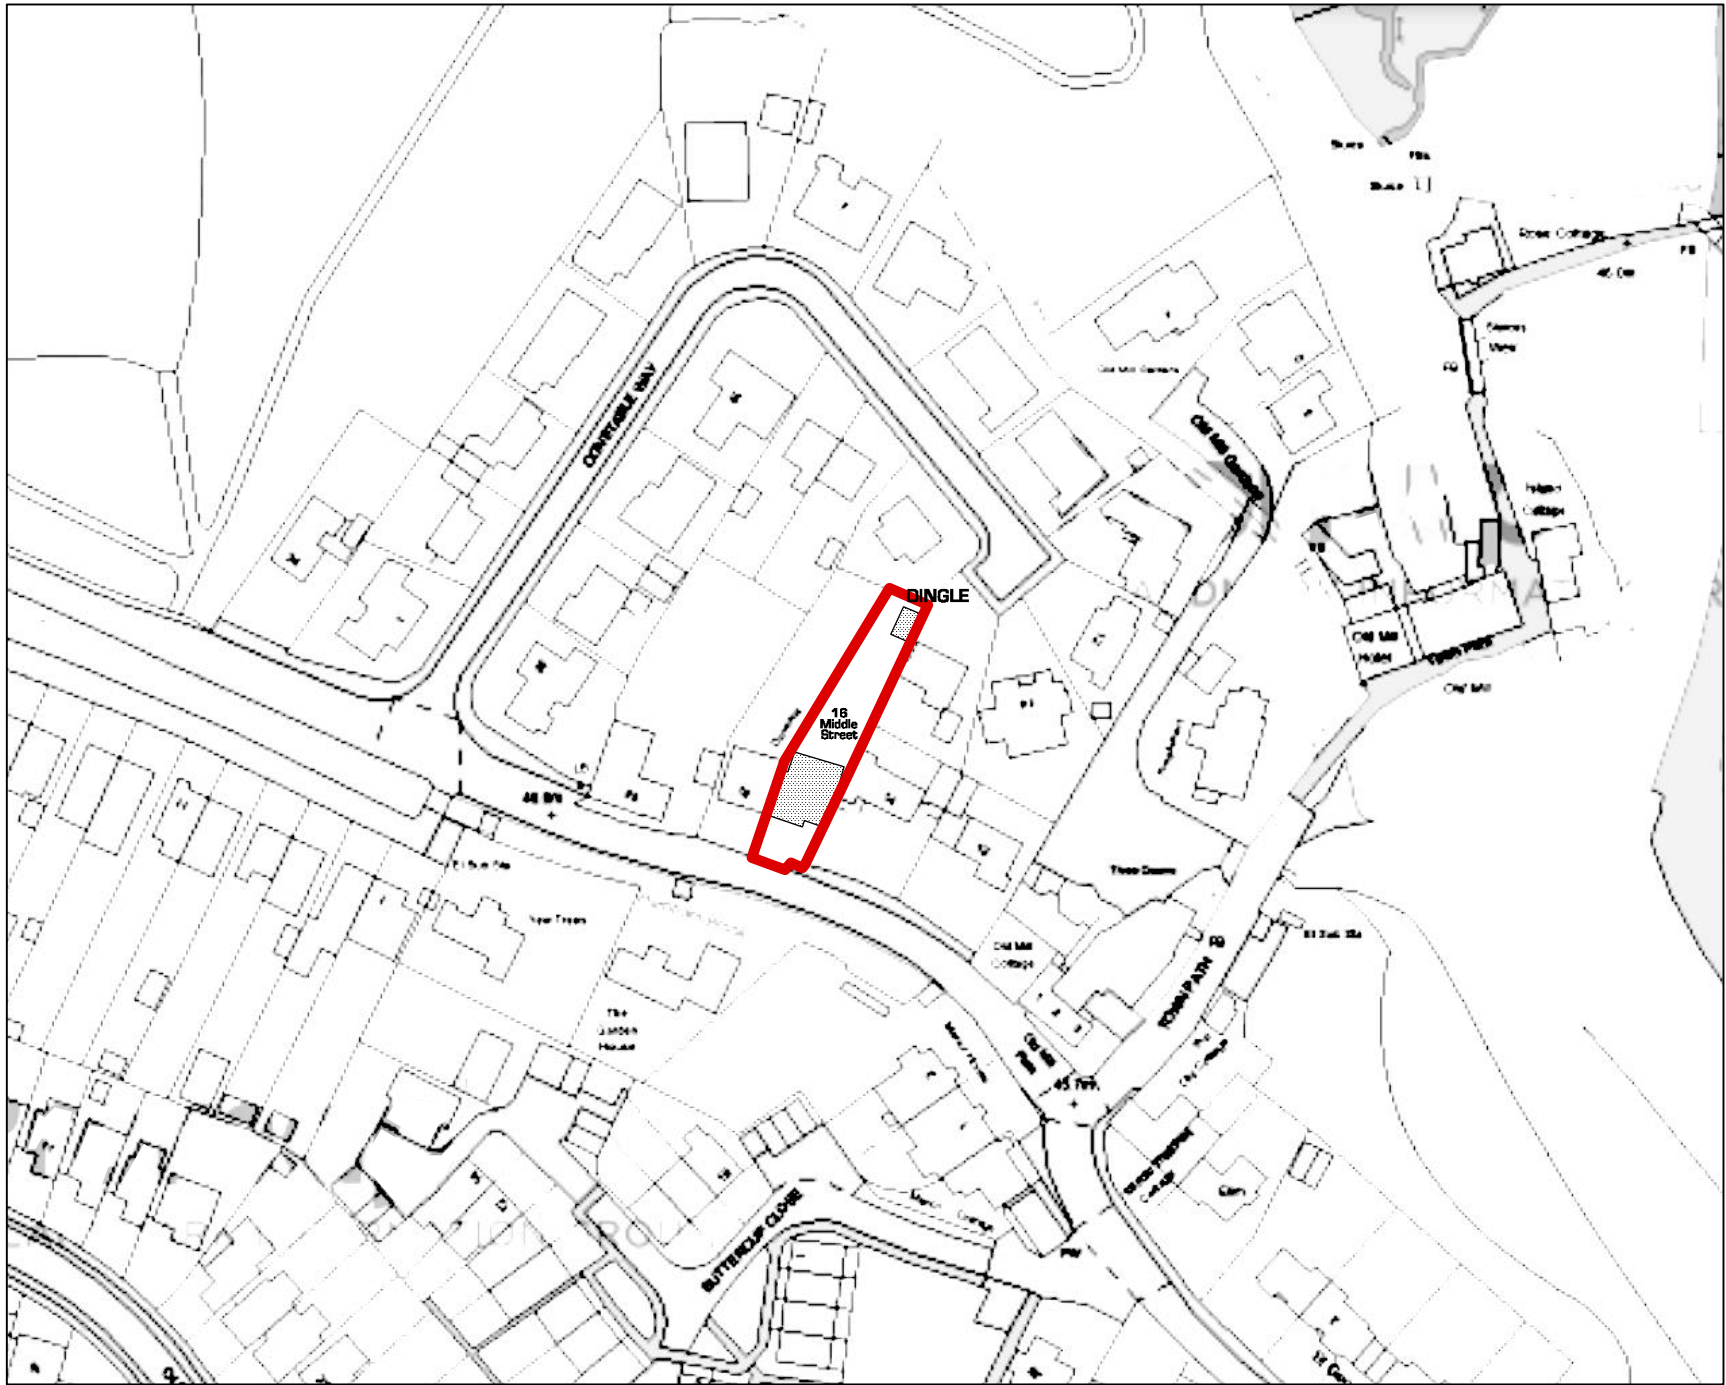

KEY:

- = existing building fabric
- = proposed building fabric
- = proposed demolitions



JAMESON KEMPSEY
ARCHITECTURAL SOLUTIONS
T: 07984 283159 | E: jamesonkempsey@gmail.com | W: www.jamesonkempsey.co.uk



CLIENT:	Mr & Mrs A Smith	SCALE:	As shown
JOB:	16 Middle Street, Harnham, Salisbury, Wiltshire, SP2 8LL	DATE:	04/25
DWG:	Site Plan & Location Map	DRAWN BY:	EJ
		DWG N°:	1131/01