




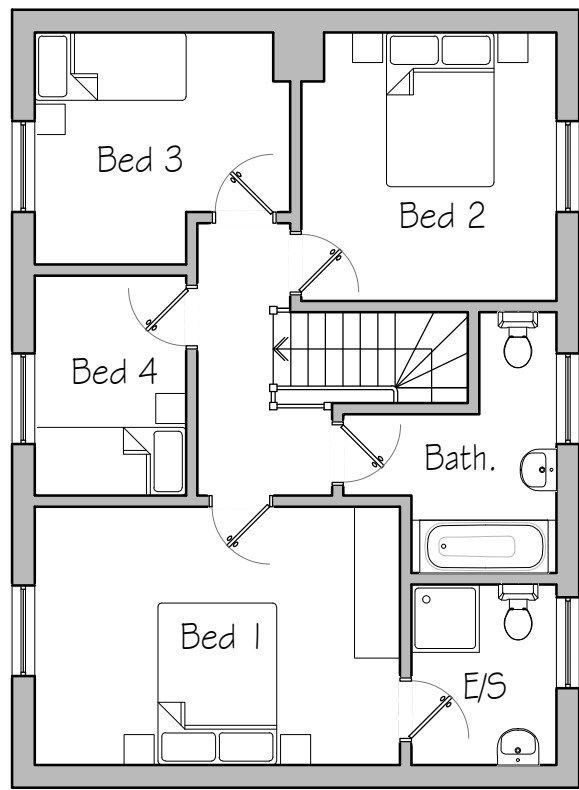


FIRST FLOOR PLAN
1:100

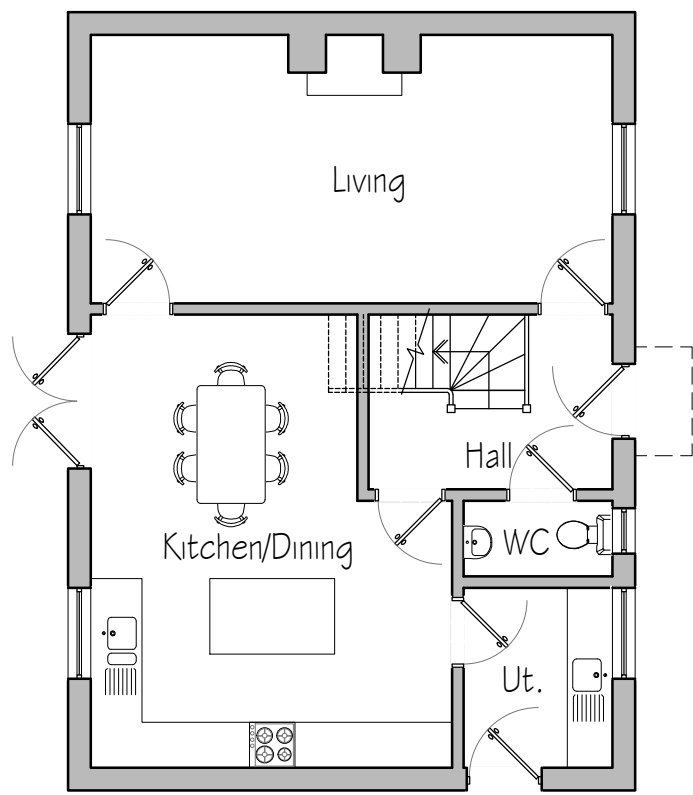


GROUND FLOOR PLAN
1:100

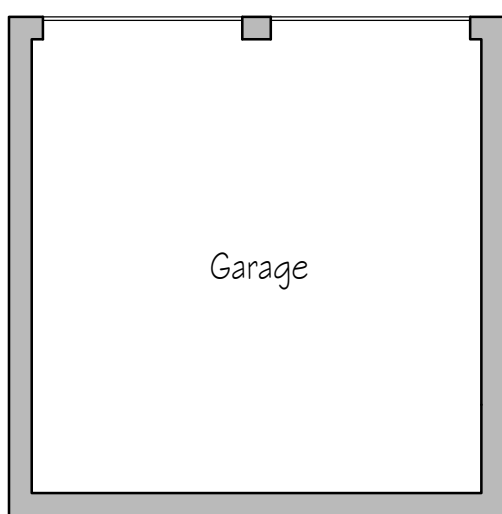

GARAGE PLAN
1:100

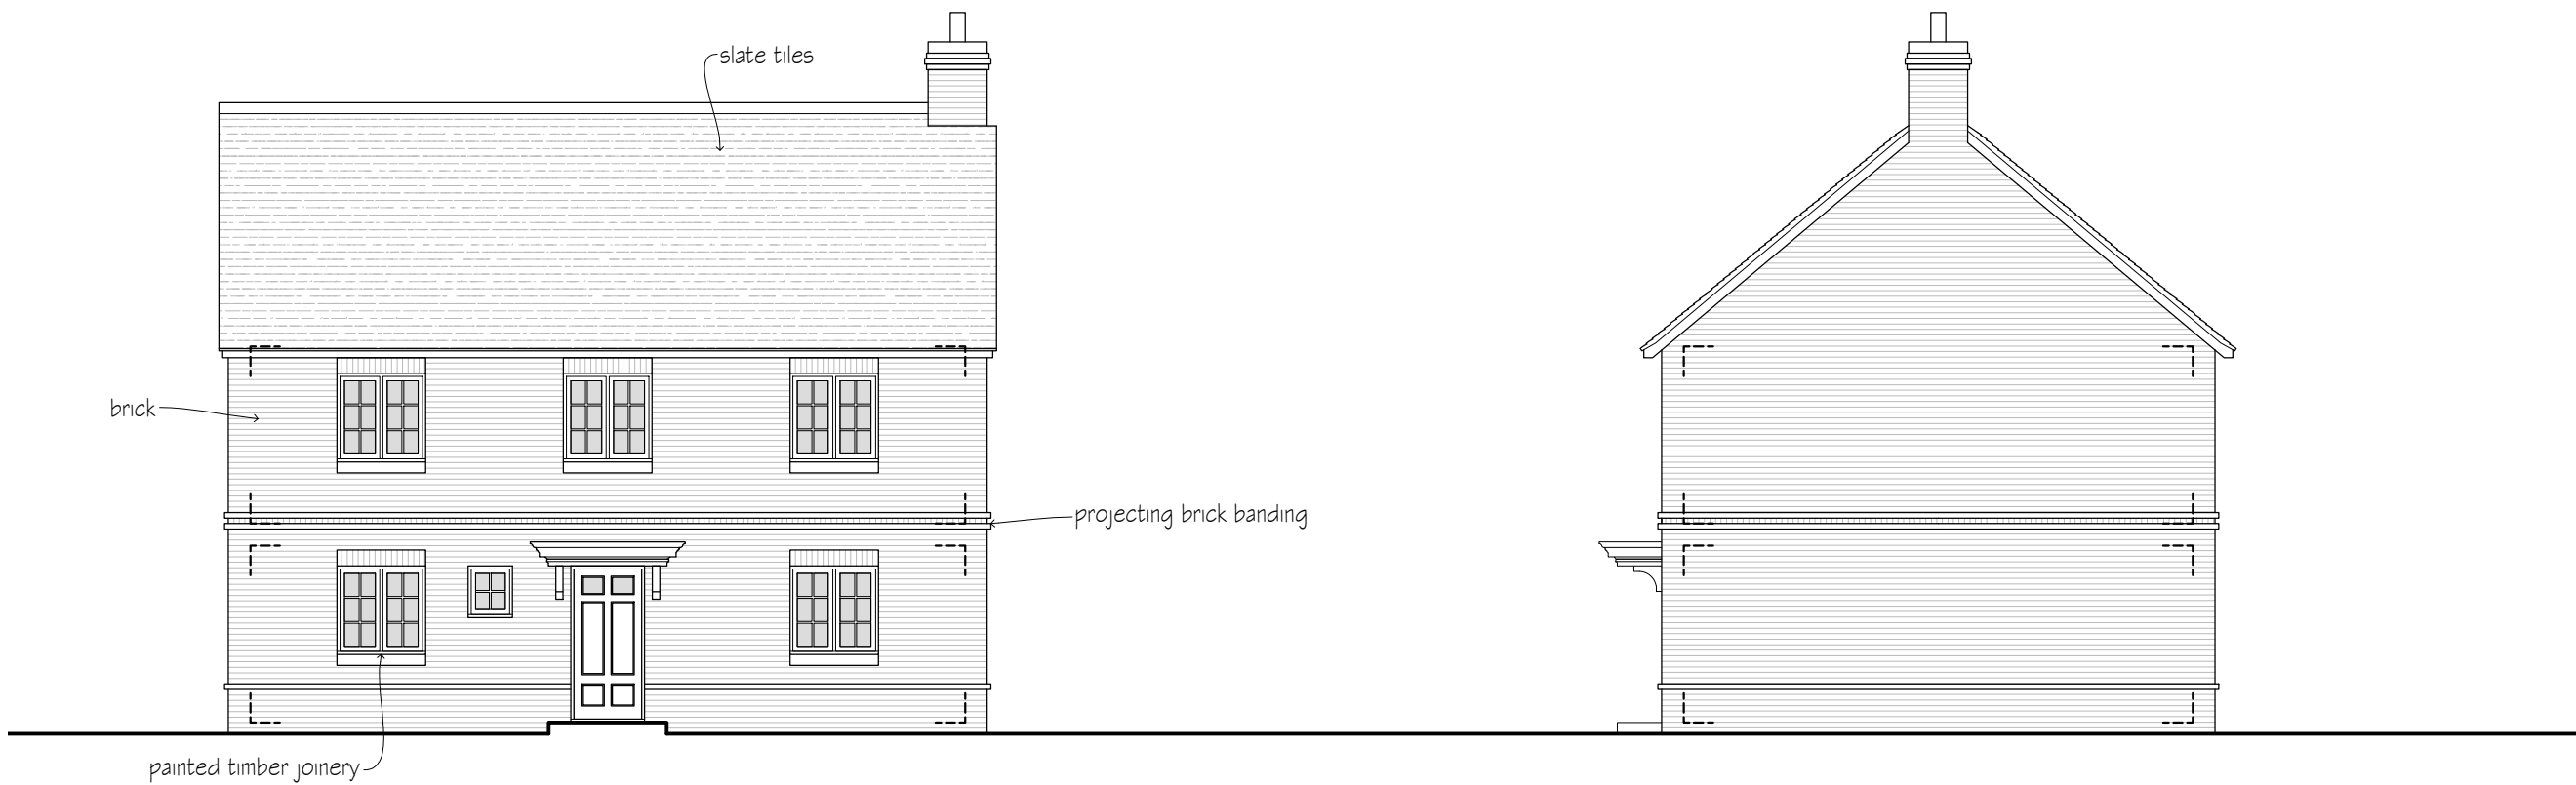

NE ELEVATION
1:100

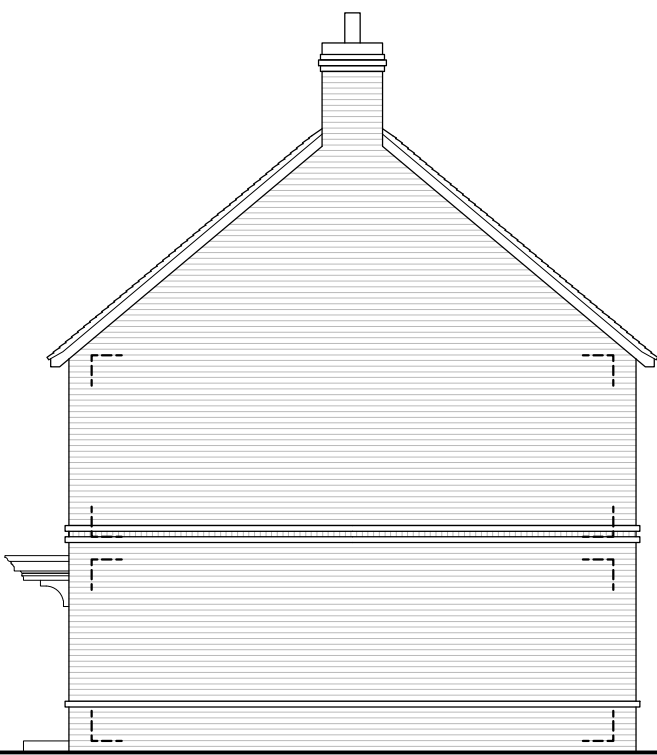

NW ELEVATION
1:100



SE ELEVATION
1:100




SW ELEVATION
1:100



NW ELEVATION
1:100

SIDE ELEVATION
1:100

SE ELEVATION
1:100

 

revisions	initial	date
-----------	---------	------

Contractors, Sub Contractors and Suppliers are to check all relevant dimensions and levels of site and buildings before commencing any shop drawings or building work.


This drawing is copyright and may not be reproduced in any part of form without the written consent of Fowler Architecture and Planning

project
SWAN ORCHARD
Pewsey, Wiltshire

Plot 2

scale	drawn by	date
1:100 @A1	BL	Oct 2025

231214-04	
drawing no	rev

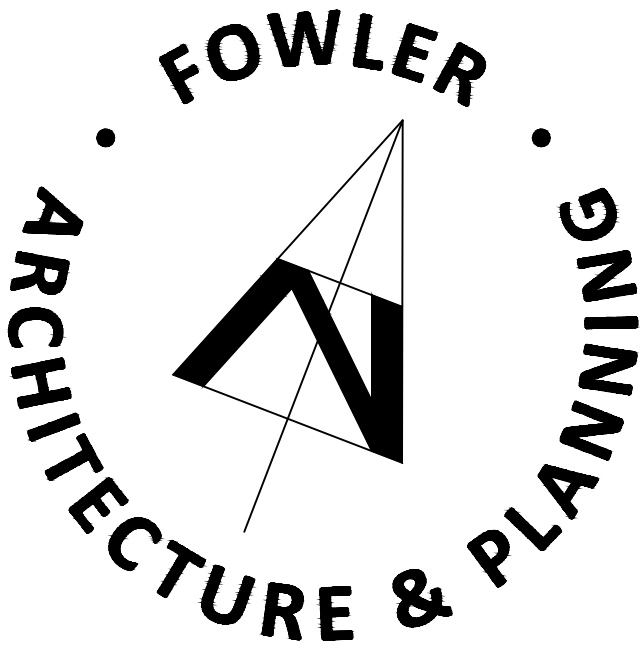

39 High Street
Pewsey
Wiltshire
SN9 5AF

tel (01672) 569444
fax (01672) 569488
enquiries@faap.co.uk