



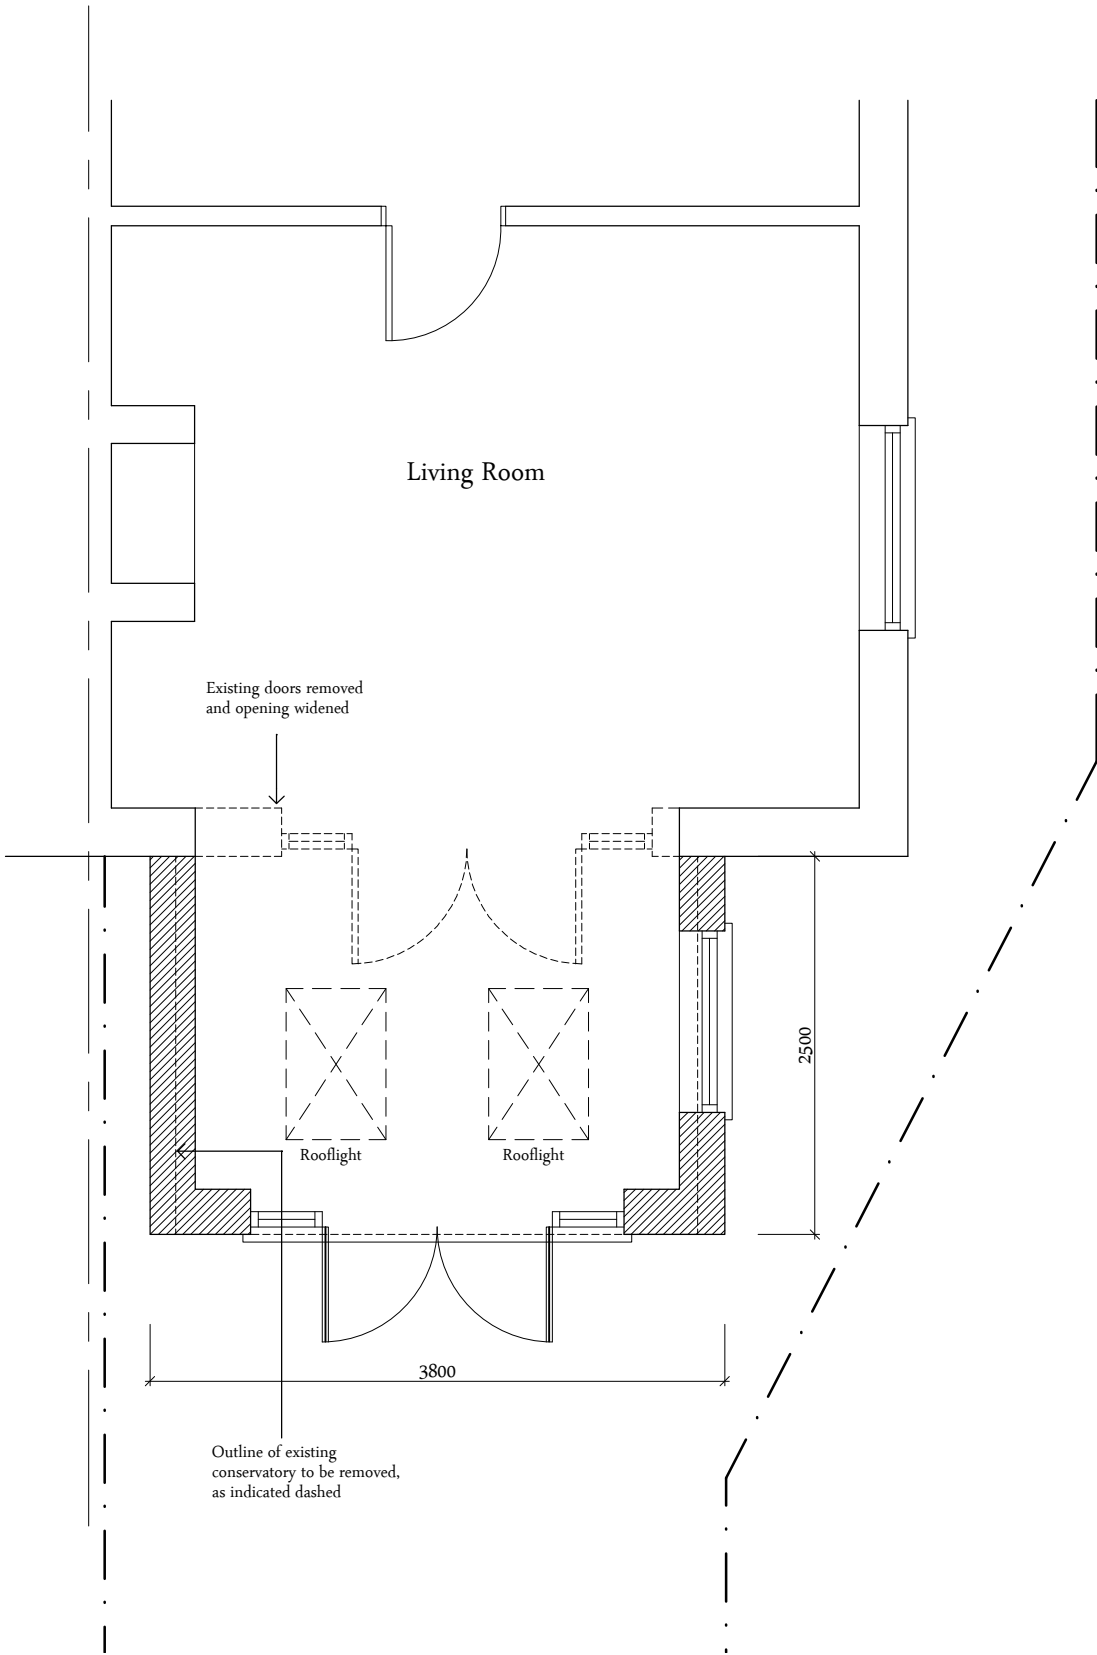

Legend


- Existing Walls
- Proposed walls/block up existing openings, as indicated
- Remove existing wall/door/window as indicated
- Proposed door

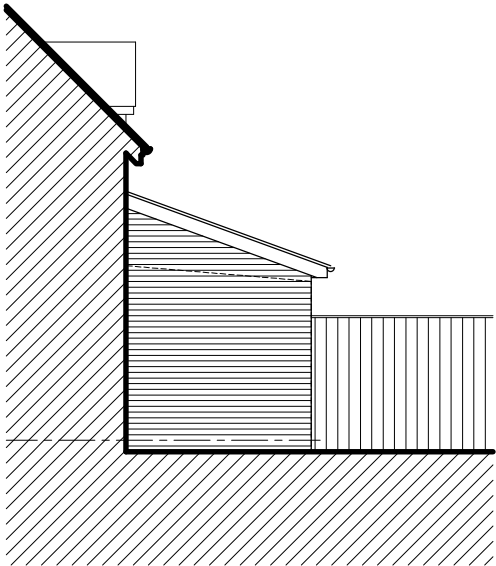

South Elevation



East Elevation

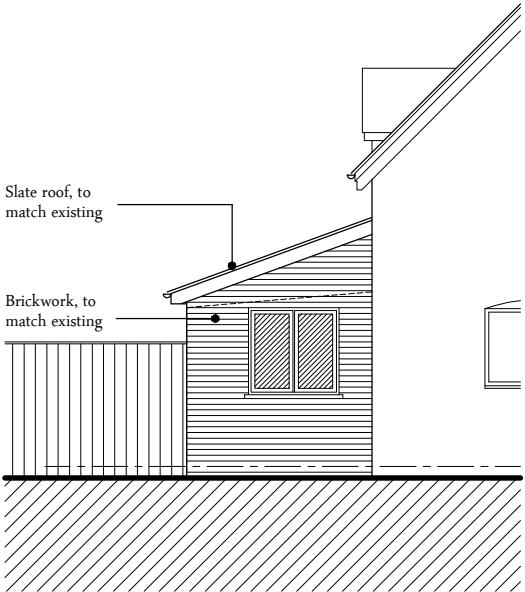

North Elevation

NOTES:

- This drawing is copyright of Larkham Design Ltd and must not be used without their permission.
- This drawing has been produced to support a planning application and should not be used for any other purpose

Metres

0 0.5 1 1.5 2

Scale Bar (1:50 at A3)

Rev	Amendment	Date
A	South Elevation added	15/12/25

Field View Barn, Longhedge, Salisbury, Wilts. SP4 6RS

Tel: 01722 322193 info@larkhamdesign.co.uk

www.larkhamdesign.co.uk

Client & Project Address:

Mr S Lloyd & Ms L Atkinson

Beech Cottage,
The Flood,
Winterslow, Wilts.
SP5 1QT

Project Description:

Proposed Single Storey
Rear Extension

Drawing Title:

Proposed Plan &
Elevations

Scale:

1:50 & 1:100 at A3

Drawing Ref:	Rev:
1023/Pr/01	A