


Existing Static Caravan Floor Plan

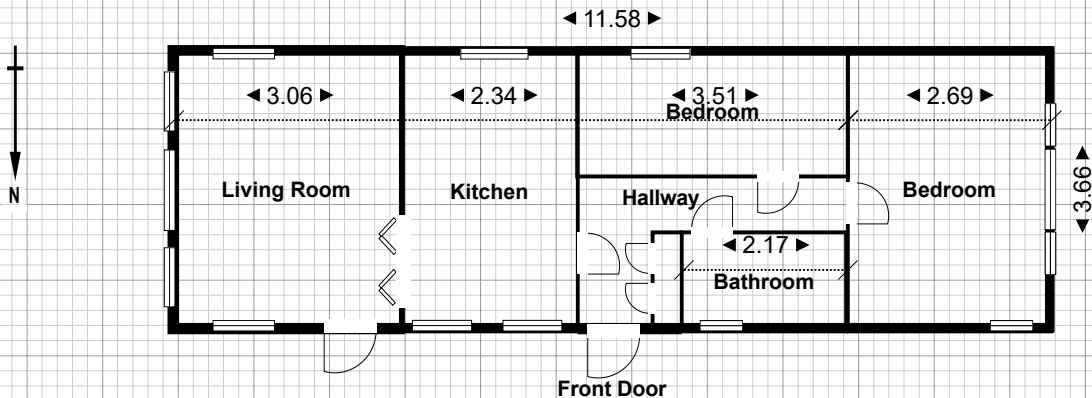

Scale 1:100 Paper Size A4 Landscape

0M 5M

Site:	Existing Static Caravan Floor Plan	Drawing:	000002	Project:	00001	Drawn:	Oscar Vaughan	Notes:	Outmarsh Farm, Semington, Wiltshire, SN139PD
Title:	Planning Permission for Outmarsh Farm	Scale:	1:100	Date:	03/12/2025	Rev:	A		