


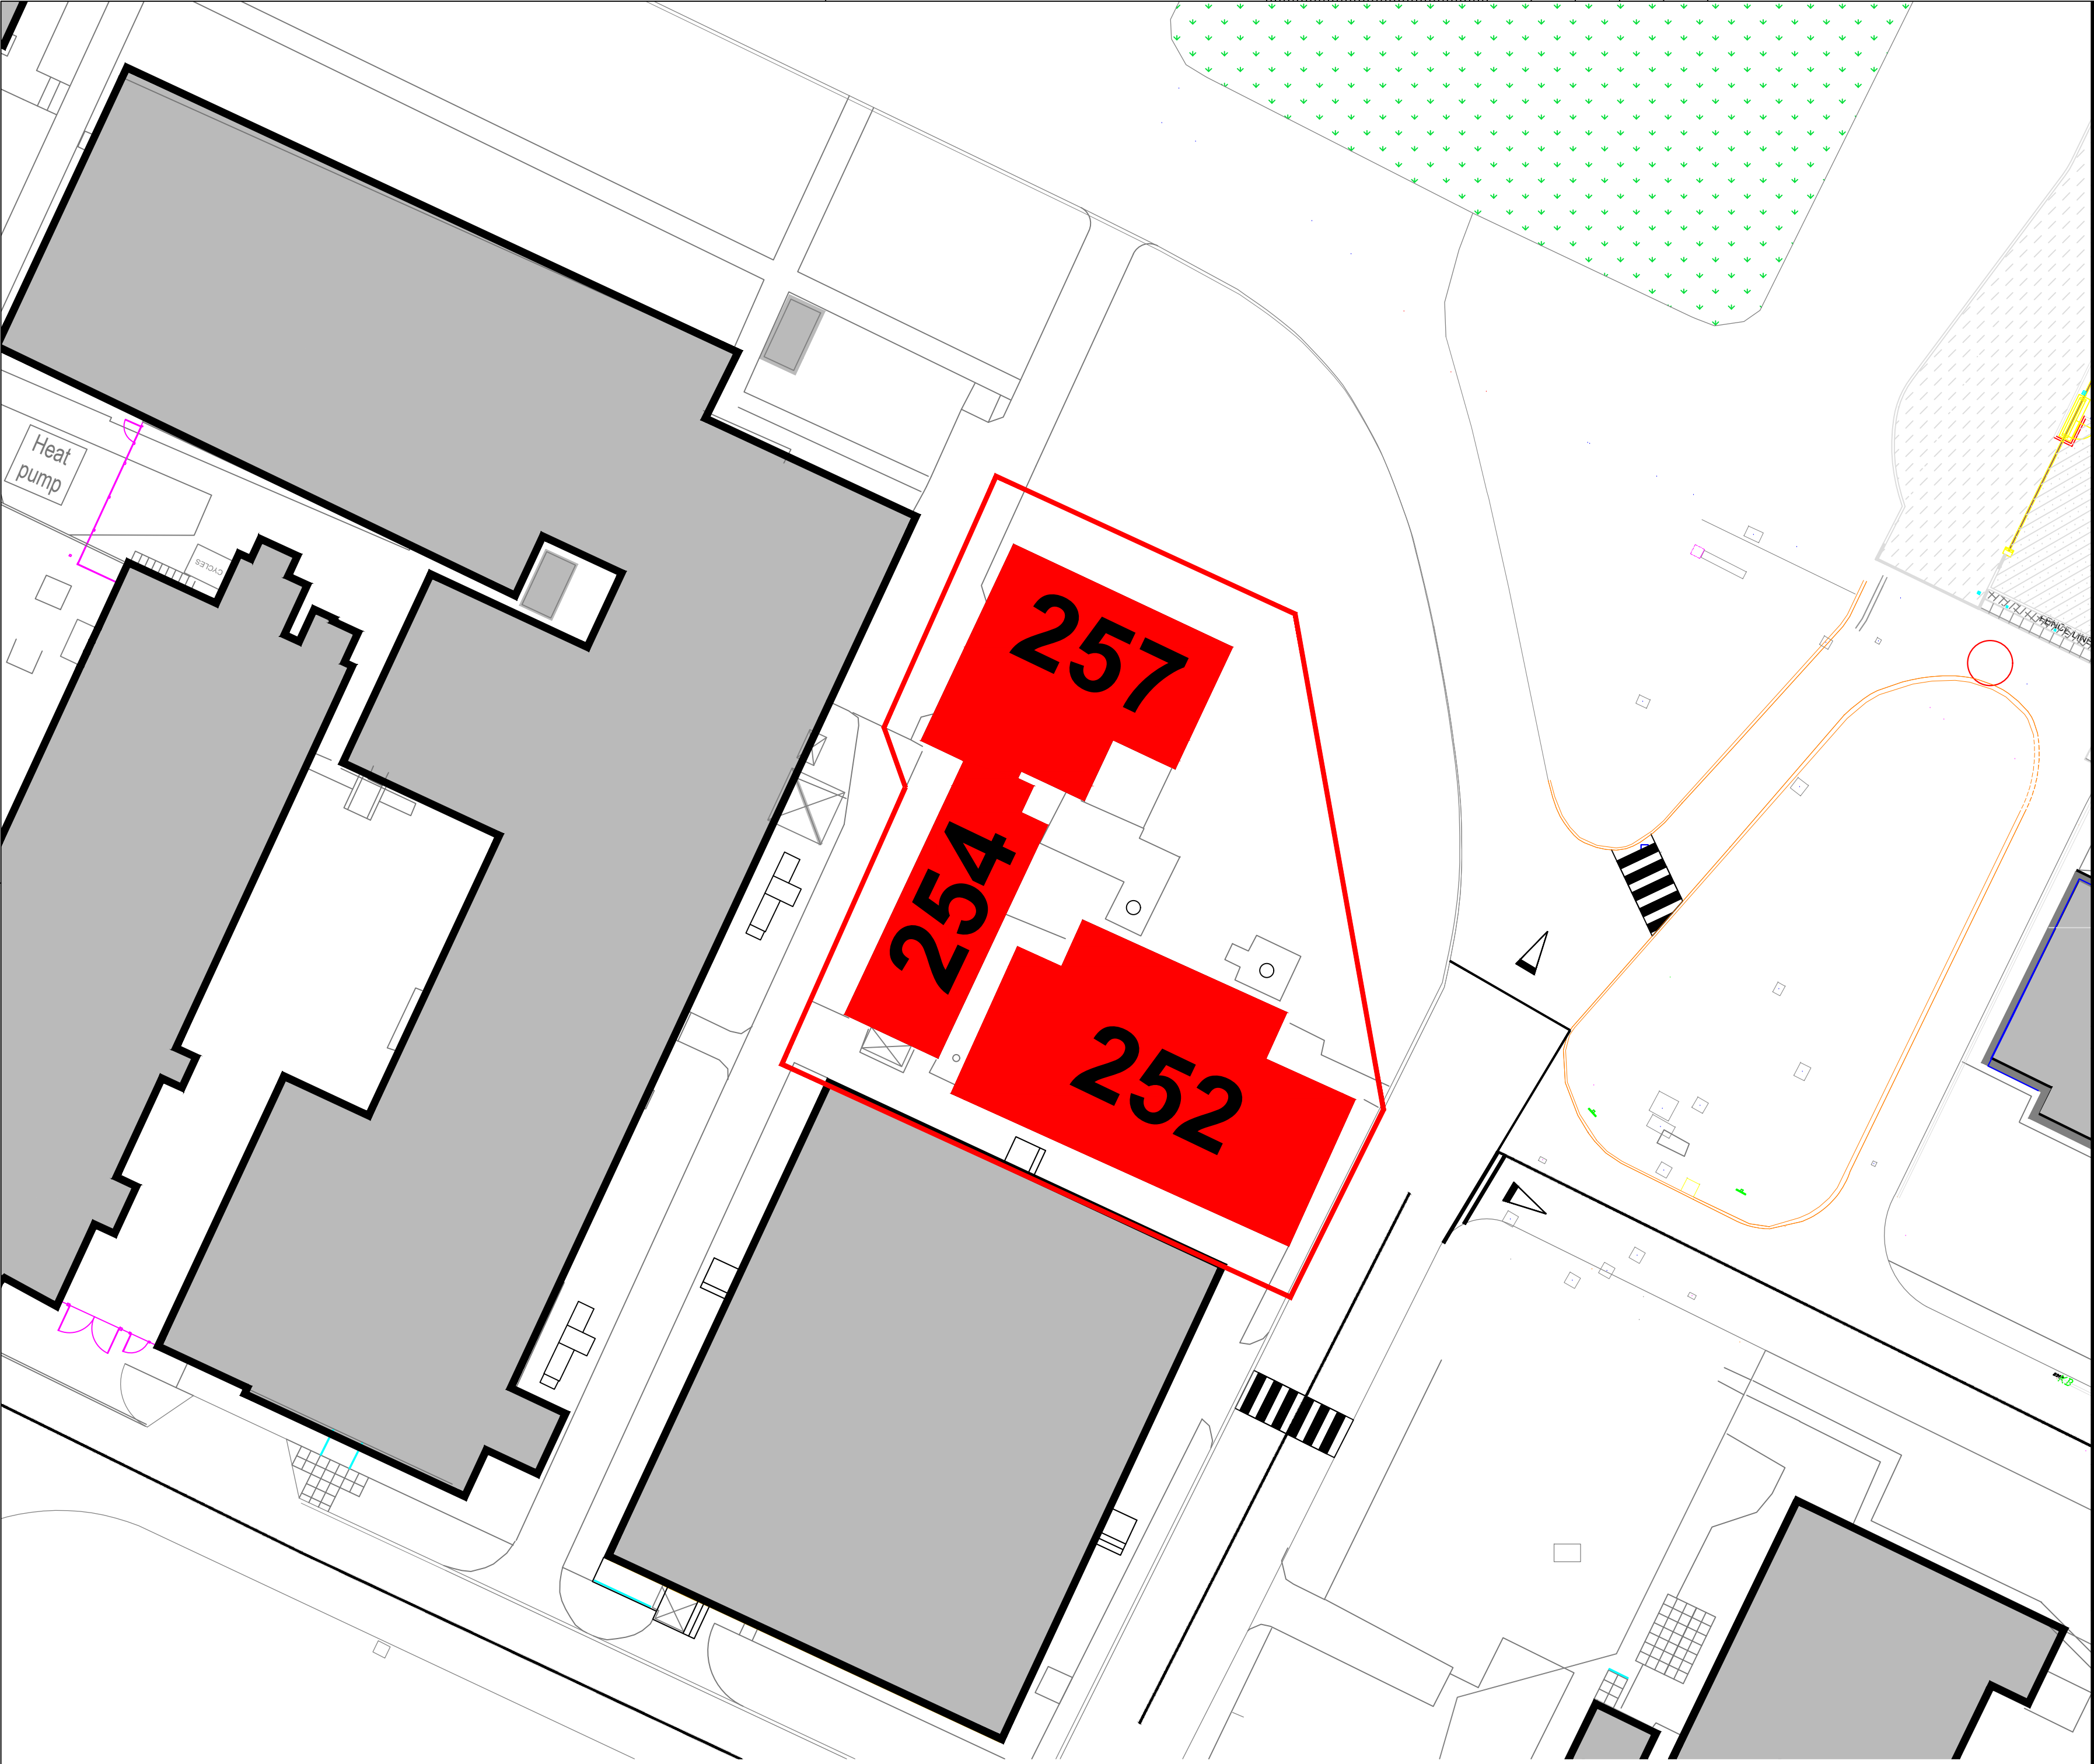

- Notes:
- Do not reproduce this document. All records are available from the CAD Drawing Office.
 - Do not scale from this drawing. All dimensions are approximate and should be checked on site.
 - Any additional detail or amendments required to this drawing should be marked up and handed to the CAD Drawing Office for updating.
 - Any discrepancies identified on this drawing should be reported to the CAD Drawing Office at the earliest opportunity.

R02	Area outline altered to red colour & made continuous.	SH		12.12.25
R01	Drawing added to Record Database	SH		26.11.25
Rev.	Description	Rev. By	Ch'd By	Rev. Date

UK OFFICIAL DOCUMENT

THE STATUS OF THIS DOCUMENT HAS BEEN DESIGNATED 'UK OFFICIAL' AND ISSUE TO EXTERNAL SOURCES IS PERMITTED

Security Classification

UK OFFICIAL

Date Drawn	26-11-2025	Sheet Size	CAD Generated Graphics
Drawn By	SH	594x420mm. Landscape	Autodesk
Checked By		A2	Scale
Approved By			1:250
Status Code	Status Description		

Project Title / Facility Name	
Part Site Plan	
Drawing Title	
Old Gas Works	
Drawing No.	Revision
252-PTN-XX-XX-D-F-1202	R02