

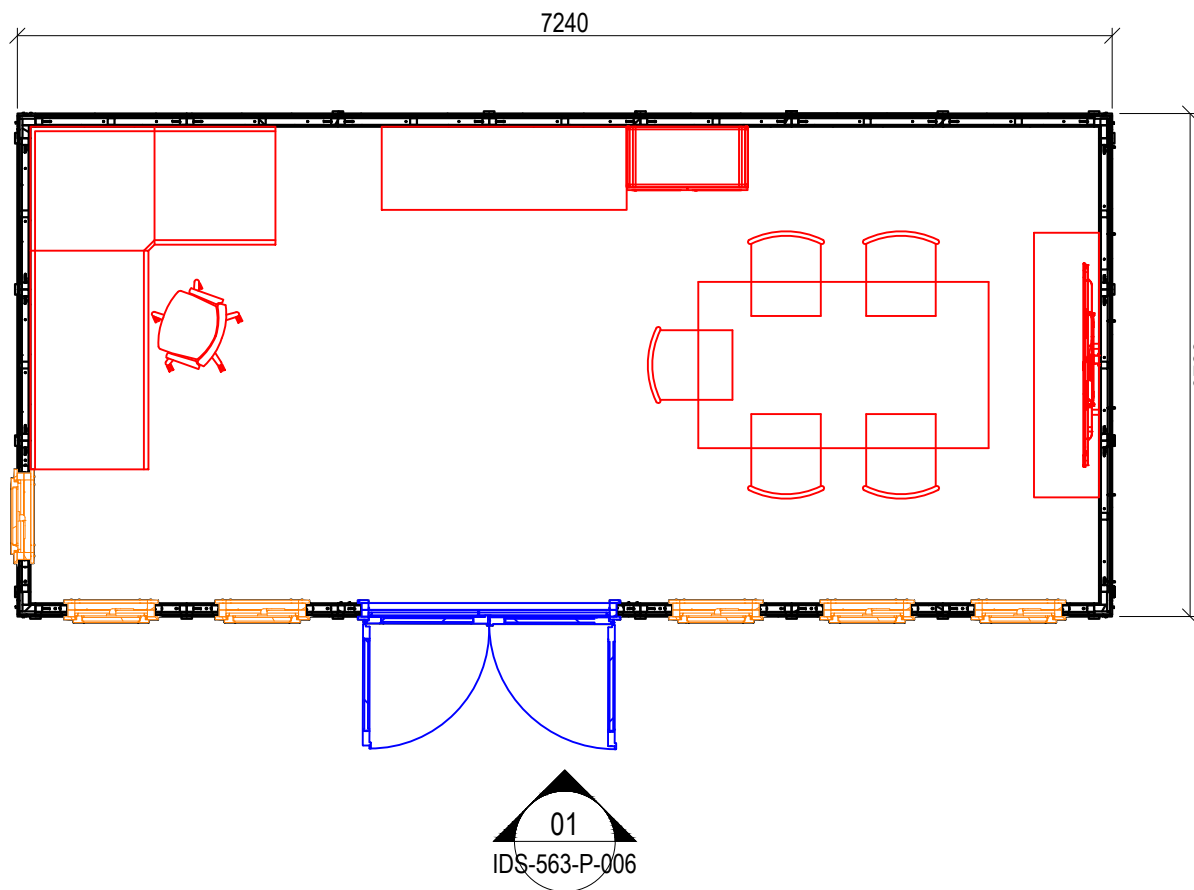
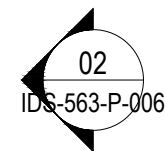
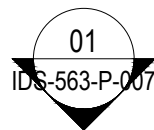
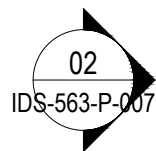


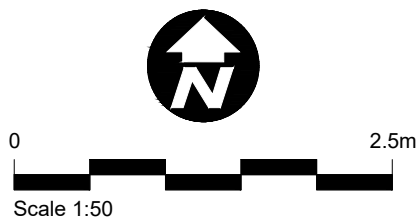

01 PROPOSED NEW OFFICE GROUND FLOOR PLAN
Scale: 1:50

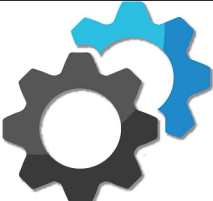

Project Title: 19 Wootton Rivers, Marlborough, SN8 4NH	Drn: R.S.	Date: 10.12.2025	Scale: 1:50@A4
	Chkd: R.L.	Date: 10.12.2025	
Drawing Title: PROPOSED NEW OFFICE GROUND FLOOR PLAN	Drg. No.: IDS-563-P-005		Rev.: 00

**Imagine
Draughting
Services**