


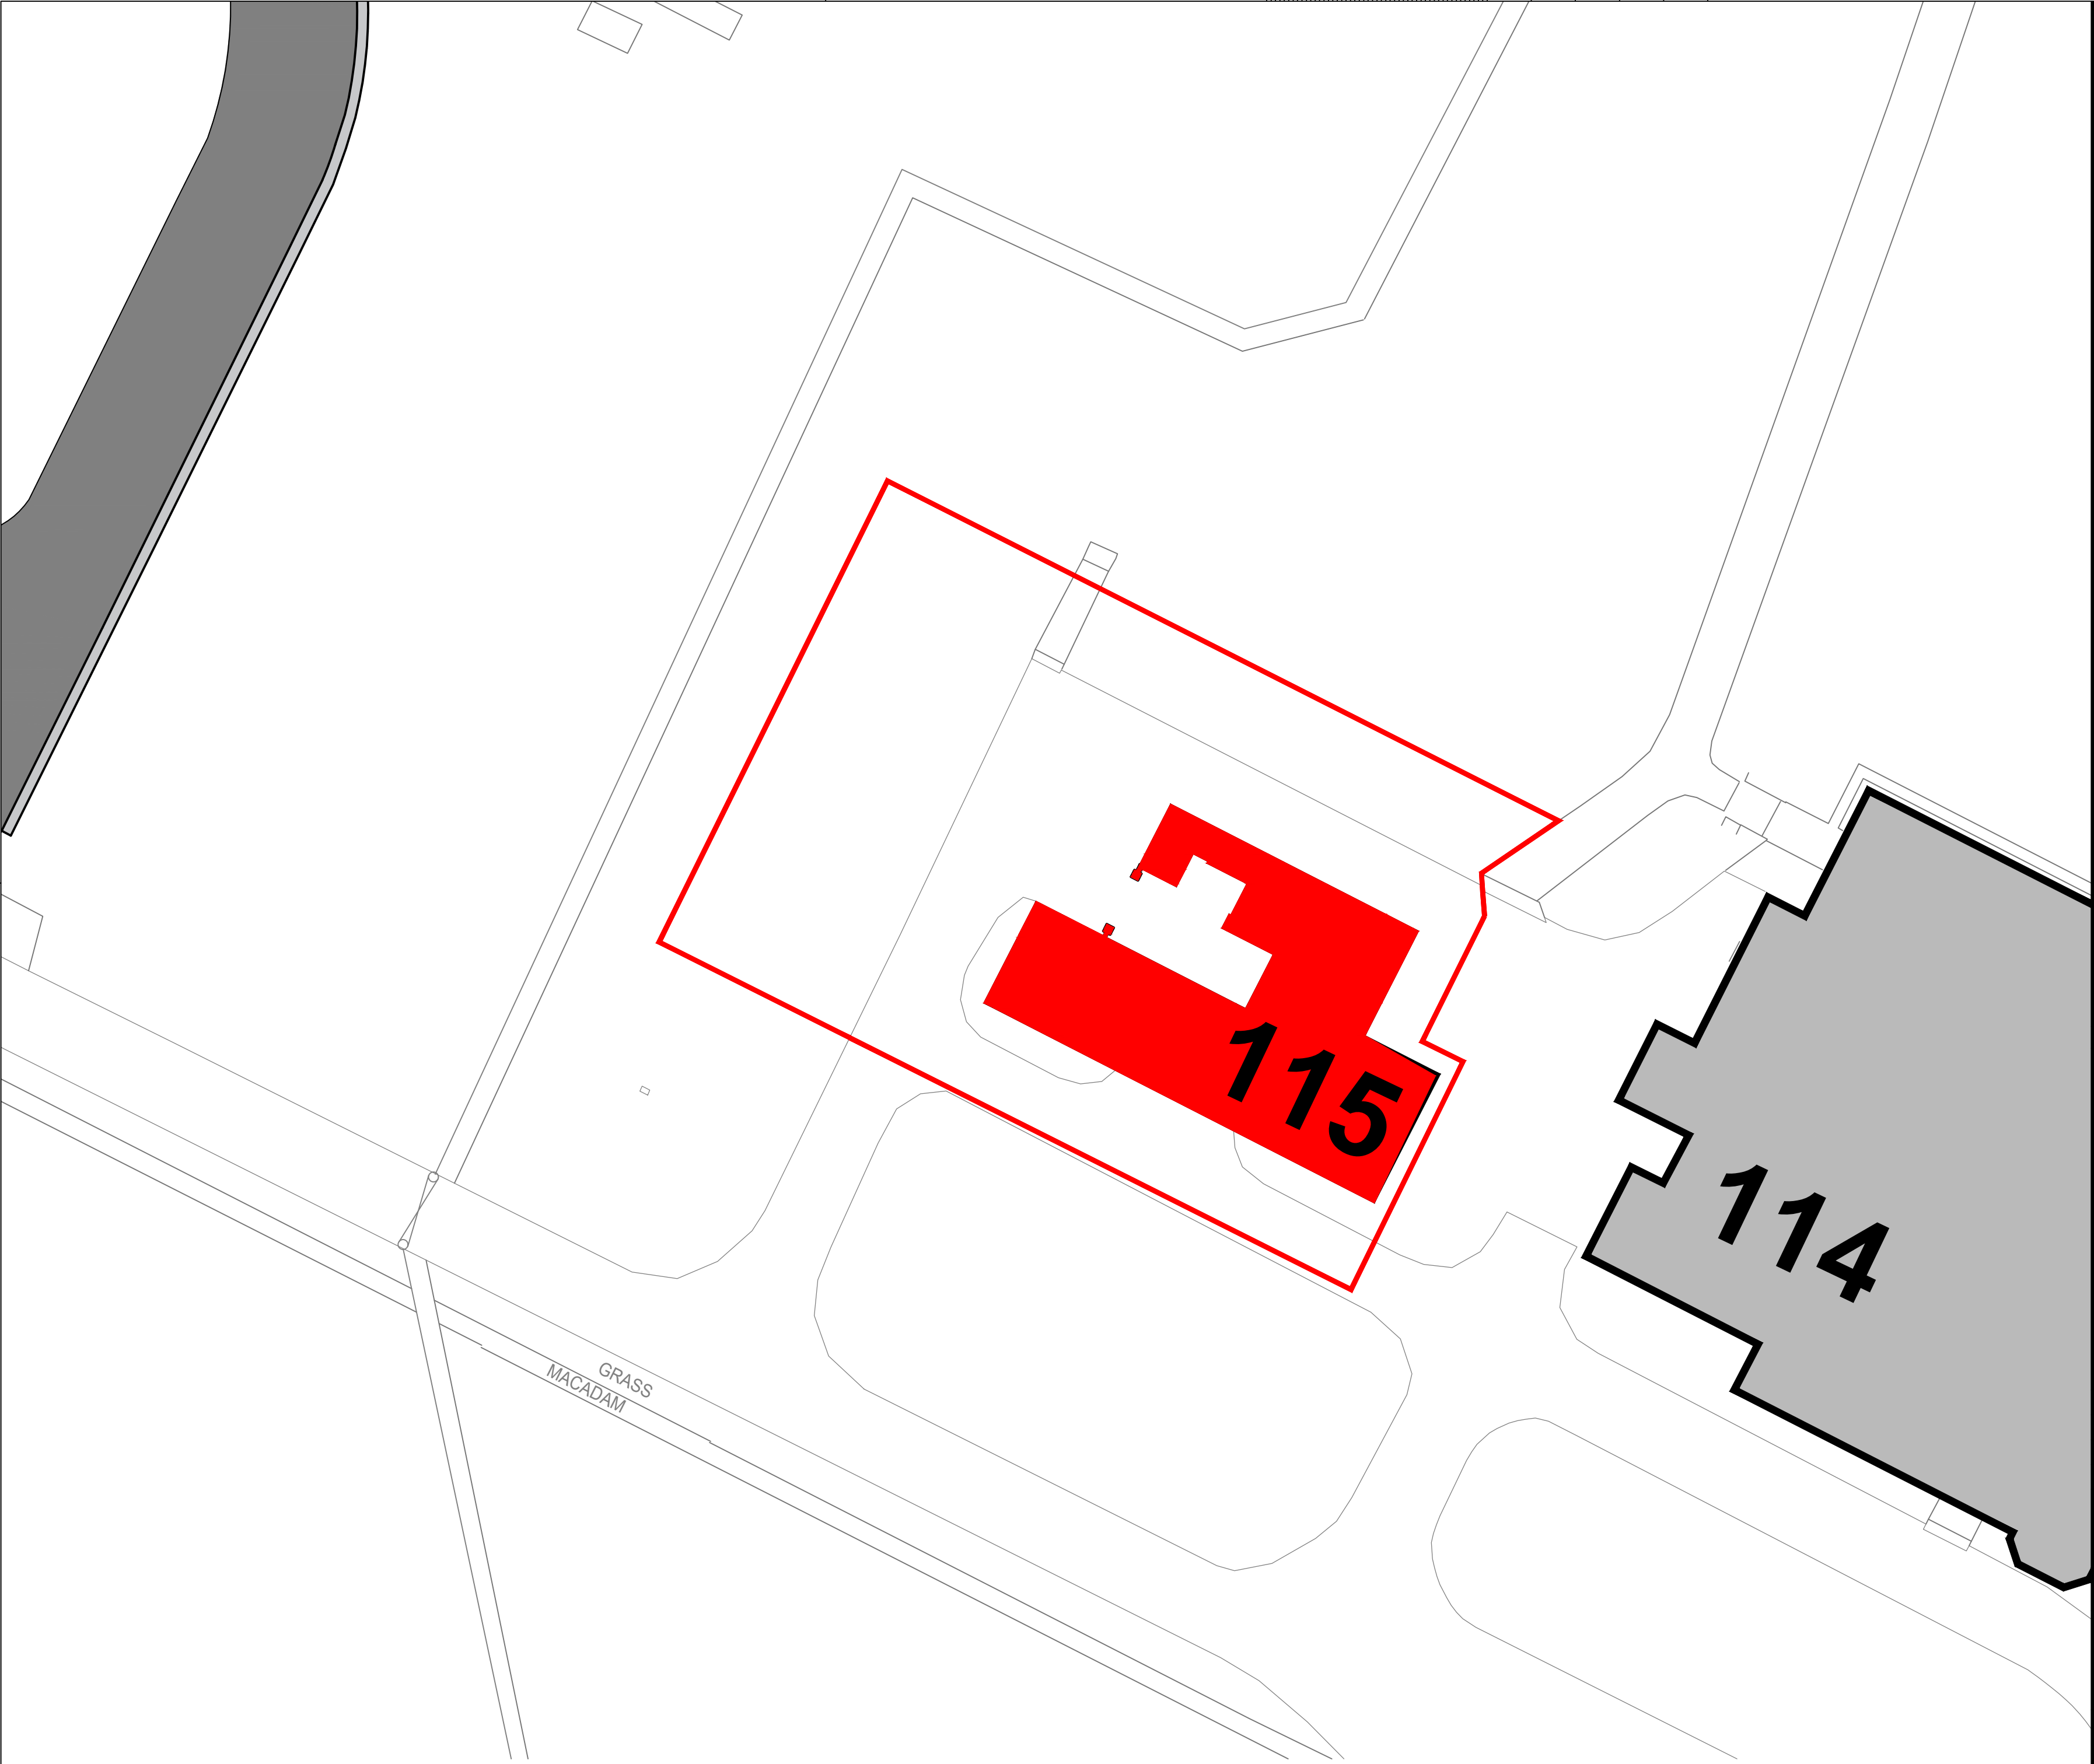

- Notes:
- Do not reproduce this document. All records are available from the CAD Drawing Office.
 - Do not scale from this drawing. All dimensions are approximate and should be checked on site.
 - Any additional detail or amendments required to this drawing should be marked up and handed to the CAD Drawing Office for updating.
 - Any discrepancies identified on this drawing should be reported to the CAD Drawing Office at the earliest opportunity.

R02	Area outline altered to red colour & made continuous.	SH		12.12.25
R01	Drawing added to Record Database	SH		26.11.25
Rev.	Description	Rev. By	Ch'd By	Rev. Date

UK OFFICIAL DOCUMENT

THE STATUS OF THIS DOCUMENT HAS BEEN DESIGNATED 'UK OFFICIAL' AND ISSUE TO EXTERNAL SOURCES IS PERMITTED

Security Classification				
UK OFFICIAL				
Date Drawn	26-11-2025	Sheet Size 594x420mm. Landscape A2	CAD Generated Graphics Autodesk	
Drawn By	SH		Scale 1:250	
Checked By				
Approved By				
Status Code	Status Description			
Project Title / Facility Name Part Site Plan				
Drawing Title Old Gas Works				
Drawing No. 115-PTN-XX-XX-D-F-1203			Revision R02	