


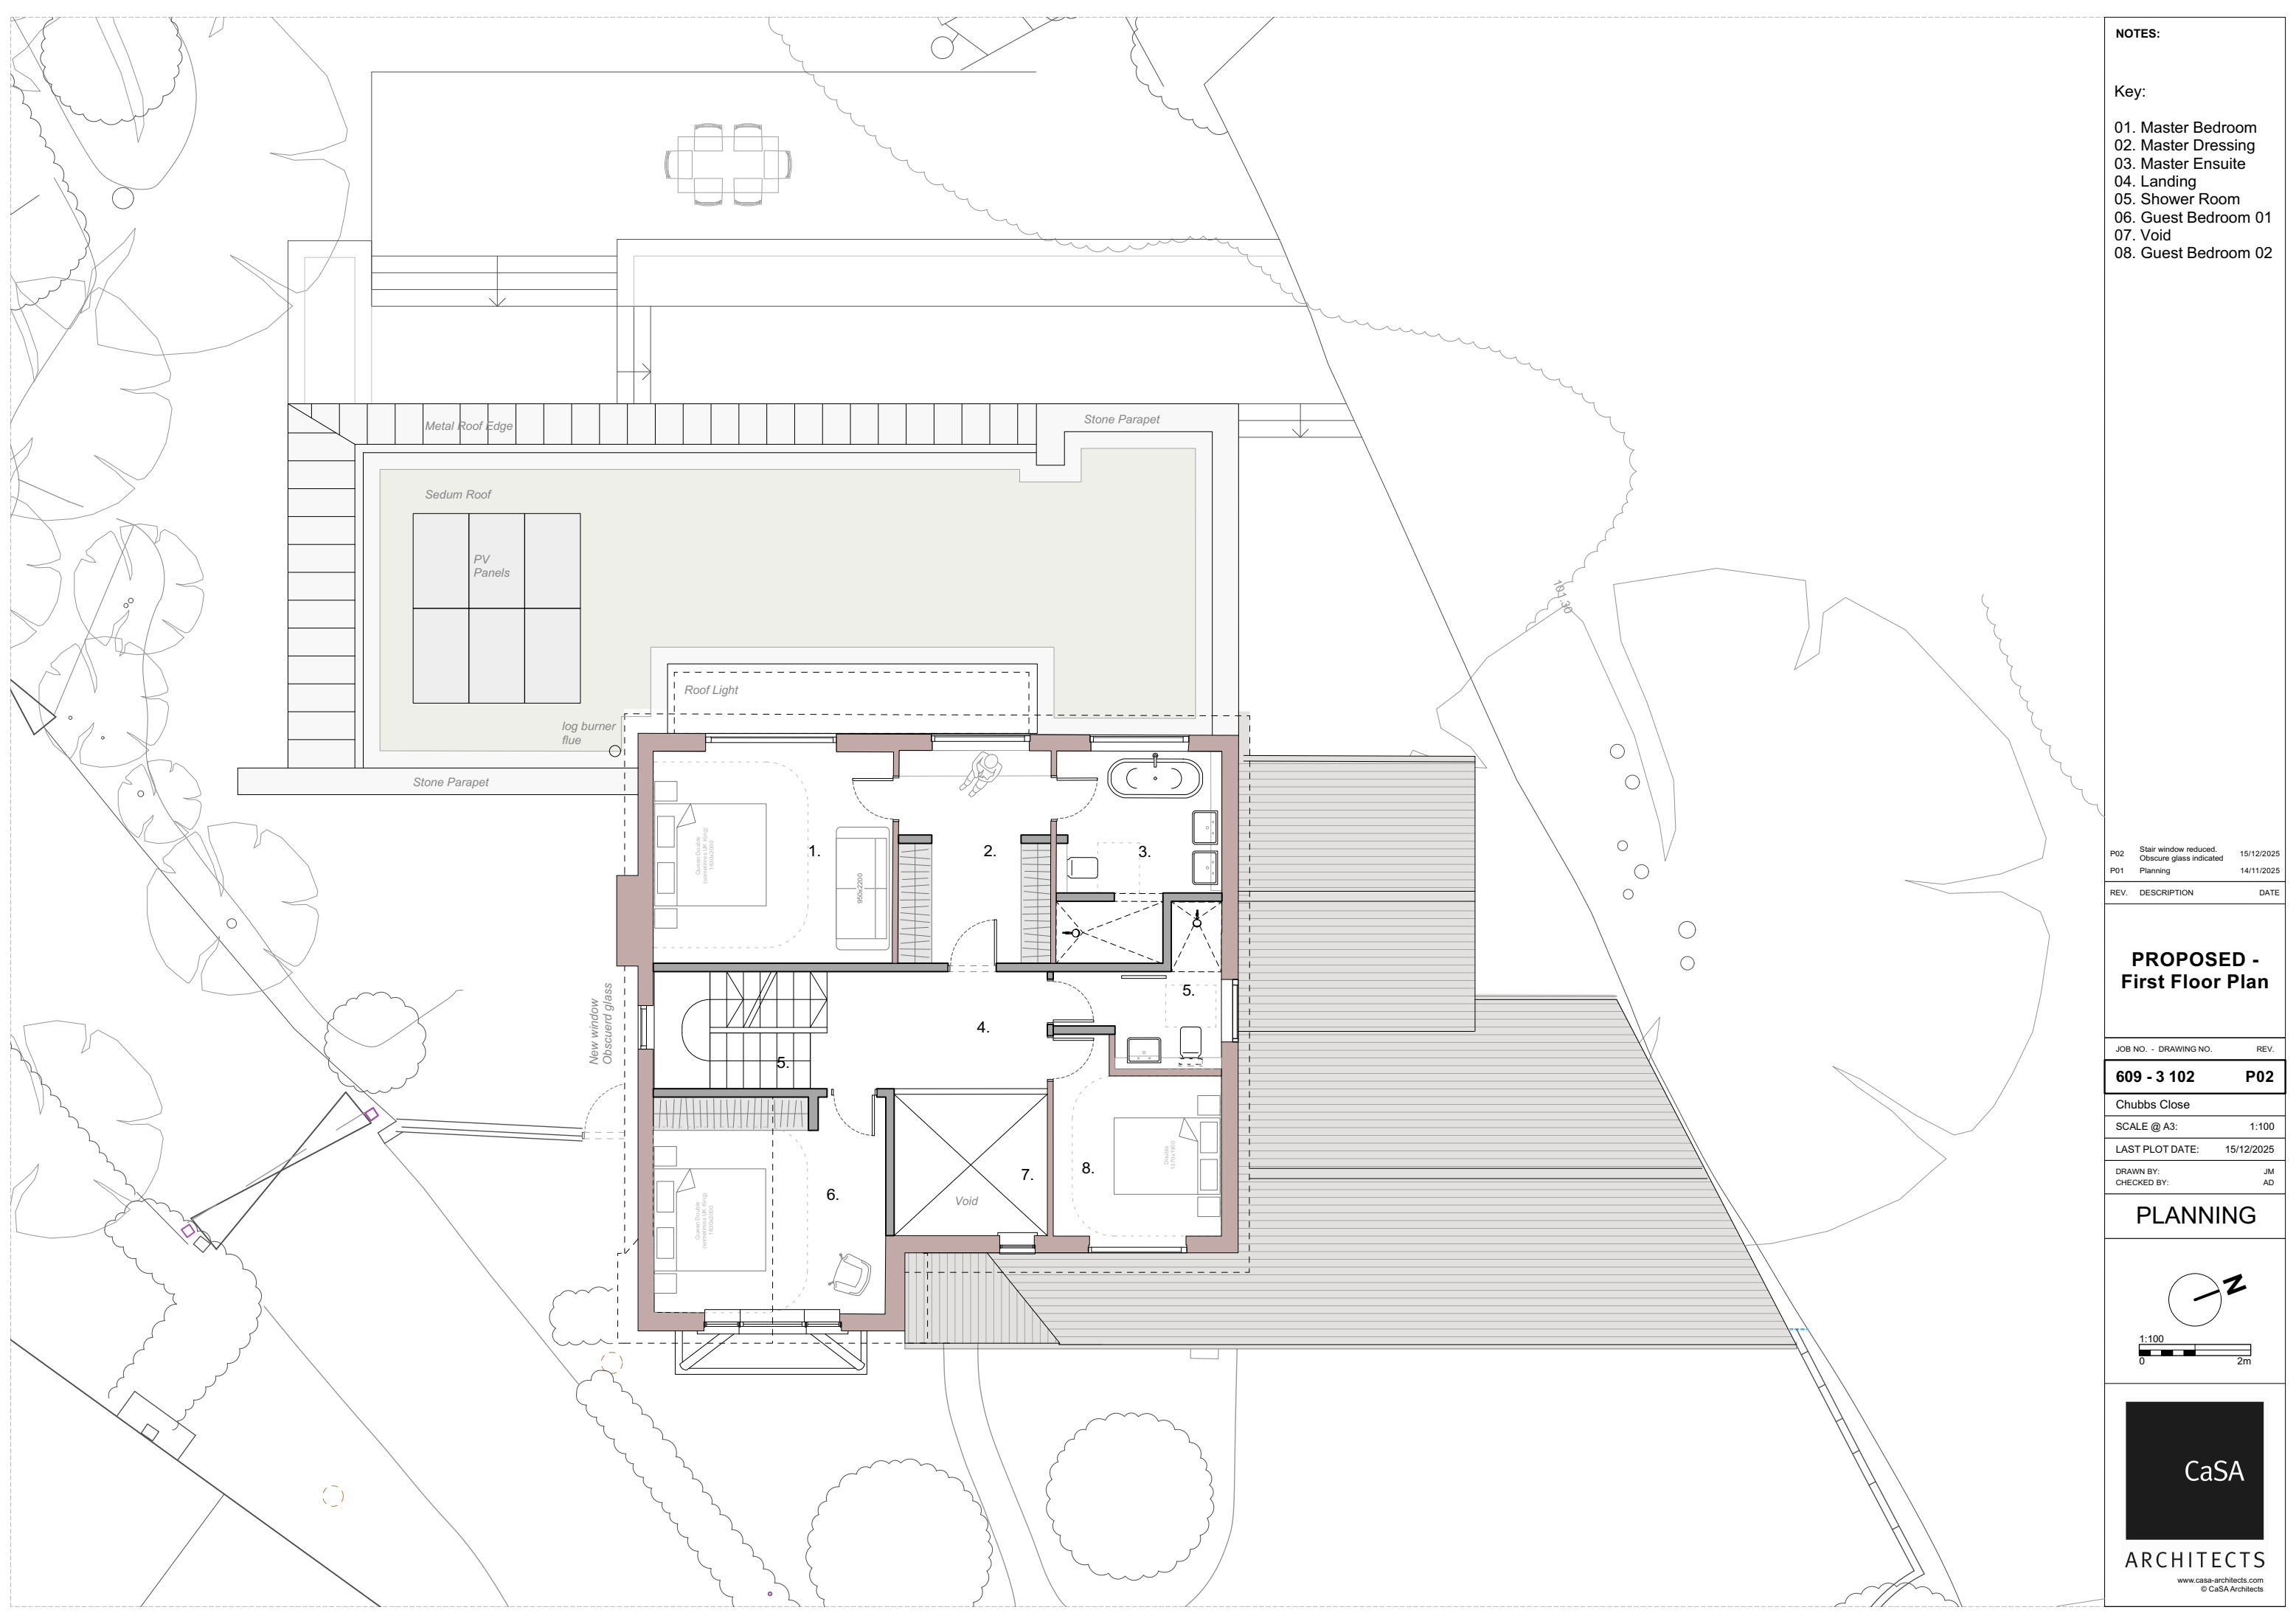

NOTES:

Key:

- 01. Master Bedroom
- 02. Master Dressing
- 03. Master Ensuite
- 04. Landing
- 05. Shower Room
- 06. Guest Bedroom 01
- 07. Void
- 08. Guest Bedroom 02

P02	Stair window reduced. Obscure glass indicated	15/12/2025
P01	Planning	14/11/2025

REV.	DESCRIPTION	DATE
------	-------------	------

PROPOSED -
First Floor Plan

JOB NO. -	DRAWING NO.	REV.
-----------	-------------	------

609 - 3 102 P02



Chubbs Close

SCALE @ A3: 1:100

LAST PLOT DATE: 15/12/2025

DRAWN BY: JM
CHECKED BY: AD

PLANNING

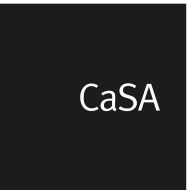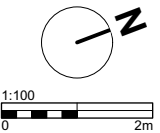

ARCHITECTS
www.casa-architects.com
© CaSA Architects