


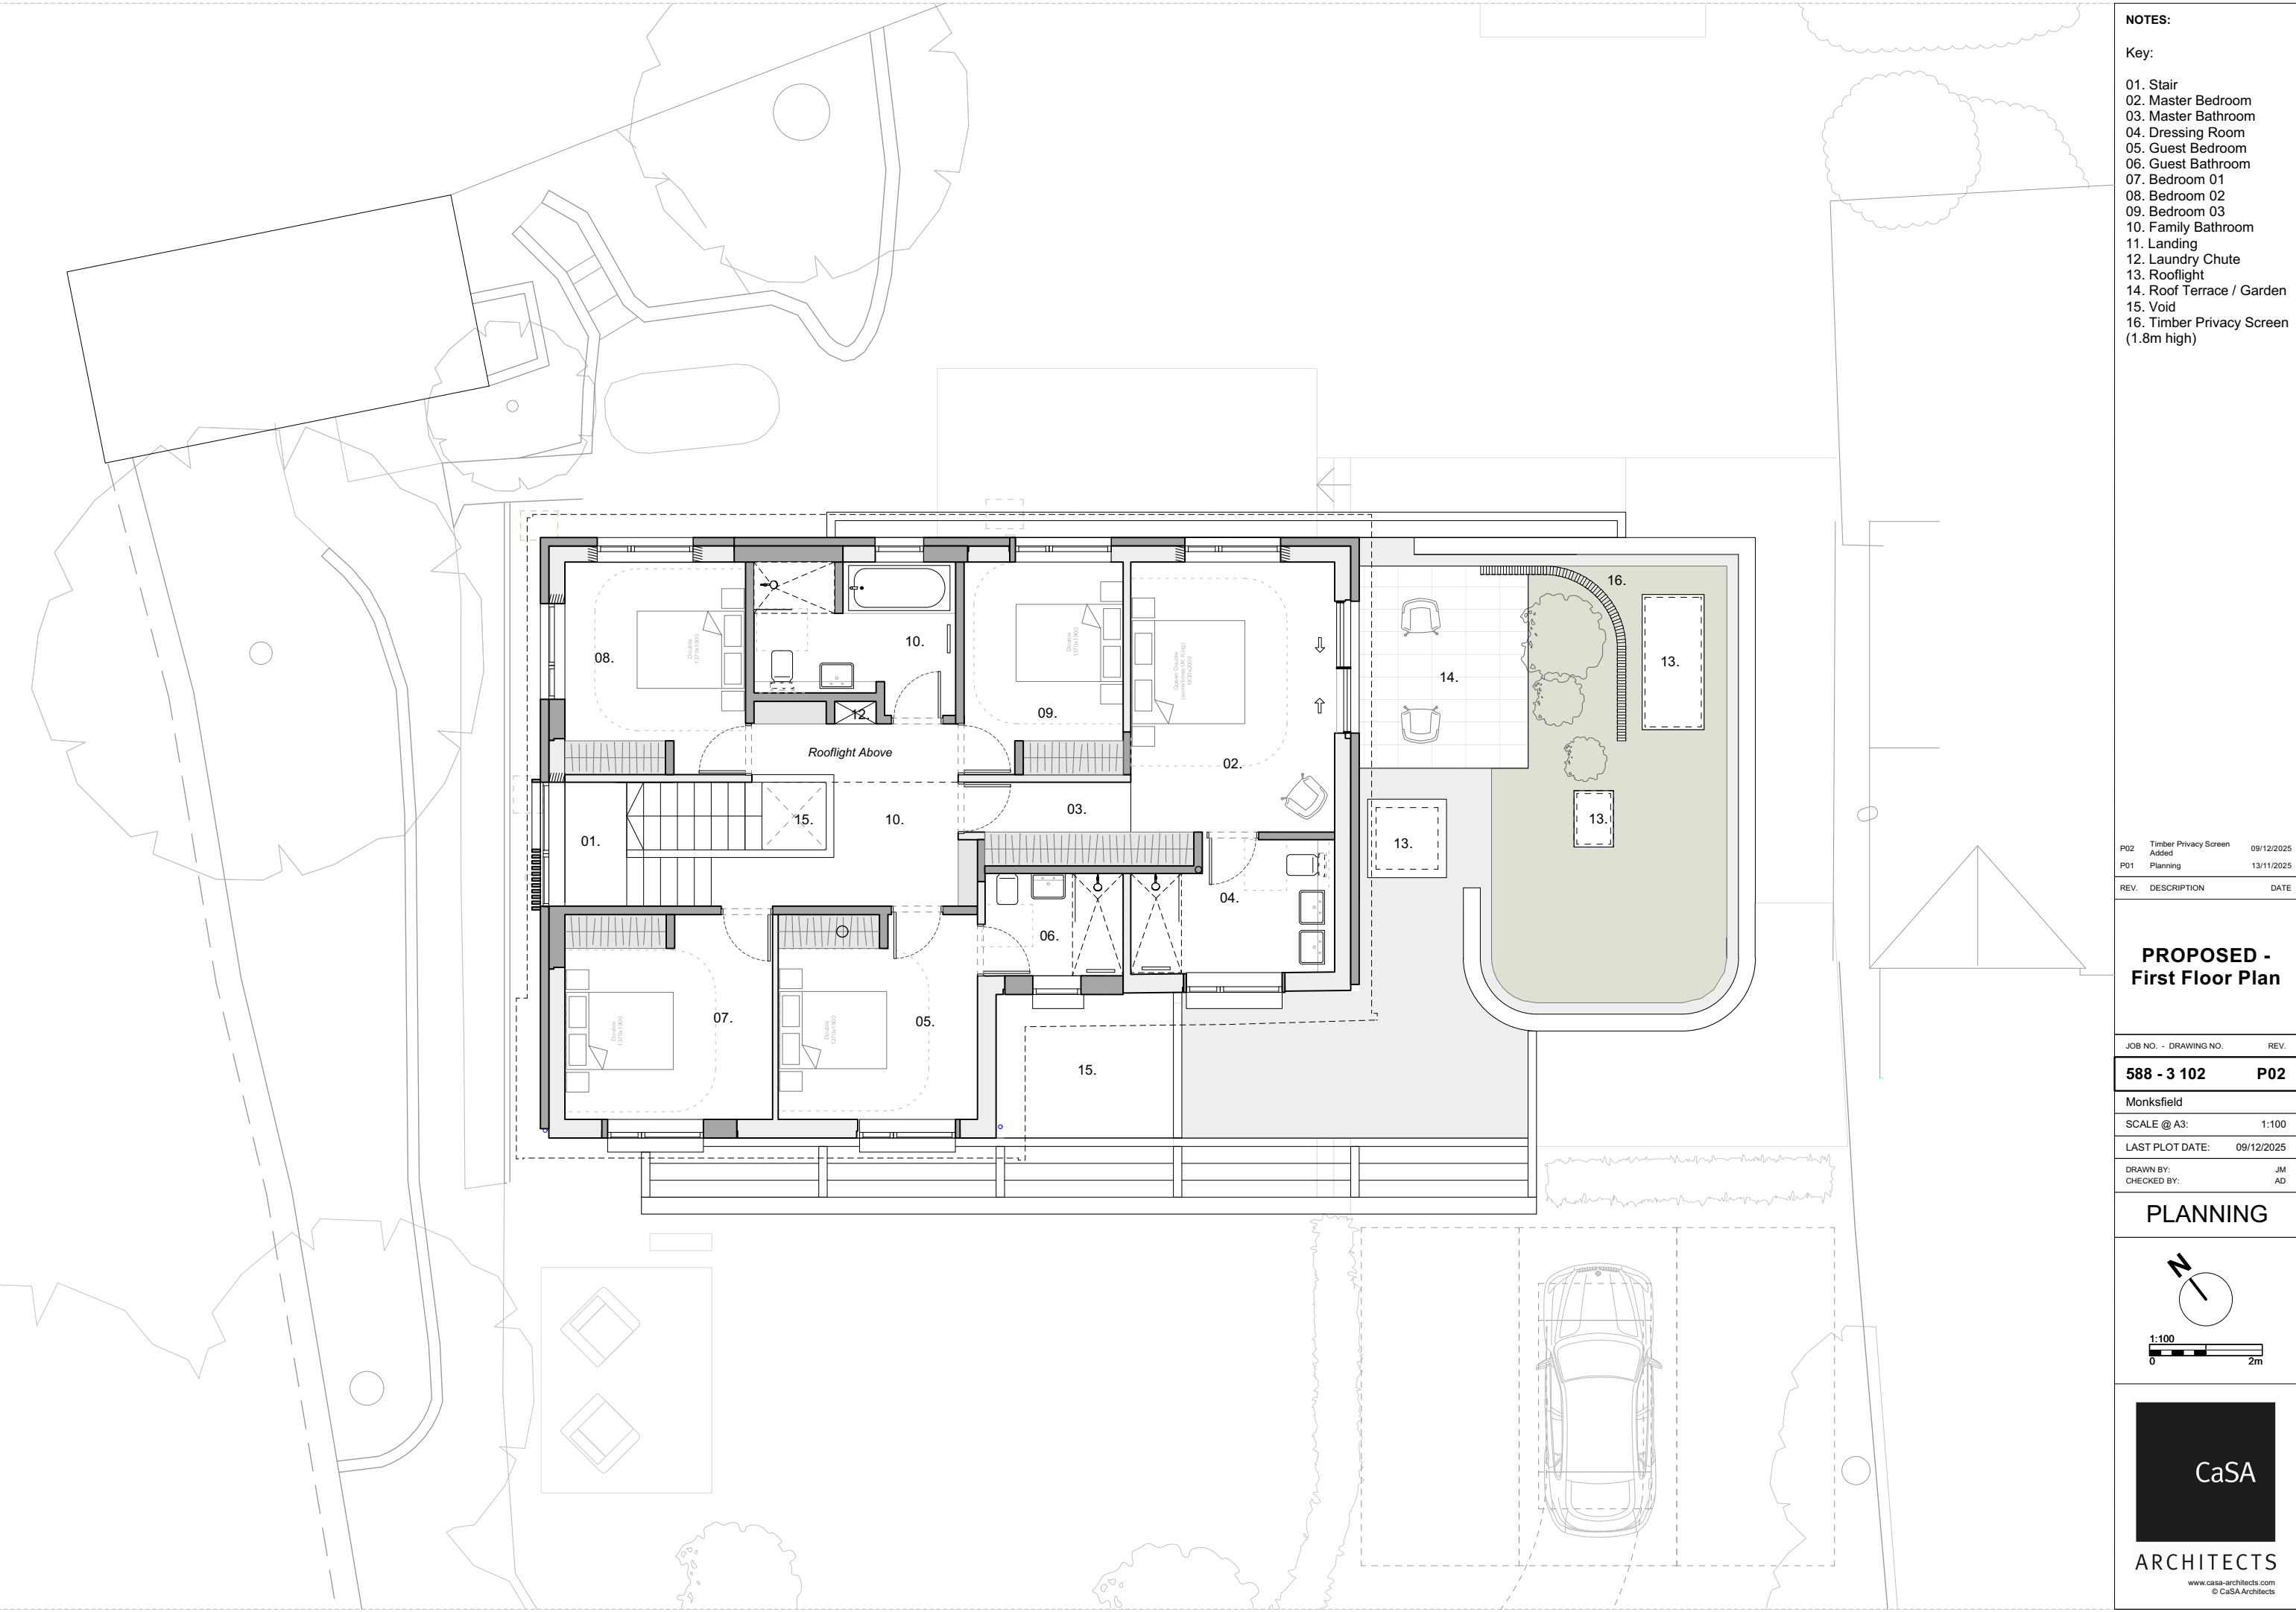

NOTES:

Key:

- 01. Stair
- 02. Master Bedroom
- 03. Master Bathroom
- 04. Dressing Room
- 05. Guest Bedroom
- 06. Guest Bathroom
- 07. Bedroom 01
- 08. Bedroom 02
- 09. Bedroom 03
- 10. Family Bathroom
- 11. Landing
- 12. Laundry Chute
- 13. Rooflight
- 14. Roof Terrace / Garden
- 15. Void
- 16. Timber Privacy Screen (1.8m high)

P02	Timber Privacy Screen Added	09/12/2025
P01	Planning	13/11/2025

REV.	DESCRIPTION	DATE
------	-------------	------

PROPOSED -
First Floor Plan

JOB NO. - DRAWING NO.	REV.
-----------------------	------

588 - 3 102 P02

Monksfield

SCALE @ A3: 1:100

LAST PLOT DATE: 09/12/2025

DRAWN BY: JM
CHECKED BY: AD

PLANNING

