


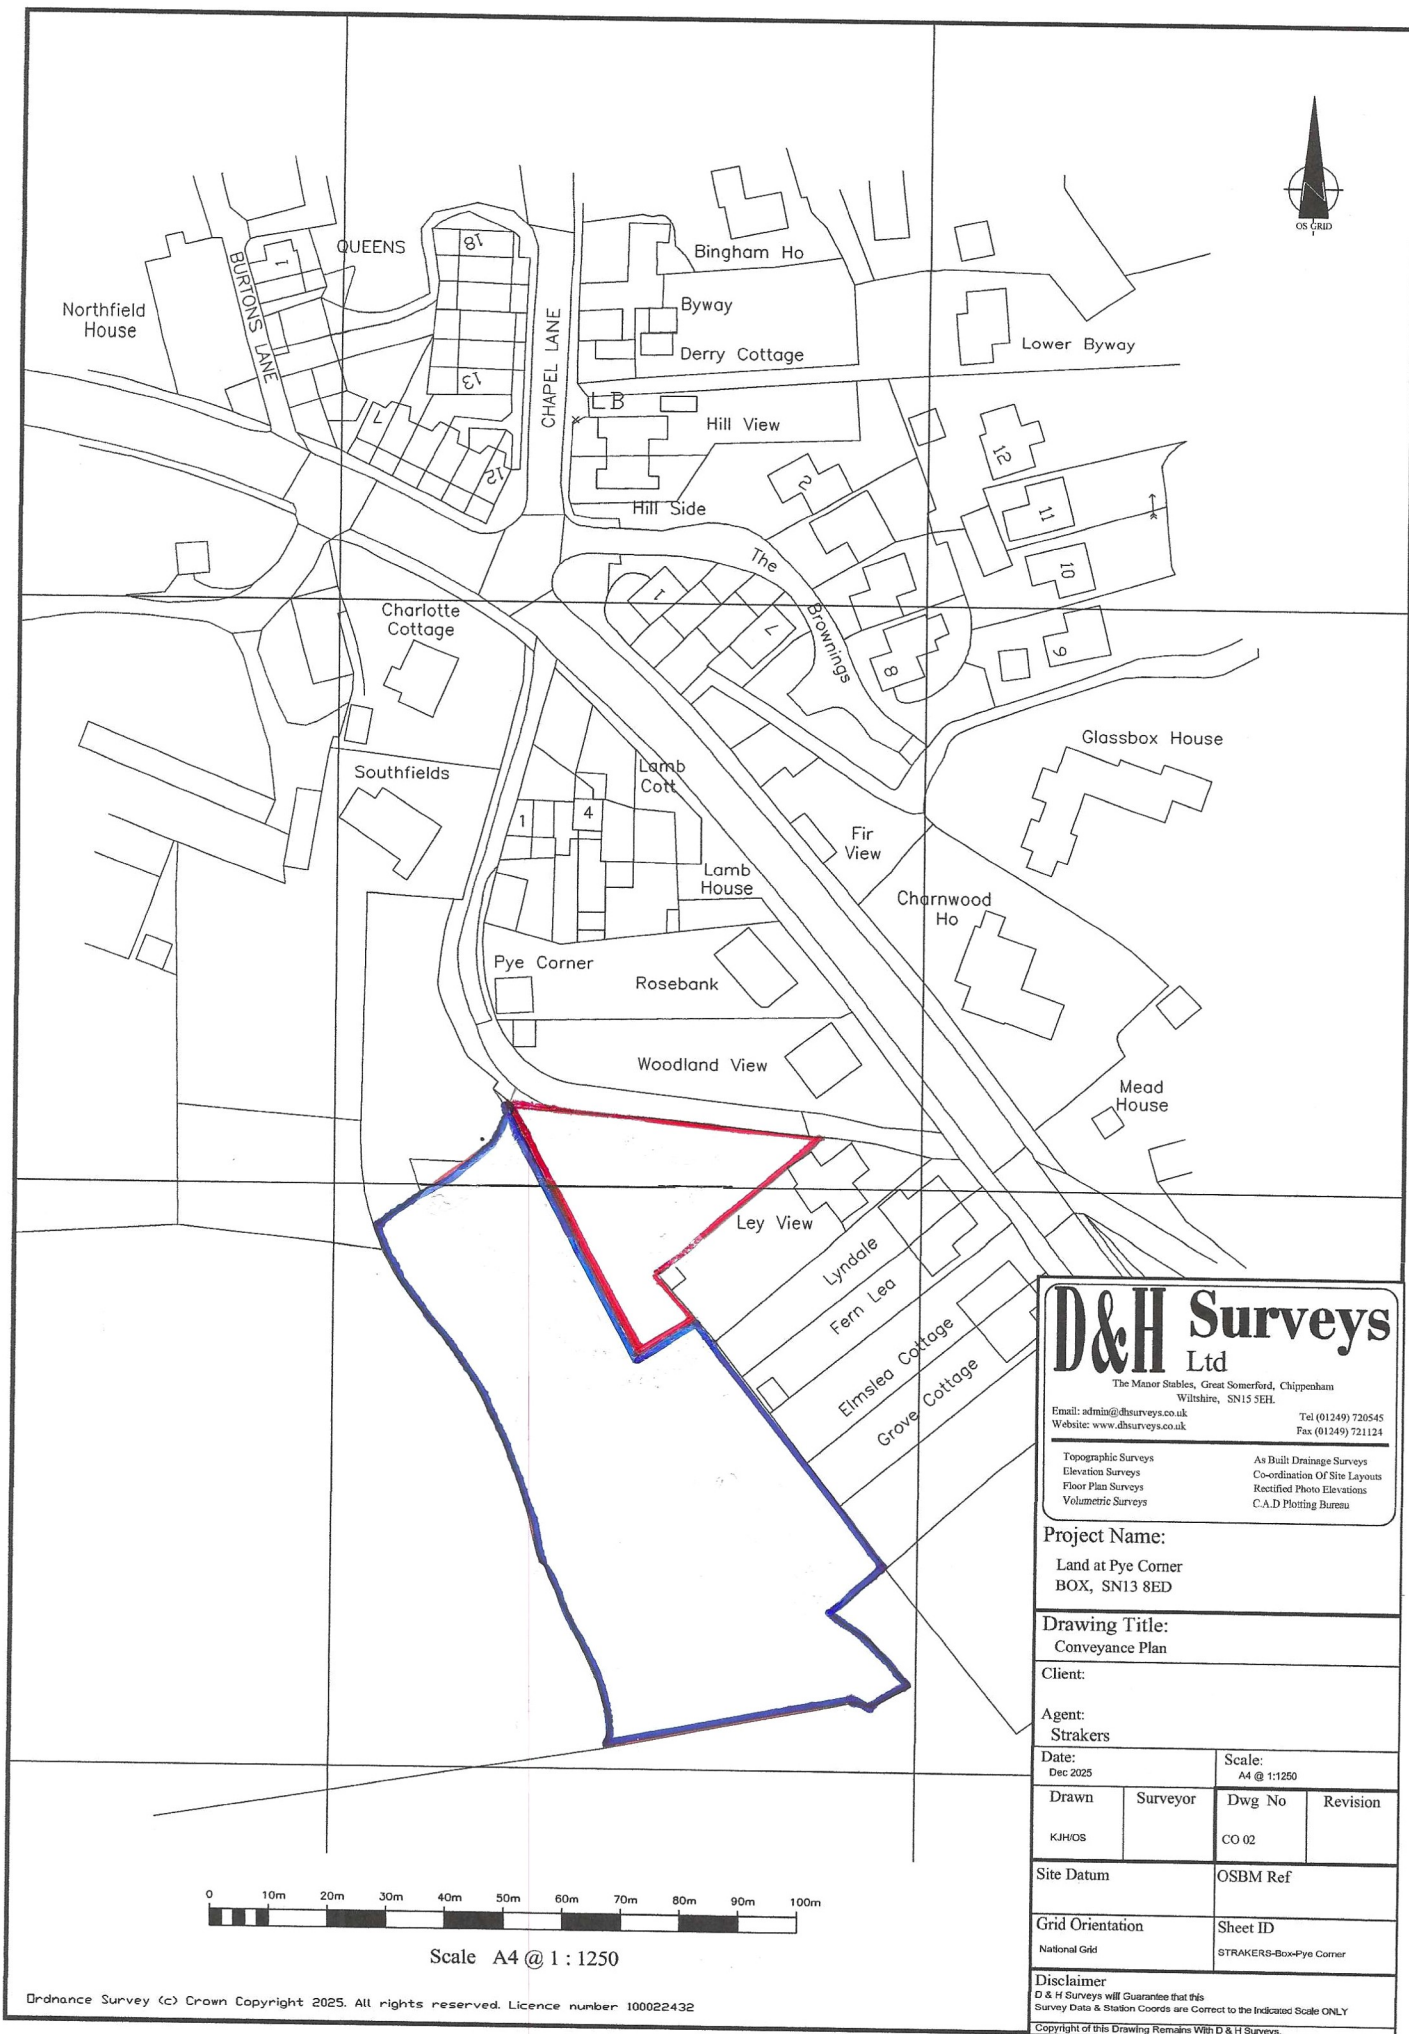

D&H Surveys Ltd

The Manor Stables, Great Somerford, Chippenham
Wiltshire, SN15 5EH.
Email: admin@dhsurveys.co.uk Tel (01249) 720545
Website: www.dhsurveys.co.uk Fax (01249) 721124

- | | |
|---------------------|-------------------------------|
| Topographic Surveys | As Built Drainage Surveys |
| Elevation Surveys | Co-ordination Of Site Layouts |
| Floor Plan Surveys | Rectified Photo Elevations |
| Volumetric Surveys | C.A.D Plotting Bureau |

Project Name:
Land at Pye Corner
BOX, SN13 8ED

Drawing Title:
Conveyance Plan

Client:
Agent:
Strakers


Date:
Dec 2025

Drawn KJHDS	Surveyor	Dwg No CO 02	Revision
-----------------------	-----------------	------------------------	-----------------

Site Datum	OSBM Ref
-------------------	-----------------

Grid Orientation National Grid	Sheet ID STRAKERS-Box+Pye Corner
--	--

Disclaimer
D & H Surveys will Guarantee that this
Survey Data & Station Coords are Correct to the Indicated Scale ONLY
Copyright of this Drawing Remains With D & H Surveys.

 

Scale A4 @ 1 : 1250

Ordnance Survey (c) Crown Copyright 2025. All rights reserved. Licence number 100022432

RED LINE AND BLUE LINE AMENDED 4TH DECEMBER 2025.