





South Elevation

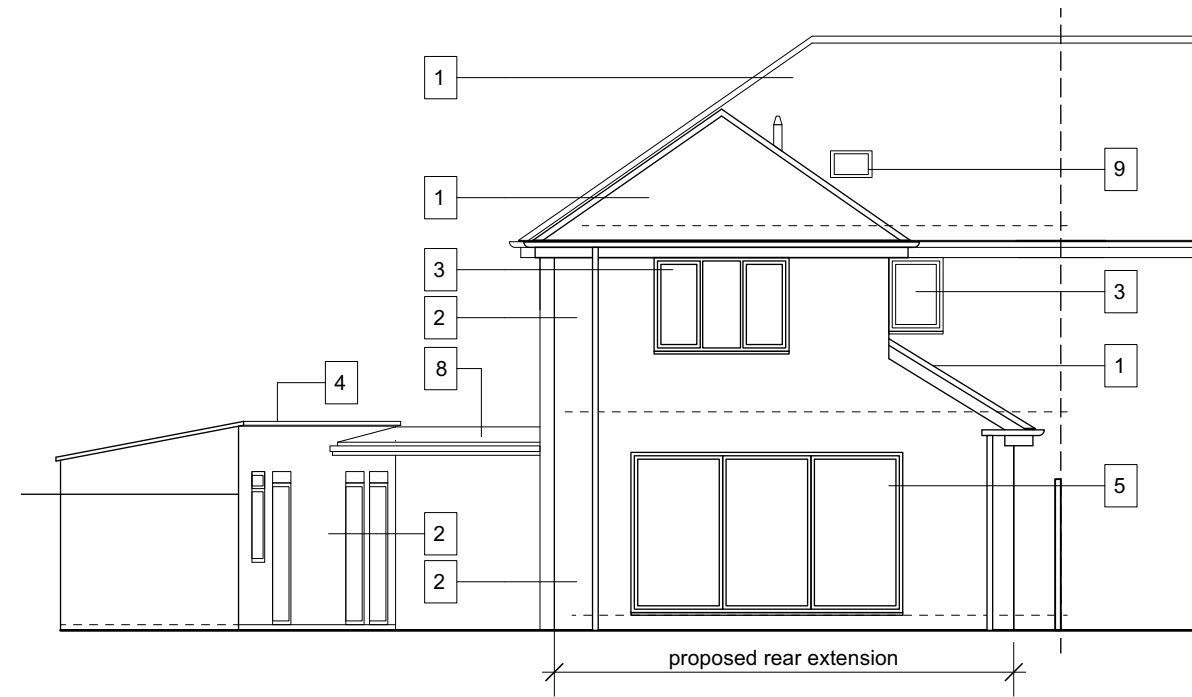


North Elevation

Materials

1. Interlocking concrete tiles
2. Facing brickwork
3. uPVC windows and doors
4. Corrugated metal roofing
5. PPC Aluminium glazed door
6. Composite entrance door
7. N/A
8. Open porch canopy formed from single ply membrane flat roof on timber structure
9. Velux rooflight

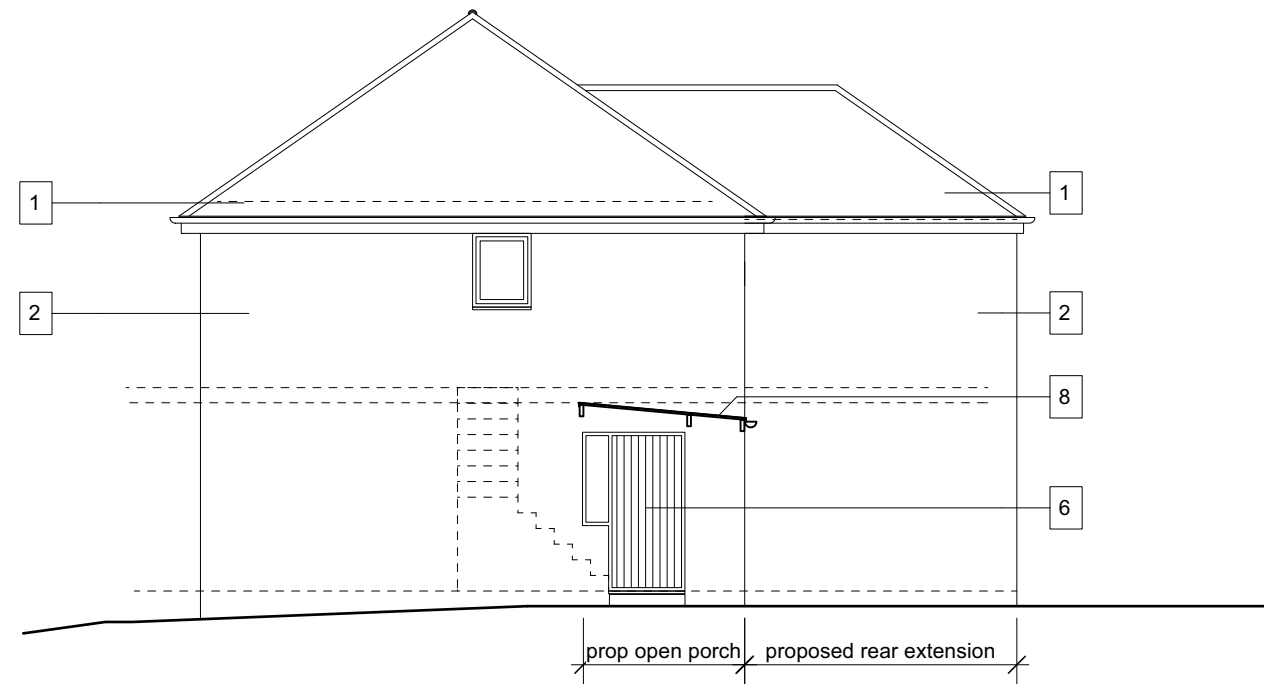

East Elevation

 

Rosamund Leverett Architects Ltd.
18 Queens Road, Salisbury, SP1 3AJ
Reg No. 11092843 in England & Wales
t: 07879007946 e: ros@leverettarchitects.co.uk

Project : 23 Linden Close
Ludgershall
Extension & Alterations
Sheet Title : Proposed Elevations

Scale : 1:100 @ A3
Date : October 2025
Drawing : 2502/02_107
Rev : A