



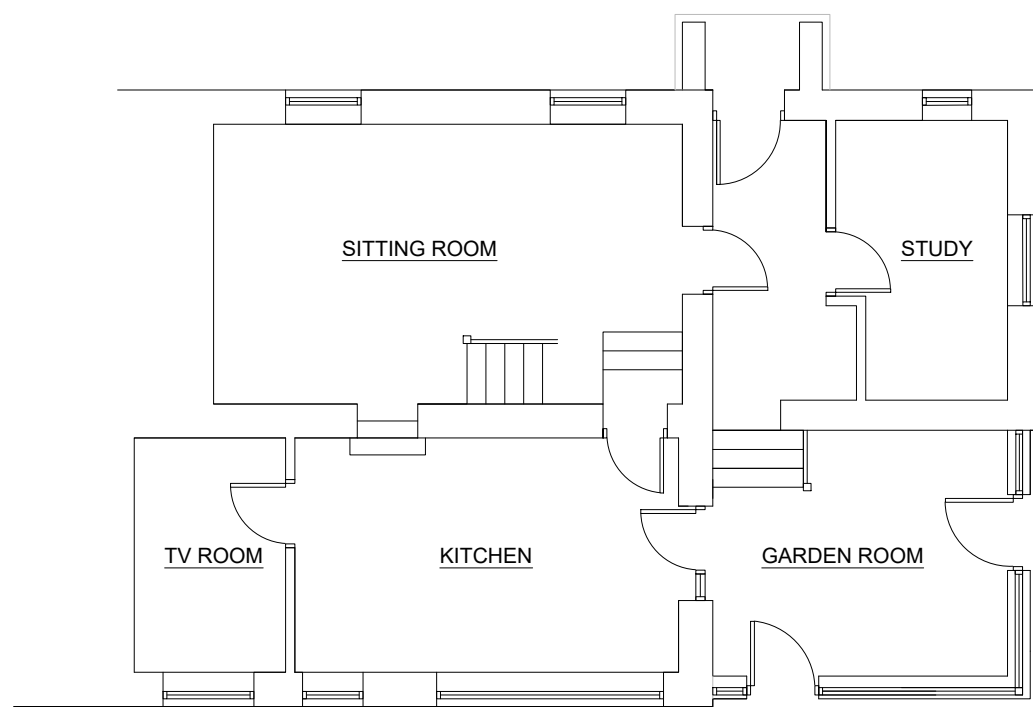

GROUND FLOOR PLAN AS EXISTING

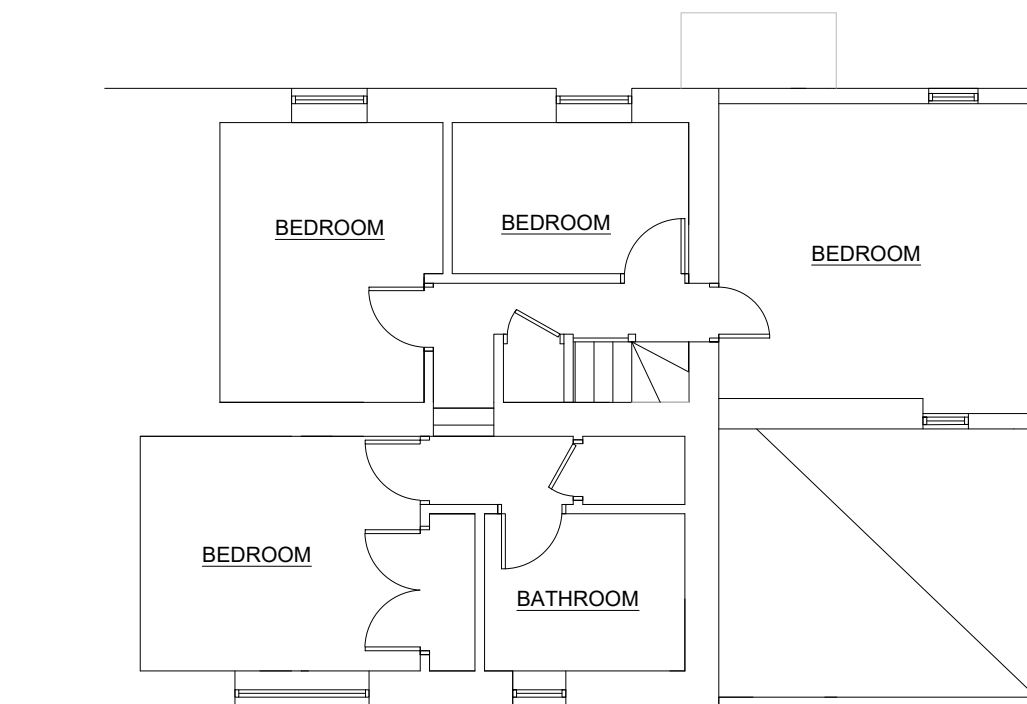


FIRST FLOOR PLAN AS EXISTING



ELEVATIONS SCALE 1:100



SIDE ELEVATION AS EXISTING

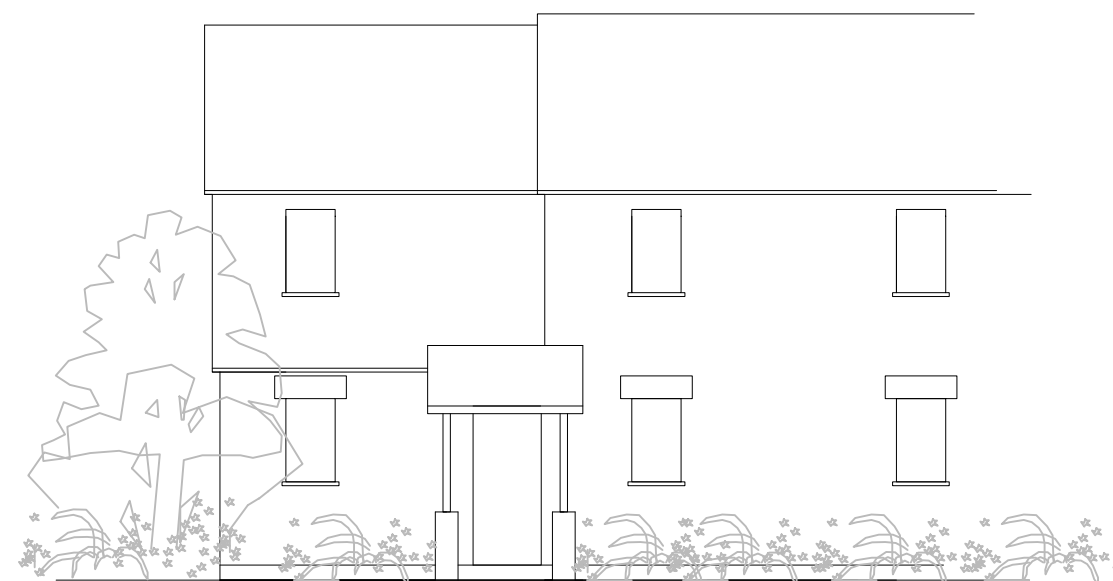

FRONT ELEVATION AS EXISTING

**PLANNING APPLICATION**

Client: Mr & Mrs Baker  
 Location: North Cottage, Tisbury  
 Tisbury  
 Proposal: First floor porch extension  
 Dwg No: 1  
 Rev: C  
 Scale: 1:100  
 Date: November 2025

North Cottage, Tisbury Row, Tisbury