

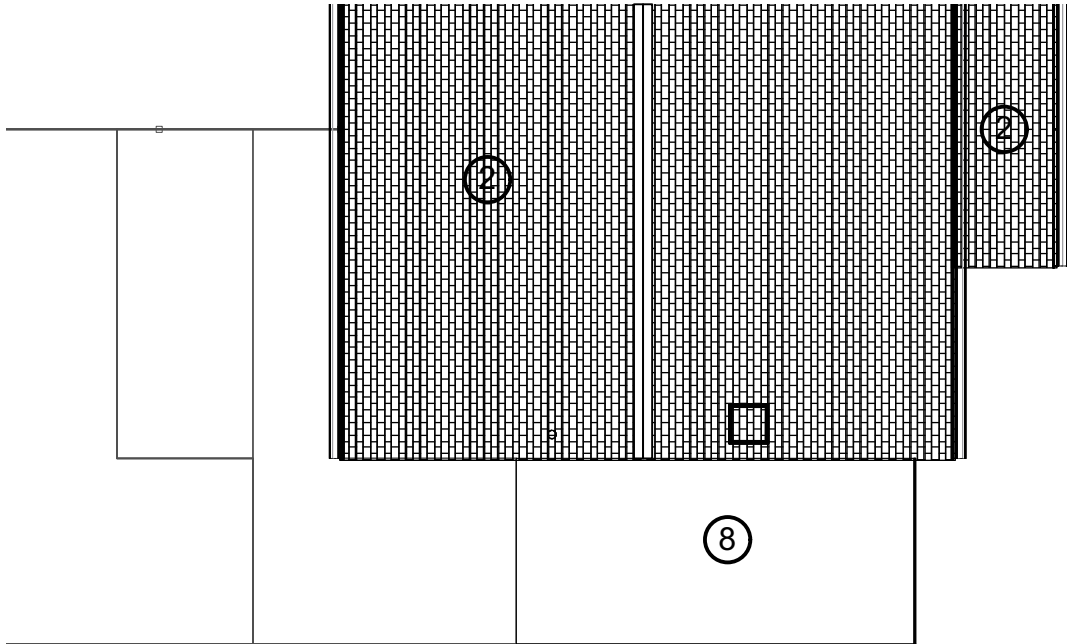


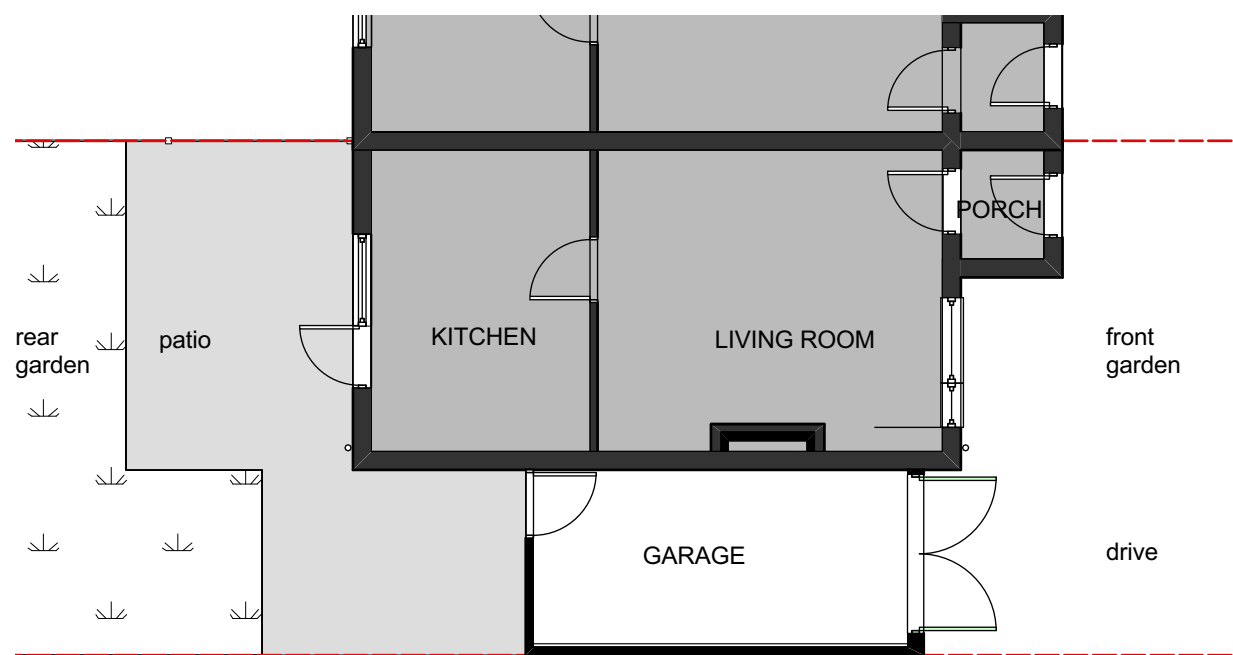


- LEGEND**
- 1 Fairfaced brickwork
 - 2 Pitched tiled roof
 - 3 Double glazed UPVC windows
 - 4 Double glazed UPVC doors
 - 5 Rainwater goods - UPVC
 - 6 UPVC Timber soffit/fascias
 - 7 Garage doors
 - 8 Flat roof to BS6229
 - 9 Timber fencing + dwarf wall

1 GROUND FLOOR PLAN
Scale: 1:100

2 ROOF PLAN
Scale: 1:100

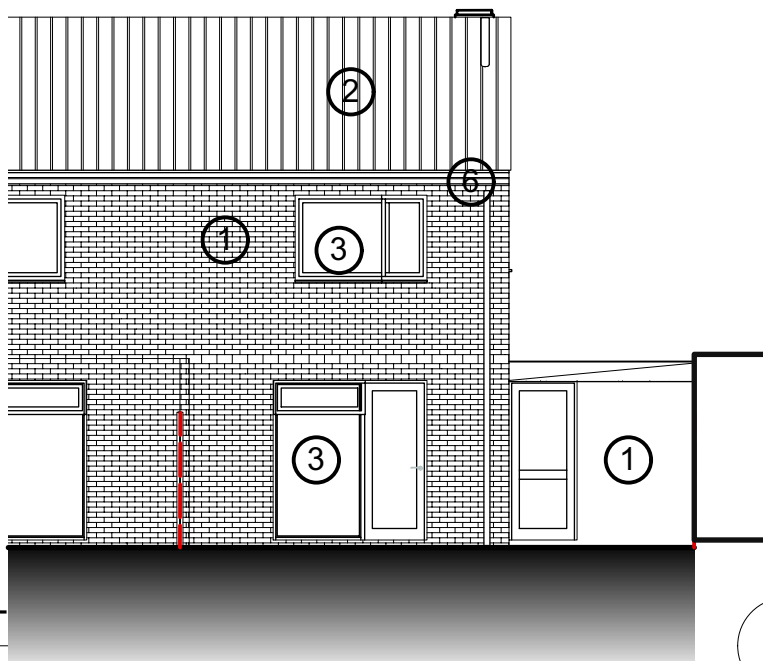

3 REAR (NORTH) ELEVATION
Scale: 1:100

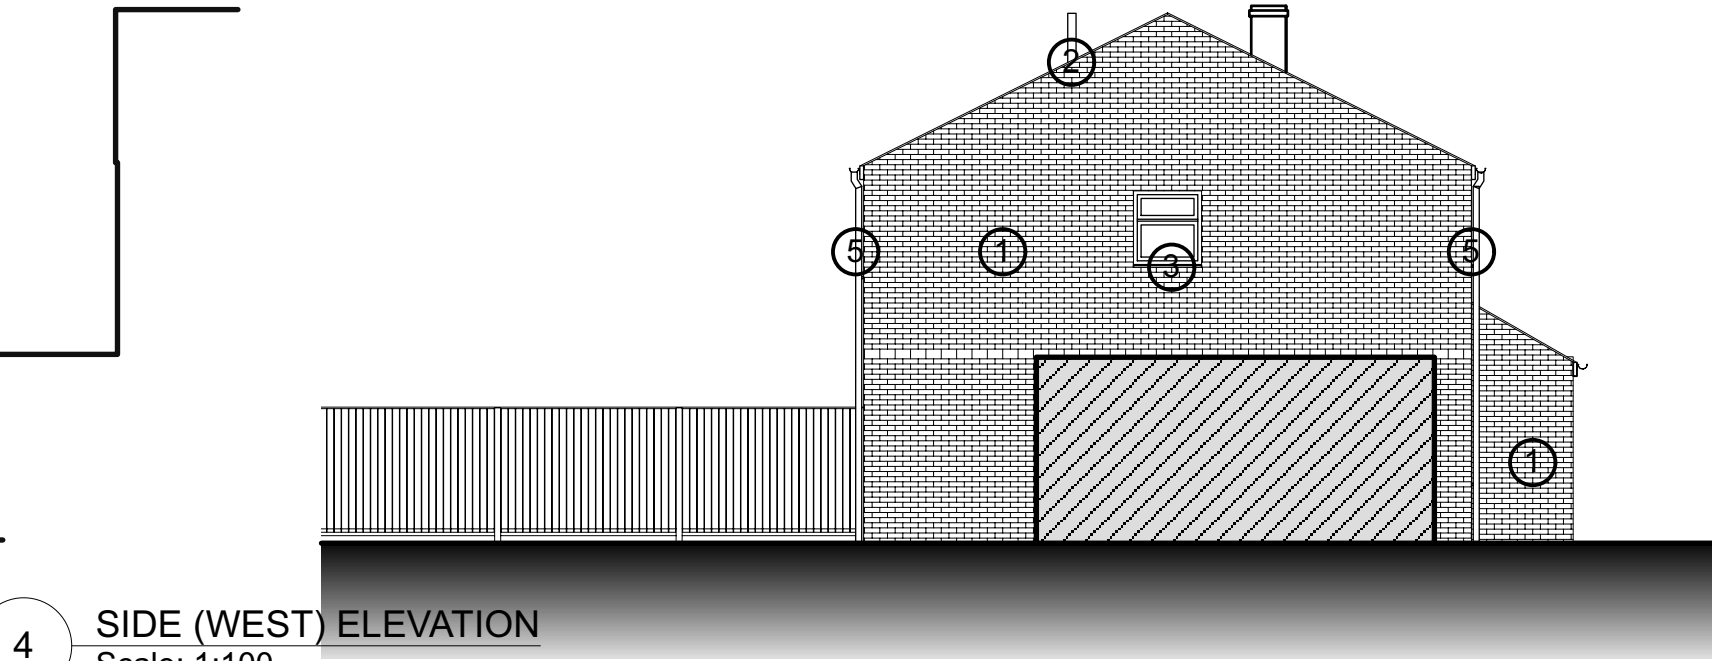

4 SIDE (WEST) ELEVATION
Scale: 1:100

0 1 2 3 4 5 6 7 8 9 10 11 12 13 14 15 16 17 18 19 20 21 22 23 24 25 M



			Project Title		Project Manager	Project ID
			12 St Matthews Close SN10 2PG		MM	18492
			Sheet Title		Date	Scale
			Plans + Elevations _ As Existing		12/12/2025	1:100
No.	Date	Issue Notes			CAD File Name	Sheet No.
					18492_251215_3_ClientIssue.vwx	3_100001