




EXISTING REAR ELEVATION 1:100

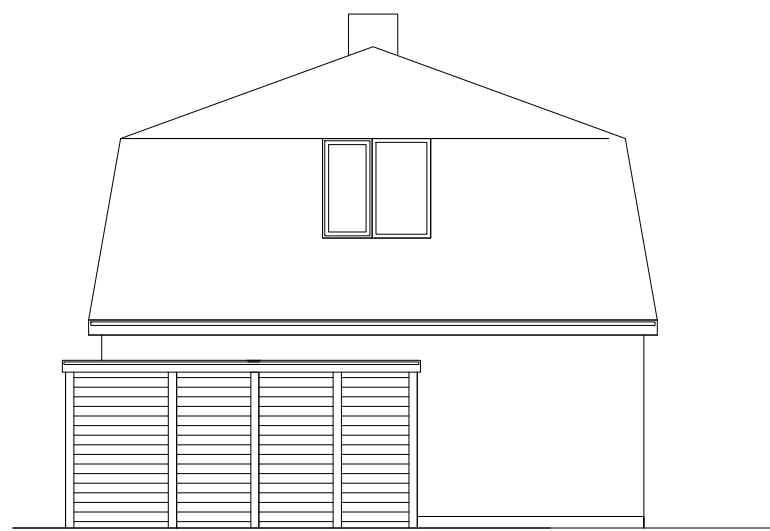

EXISTING SIDE ELEVATION 1:100




EXISTING FRONT ELEVATION 1:100



PROPOSED SIDE ELEVATION 1:100



PROPOSED REAR ELEVATION 1:100

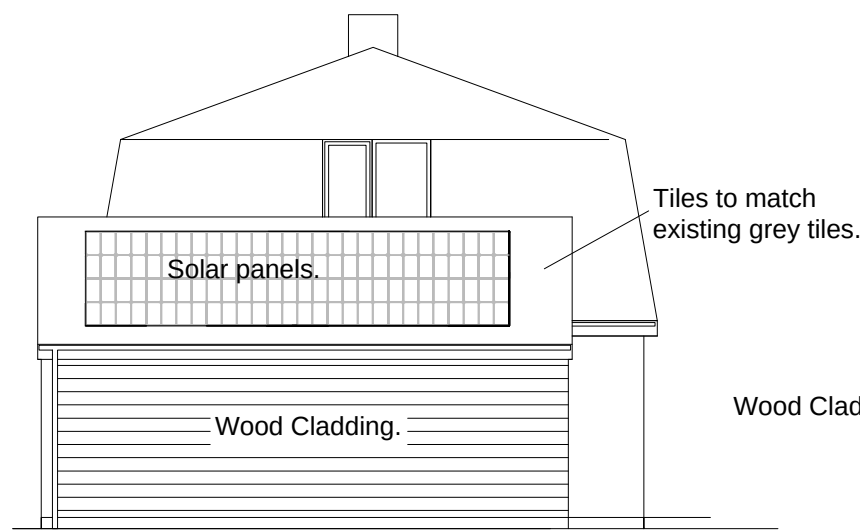


PROPOSED SIDE ELEVATION 1:100



PROPOSED FRONT ELEVATION 1:100




Location Plan
Scale 1:1250

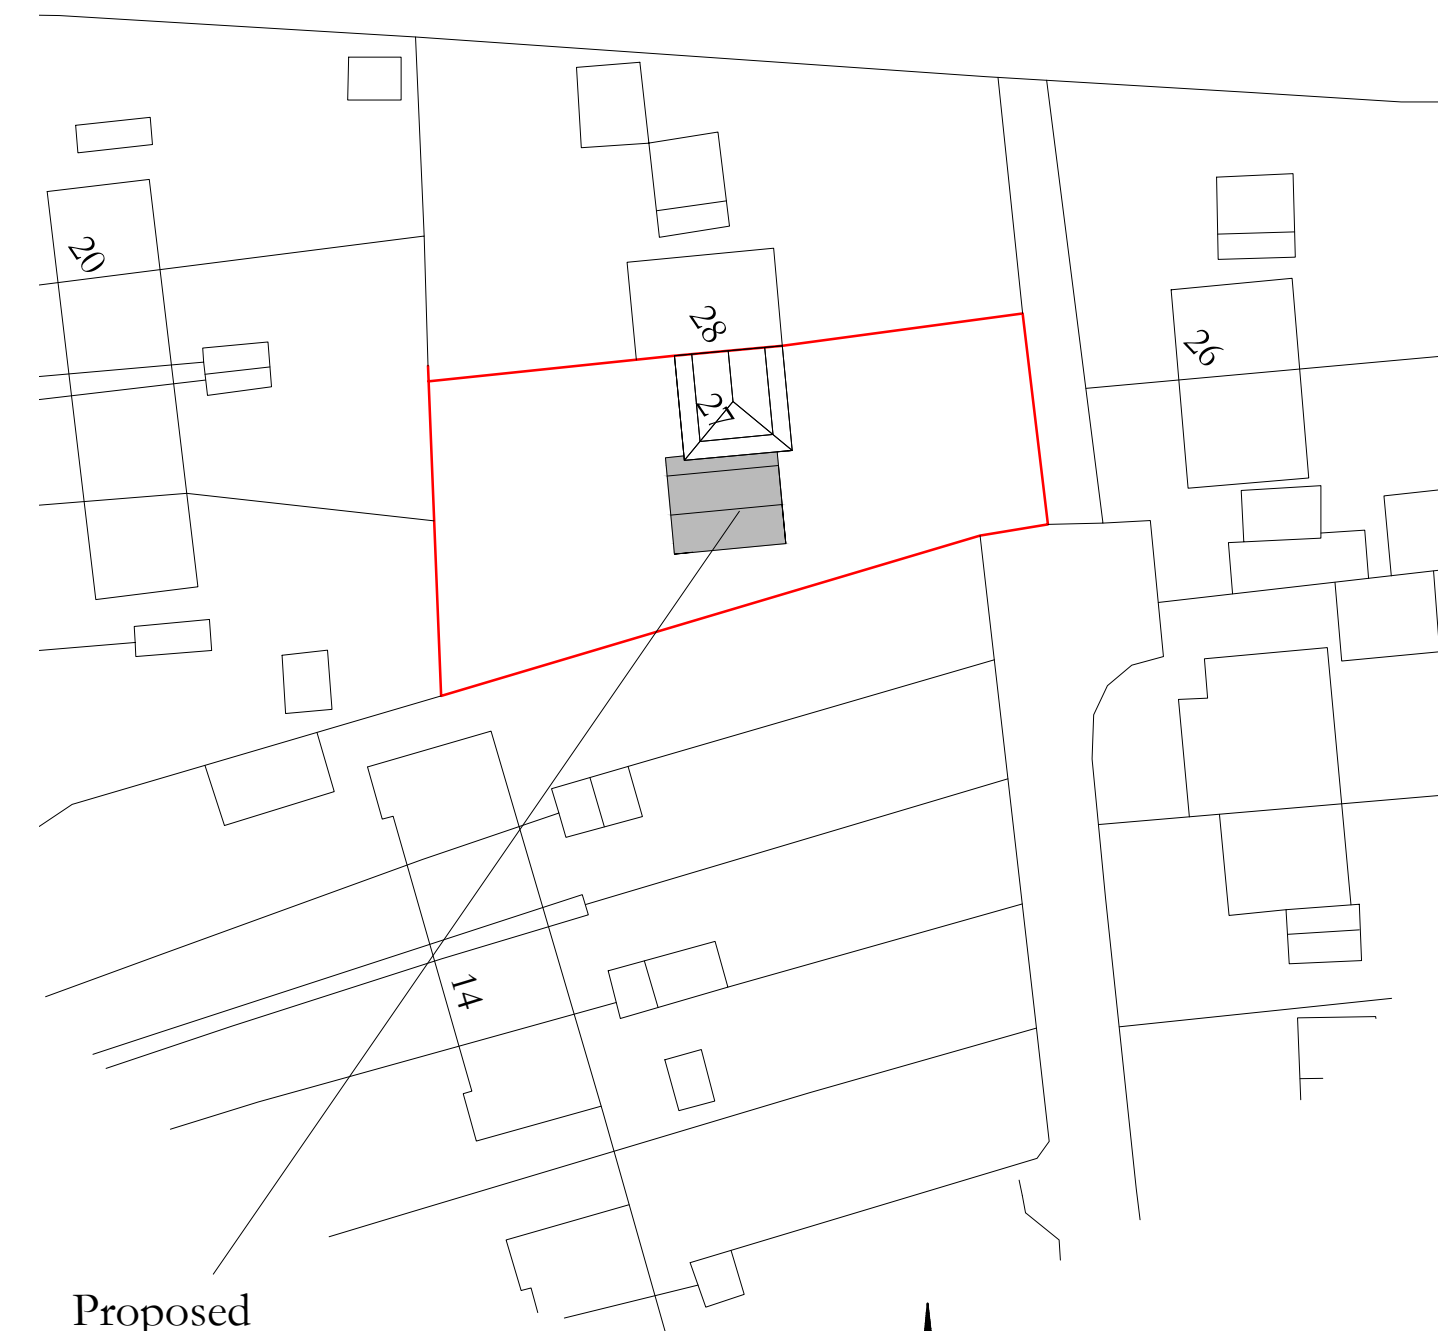


Proposed development.


Block Plan Scale
1:500

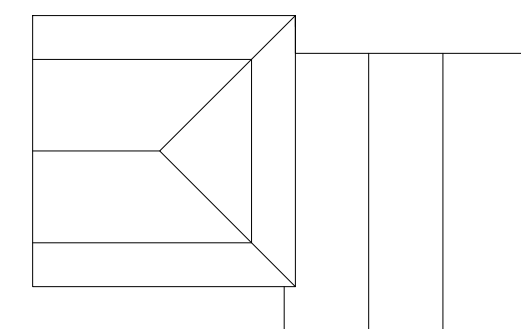


Roof plan
Scale 1:200

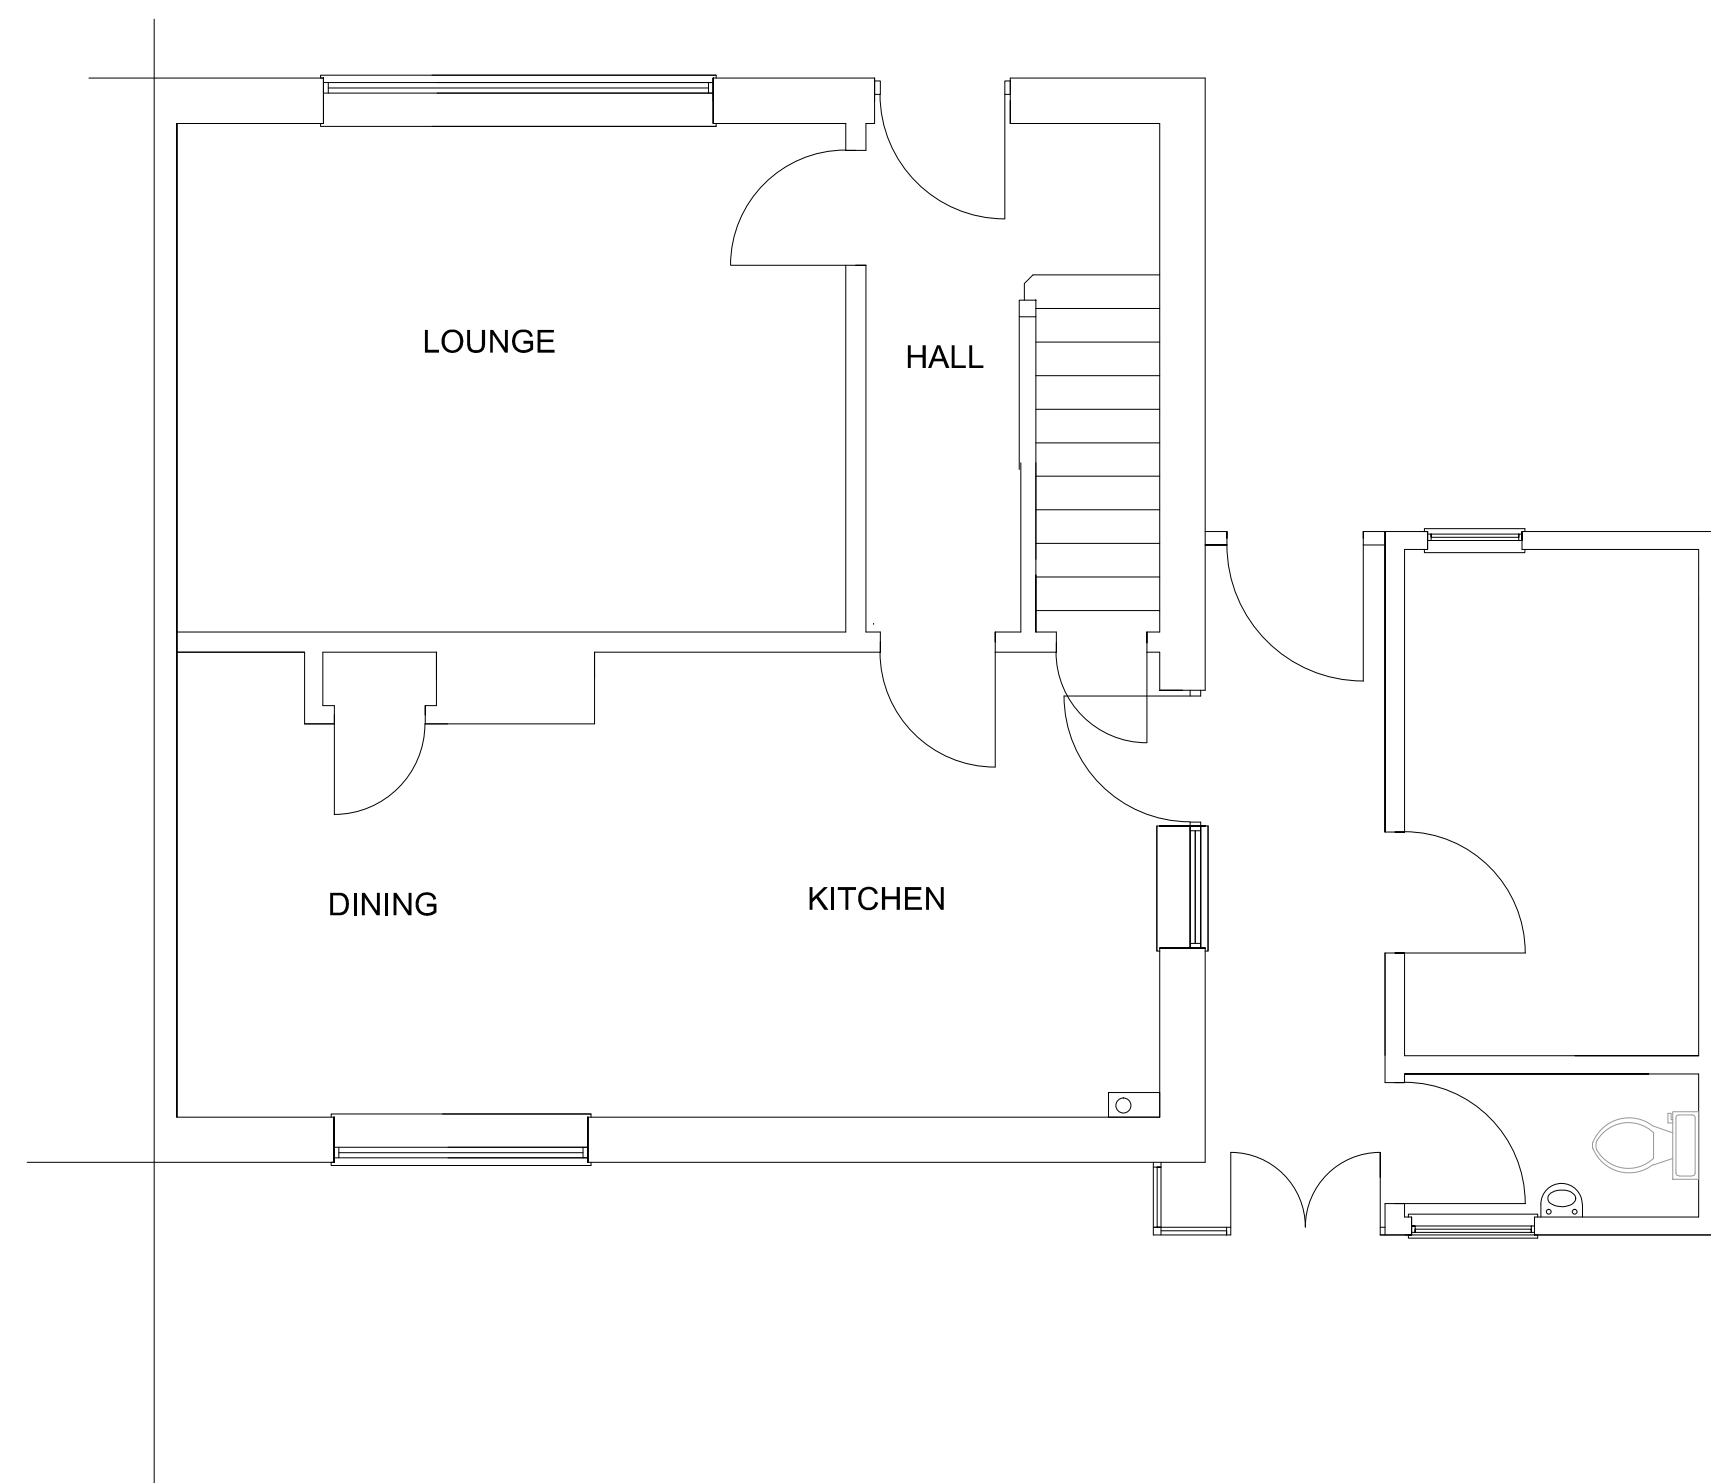


EXISTING GROUND FLOOR.
scale 1:50

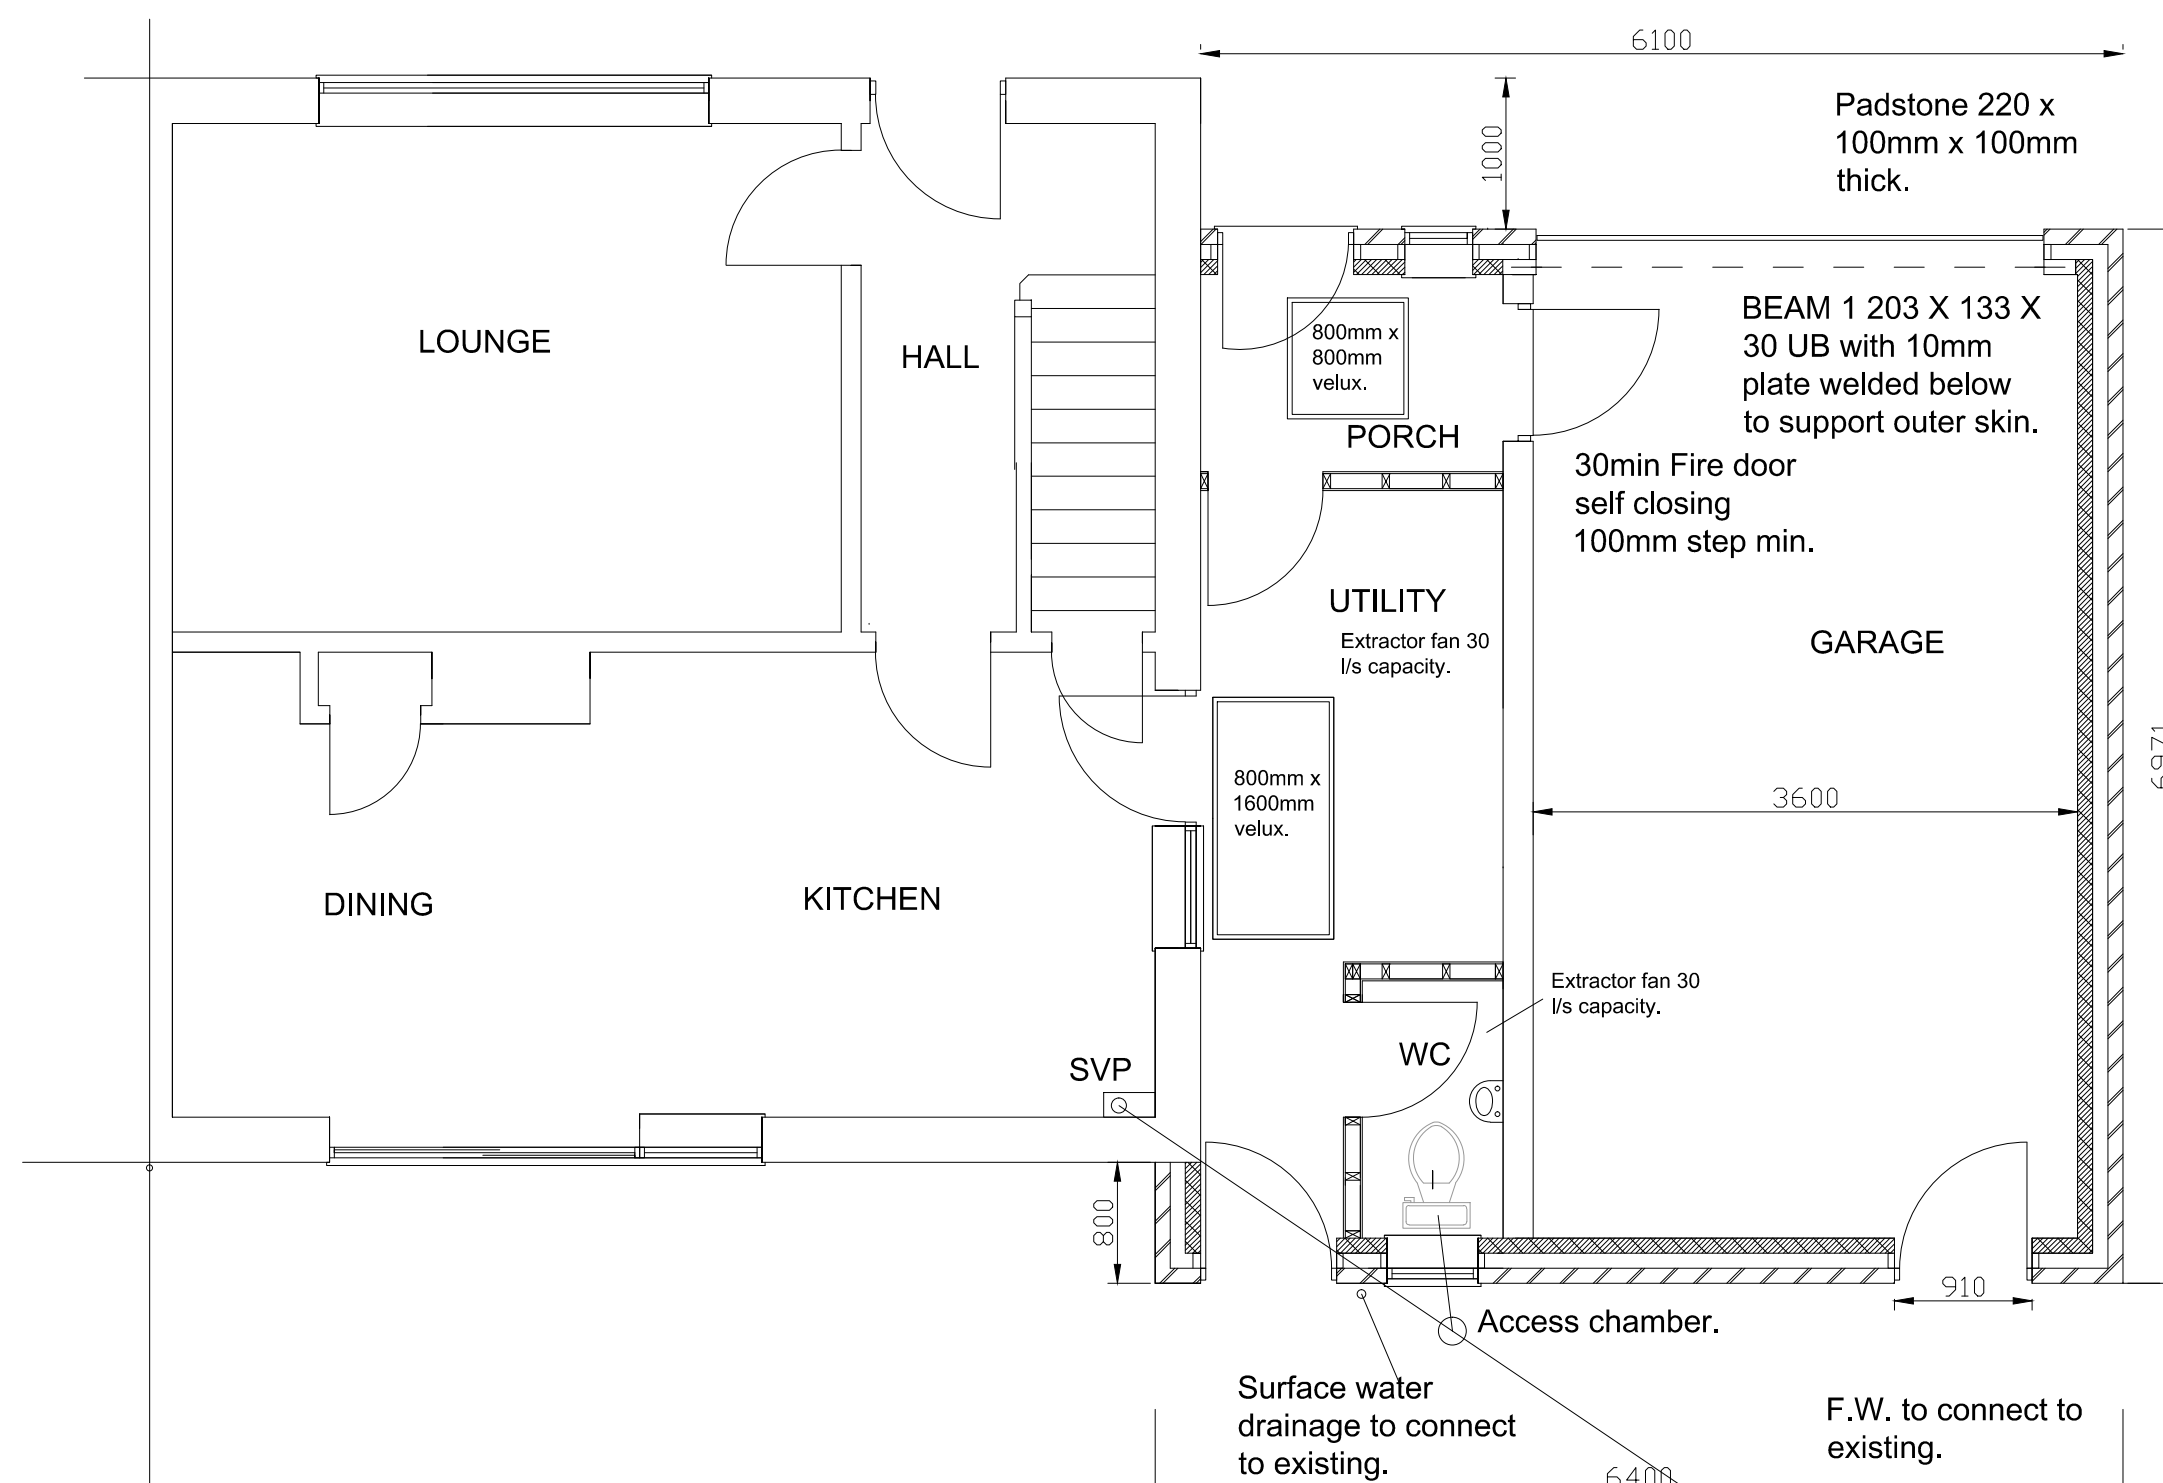

PROPOSED GROUND FLOOR.
scale 1:50

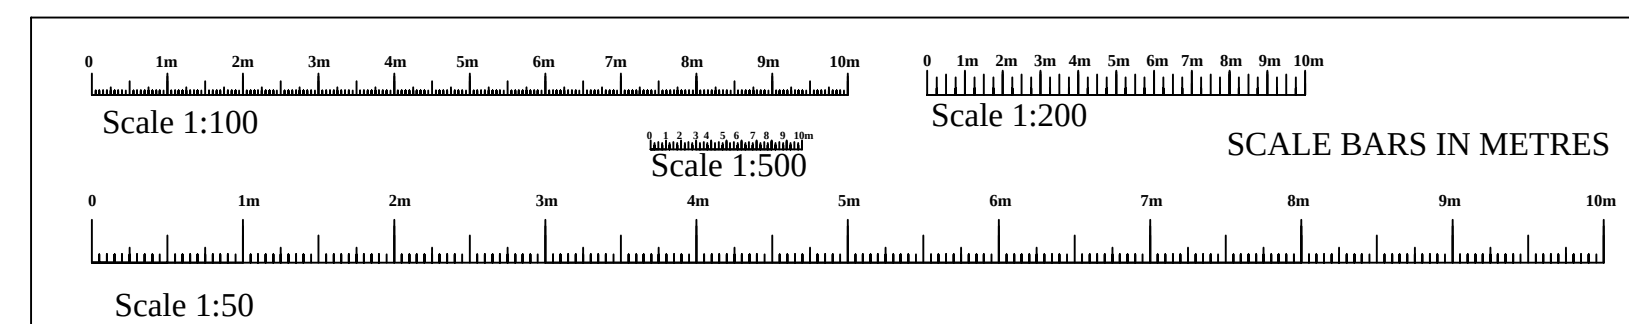

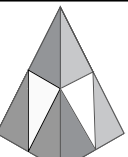client	Richard Czajkowski.
SITE ADDRESS	27 Tuners Lane Crudwell SN16 9EN
PROJECT	Proposed single storey side extension.
	Phil Rand Cherry Tree House Clardon lane Purton, Wiltshire SN5 4HN TEL 01793 771128
Drawn by	Phil Rand
Drawing No	01
Scales	1:500 1:100 1:50
Date	9th August 2025