

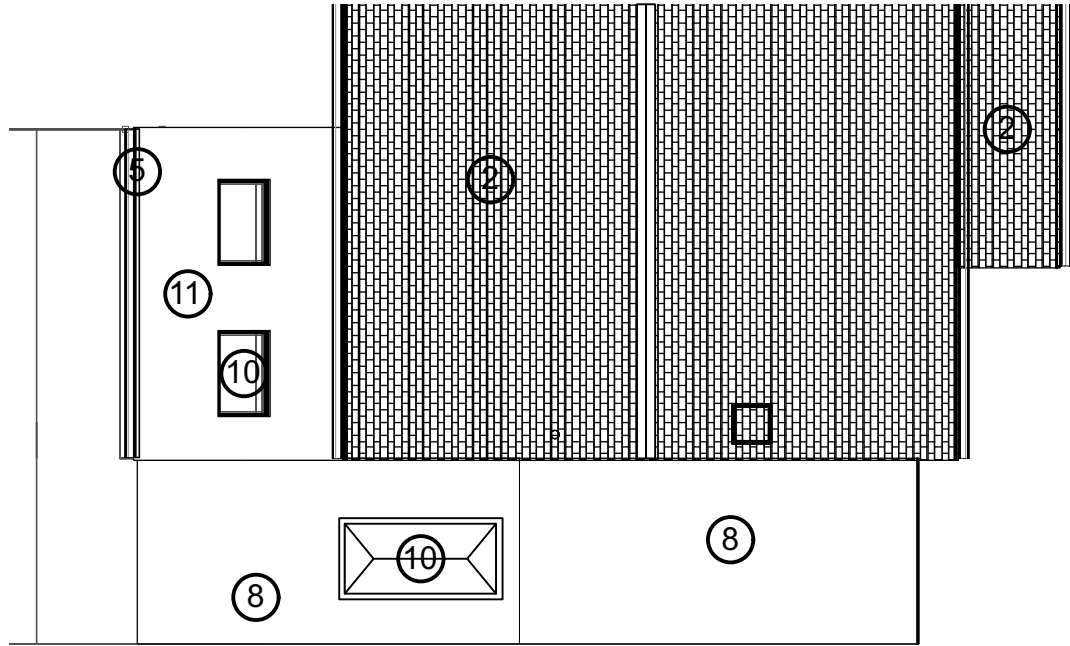


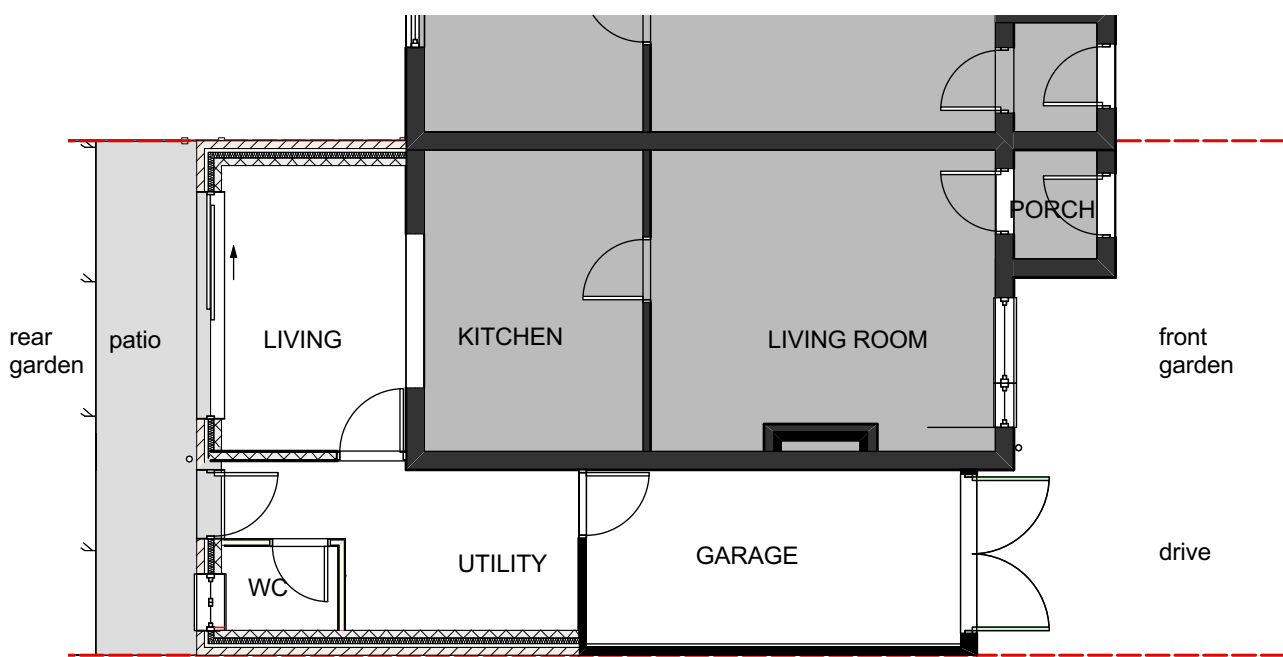


LEGEND	
1	Fairfaced brickwork
2	Pitched tiled roof
3	Double glazed UPVC windows
4	Double glazed UPVC doors
5	Rainwater goods - UPVC
6	UPVC Timber soffit/fascias
7	Garage doors
8	Flat roof to BS6229
9	Timber fencing + dwarf wall
10	UPVC double glazed rooflight
11	Pitched tiled roof - synthetic grey to BS5534

10 GROUND FLOOR PLAN
Scale: 1:100

11 ROOF PLAN
Scale: 1:100

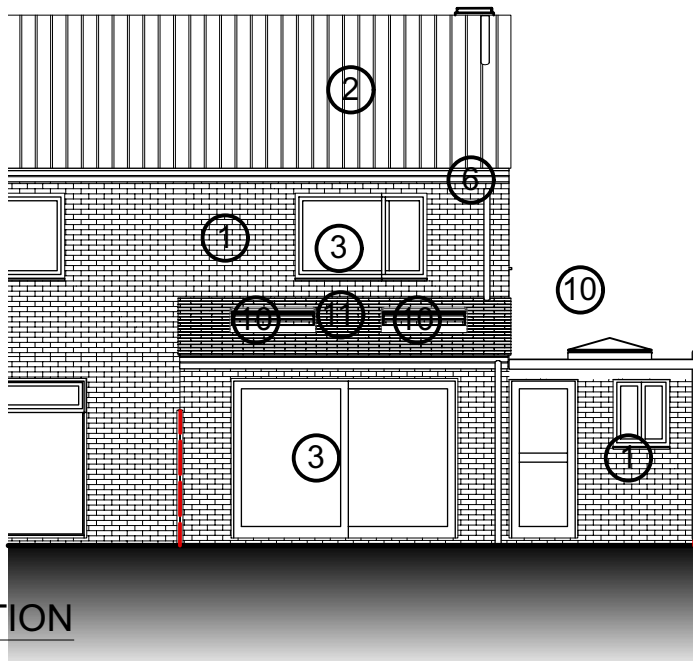


12 REAR (NORTH) ELEVATION
Scale: 1:100

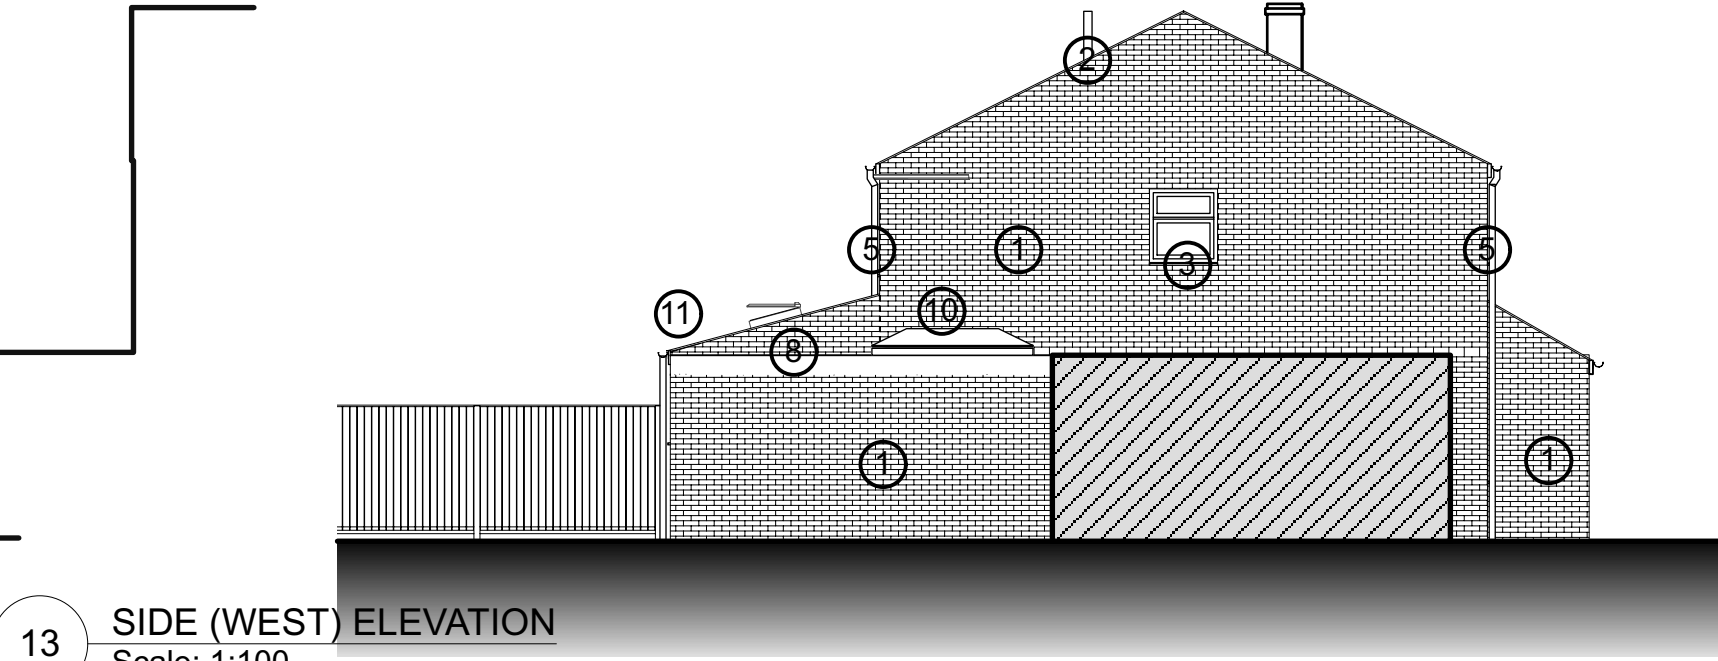

13 SIDE (WEST) ELEVATION
Scale: 1:100

0 1 2 3 4 5 6 7 8 9 10 11 12 13 14 15 16 17 18 19 20 21 22 23 24 25 M

 

				Project Title 12 St Matthews Close SN10 2PG	Project Manager	Project ID 18492
					Drawn By MM	Scale 1:100
					Reviewed By	Sheet No.
				Sheet Title Plans + Elevations _ Proposed	Date 12/12/2025	3_100002
No.	Date	Issue Notes			CAD File Name 18492_251215_3_ClientIssue.vwx	