



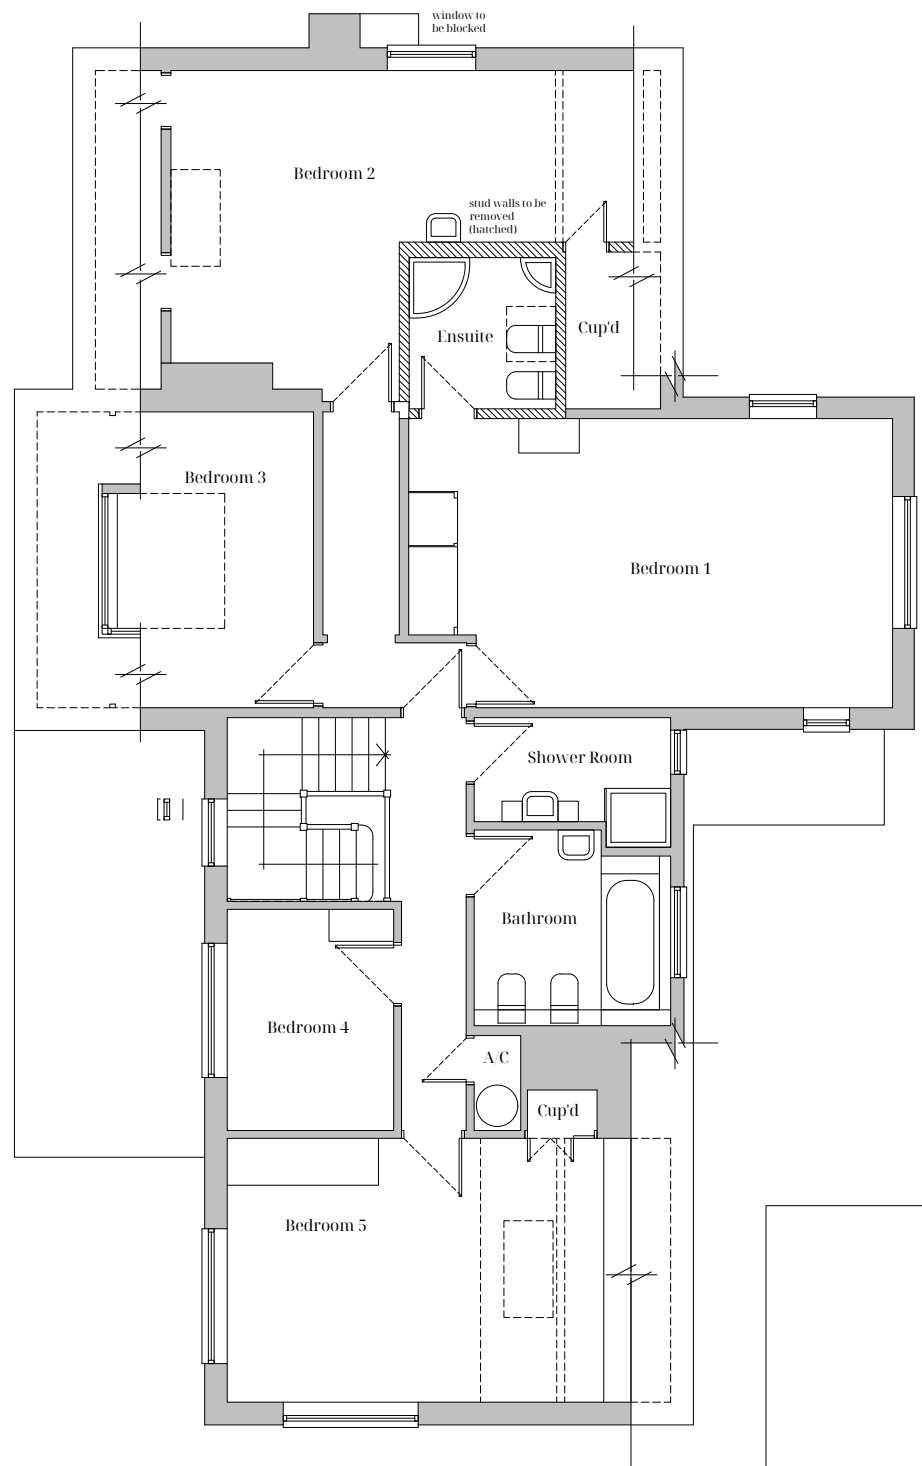


Existing First Floor Plan
1:100

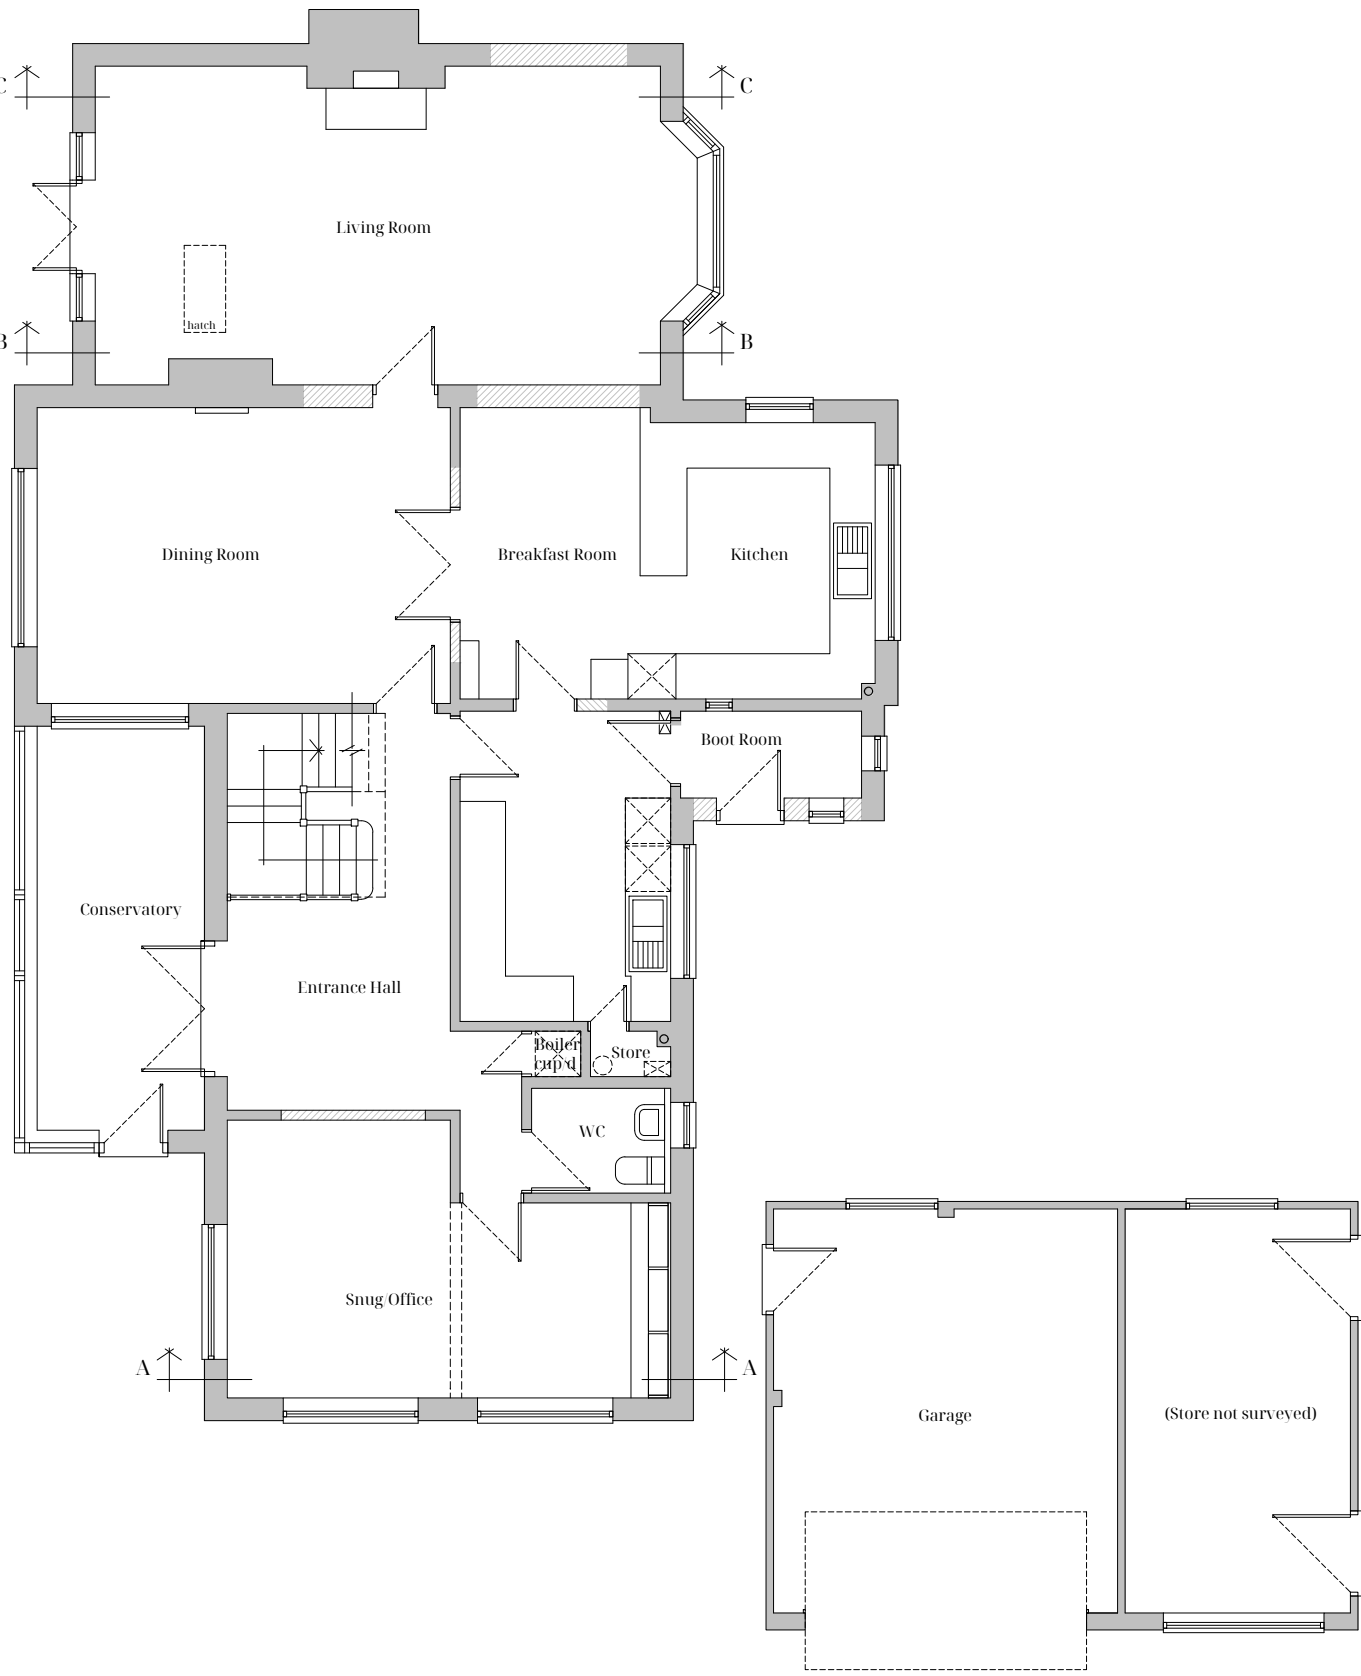

Existing Ground Floor Plan
1:100


- Existing Materials**
- Roof:** Large format interlocking tiles
- Walls:** Buff wire cut brickwork
Tile hanging to dormers and rear projecting wing
- Windows & Doors:** Double glazed drawn stained timber windows and white upvc double glazed units.
- Existing walls
Alterations

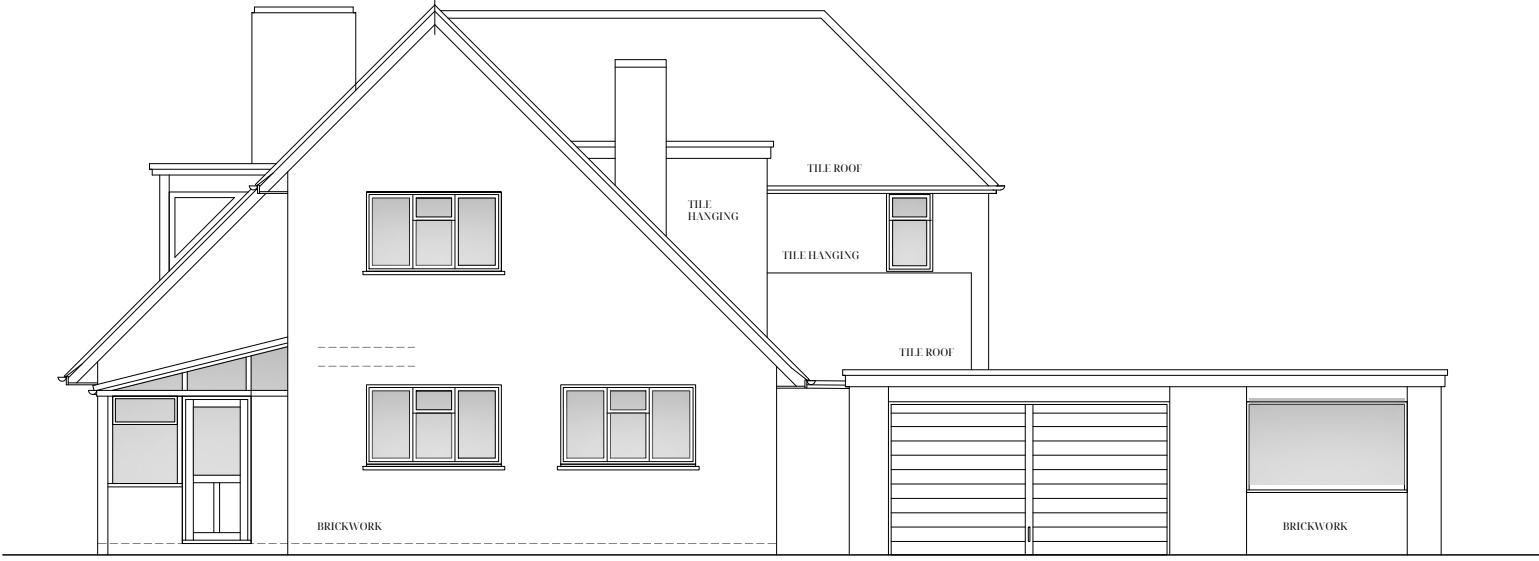


Existing South Elevation
1:100




Existing East Elevation
1:100

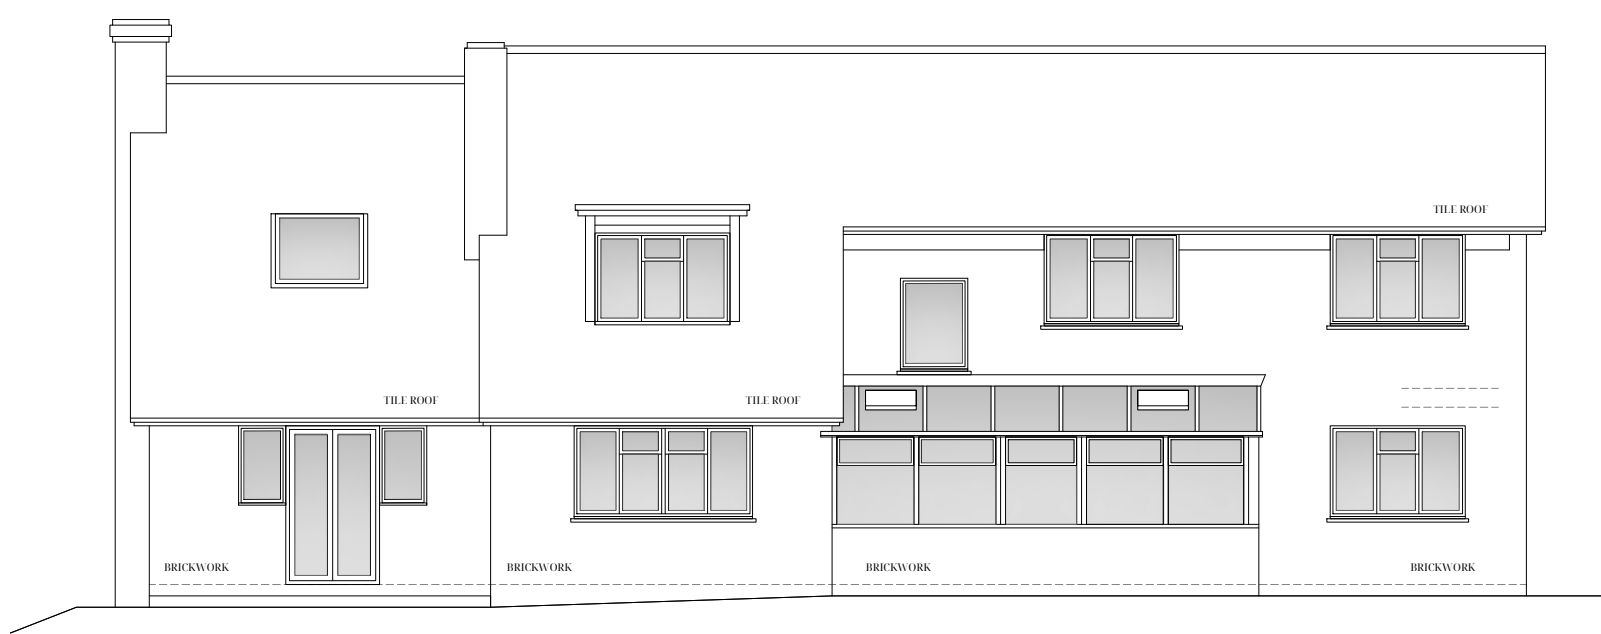


Existing West Elevation
1:100

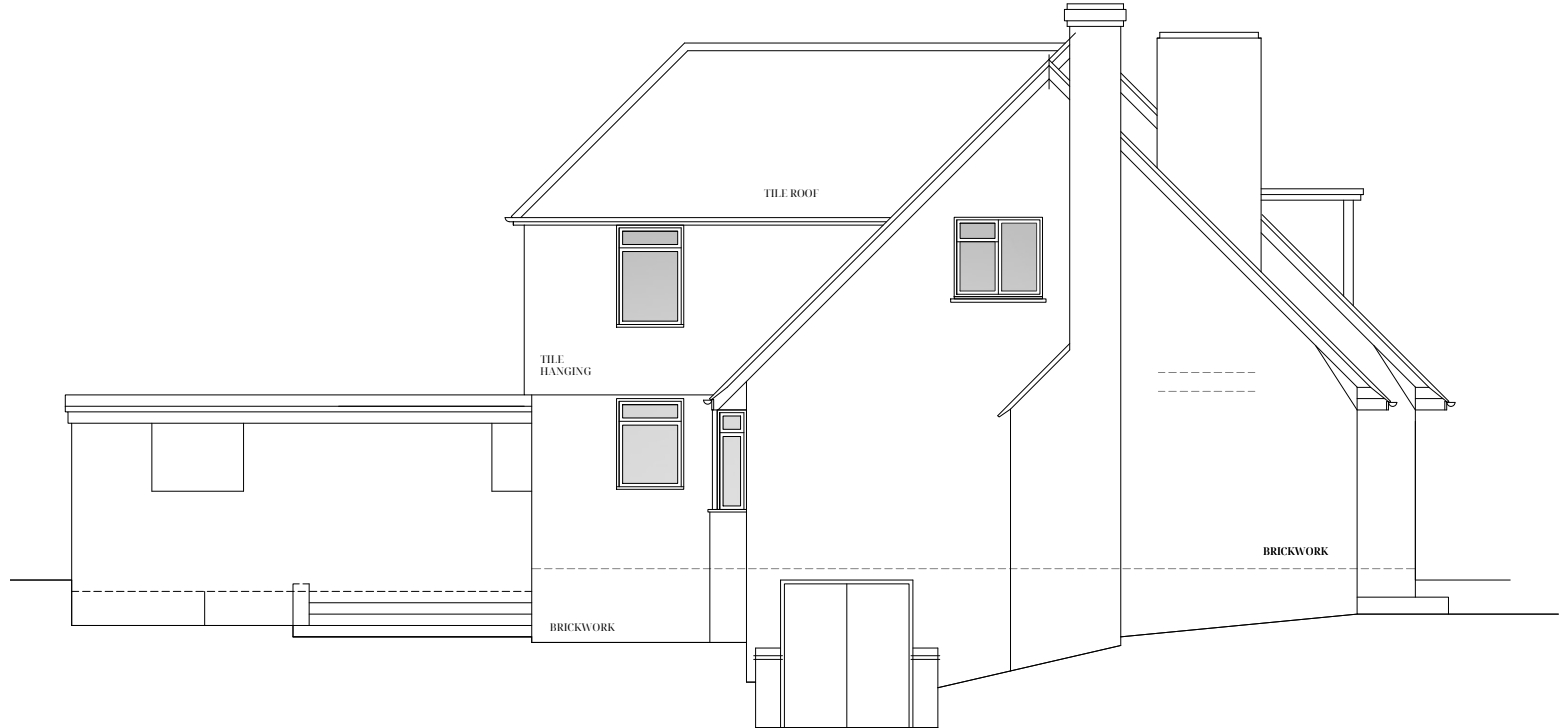

Existing North Elevation
1:100

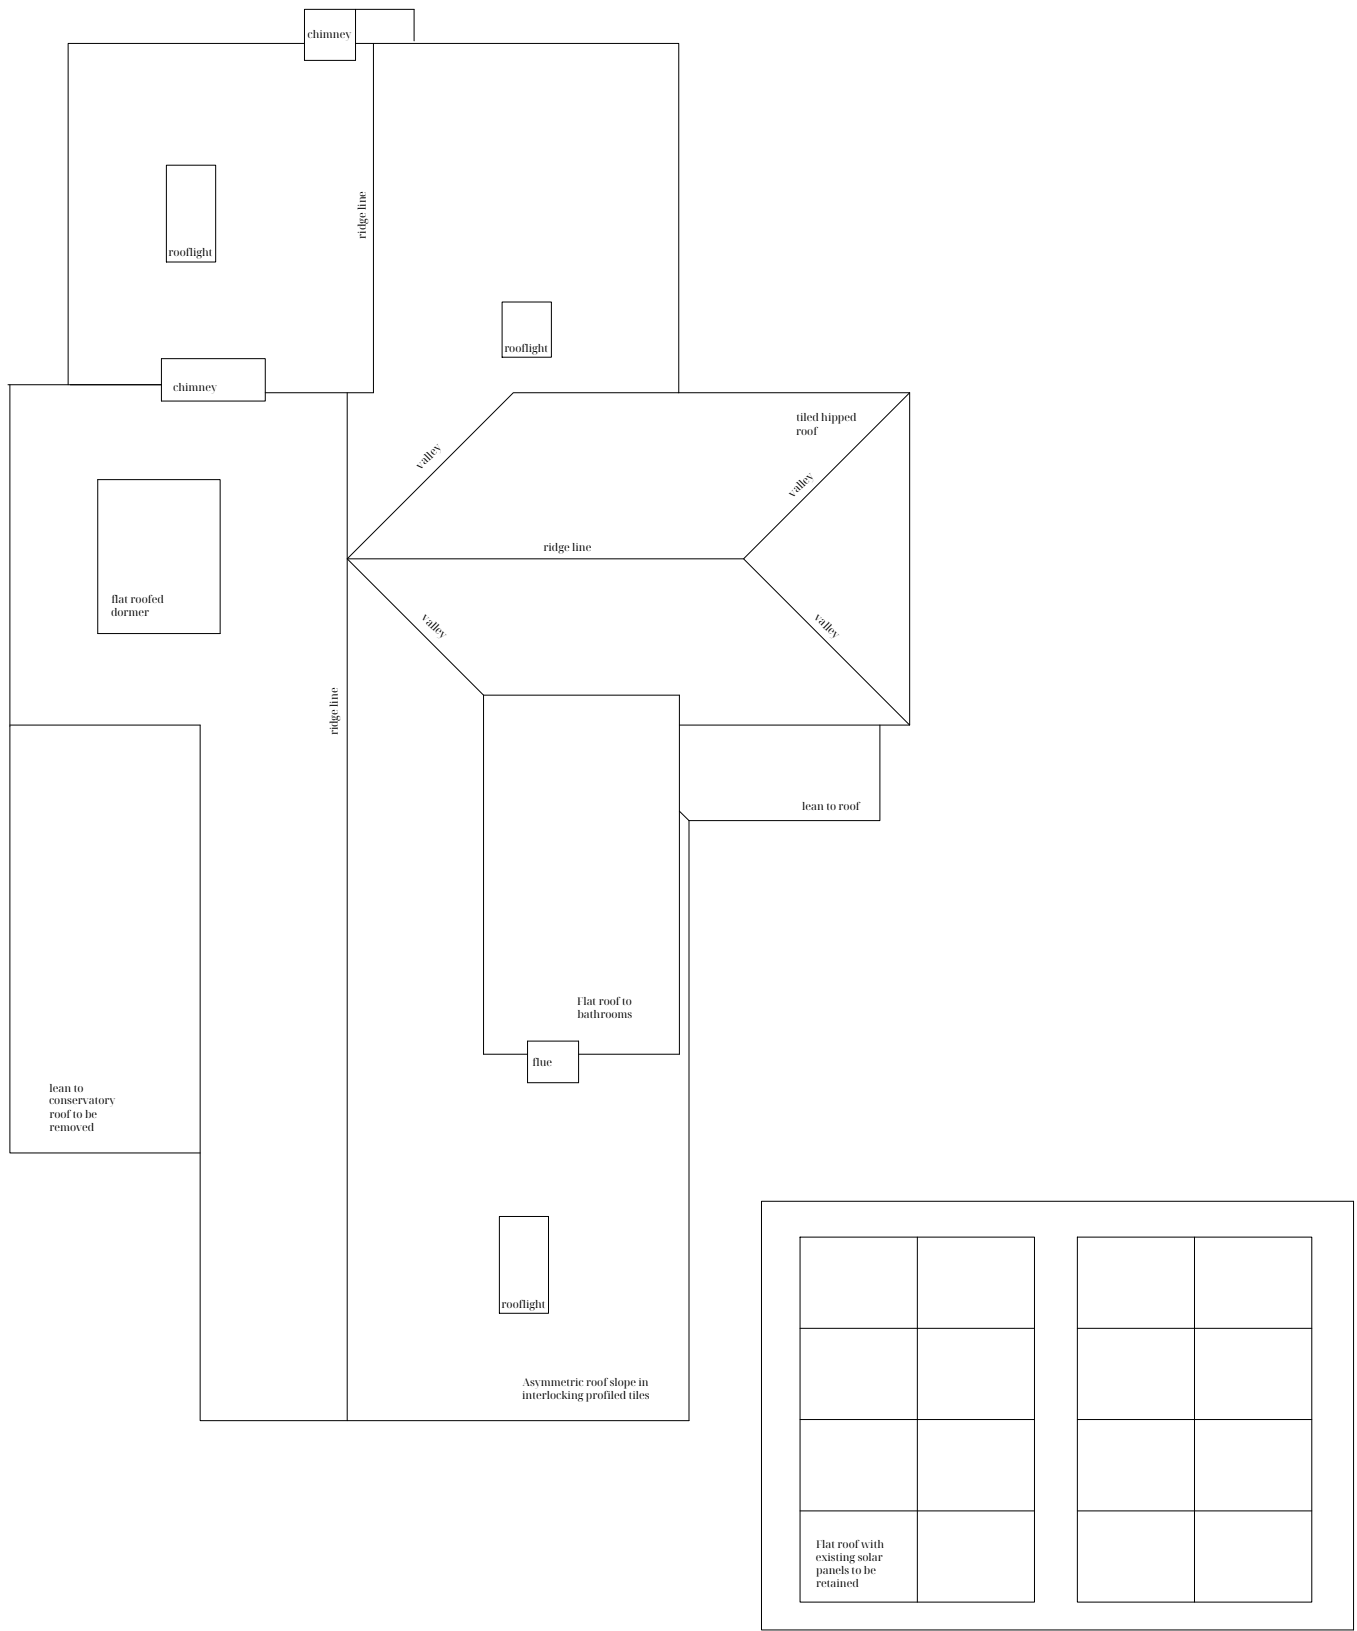

Existing Roof Plan
1:100

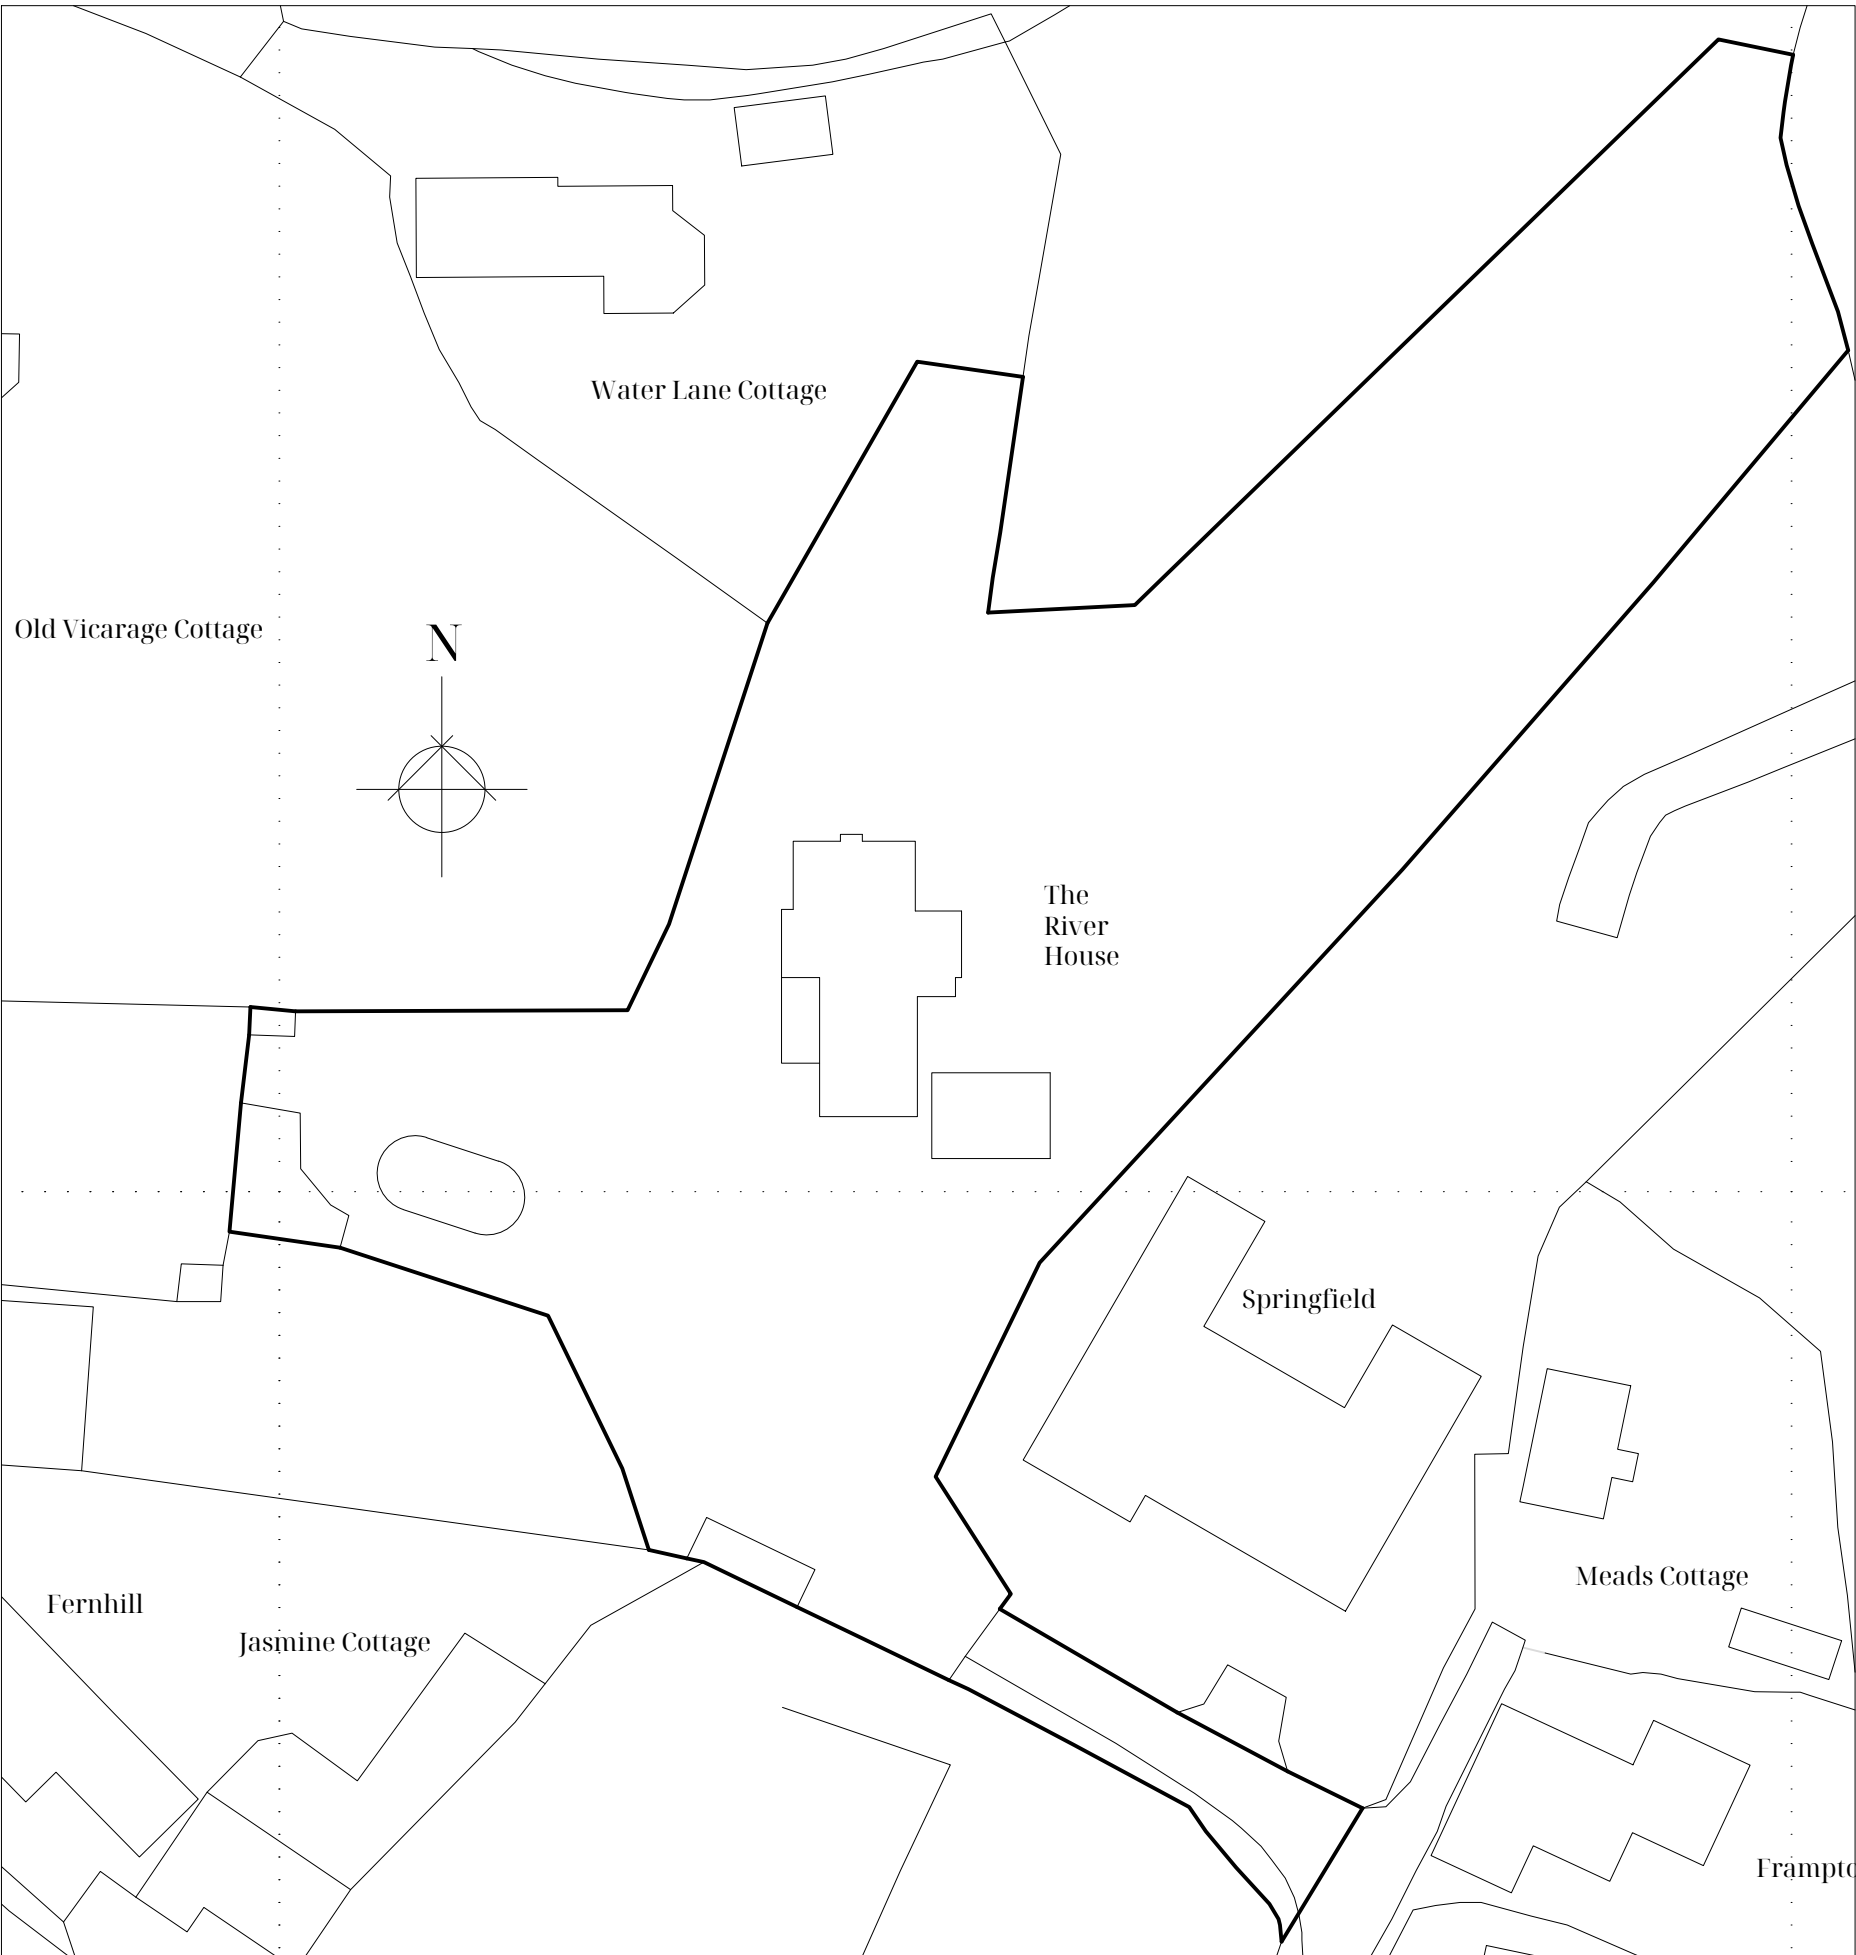

Existing Site Plan
1:500

0 10 20 30 40 50

NOTES

All drawings within this package are the copyright of ASJ Design Services Ltd. They may not be copied or disclosed to any third party for any purpose except as authorised in writing by ASJ Design.

Do not scale from these drawings. Figured dimensions are to be used only. All critical dimensions are to be checked on site before work proceeds.

All drawings are to be read in conjunction with all other relevant consultants and or specialists drawings or documents.

Inconsistencies, errors and omissions found within or between ASJ Design documents are to be notified immediately to ASJ Design.

ISSUE TRACKER			
REV	DATE	DESCRIPTION	BY
A	05.12.25	Planning	DAJ

CLIENT

Mr & Mrs Patel

PROJECT TITLE

The River House,
Shepherds Close,
Coombe Bissett, Salisbury
SP5 4LN

DRAWING TITLE

Existing Plans & Elevations

DRAWING NO

TRH 19

SCALE

1:100 & 1:500 @ A1

REVISION

A

DRAWN BY

DAJ

ASJ Design